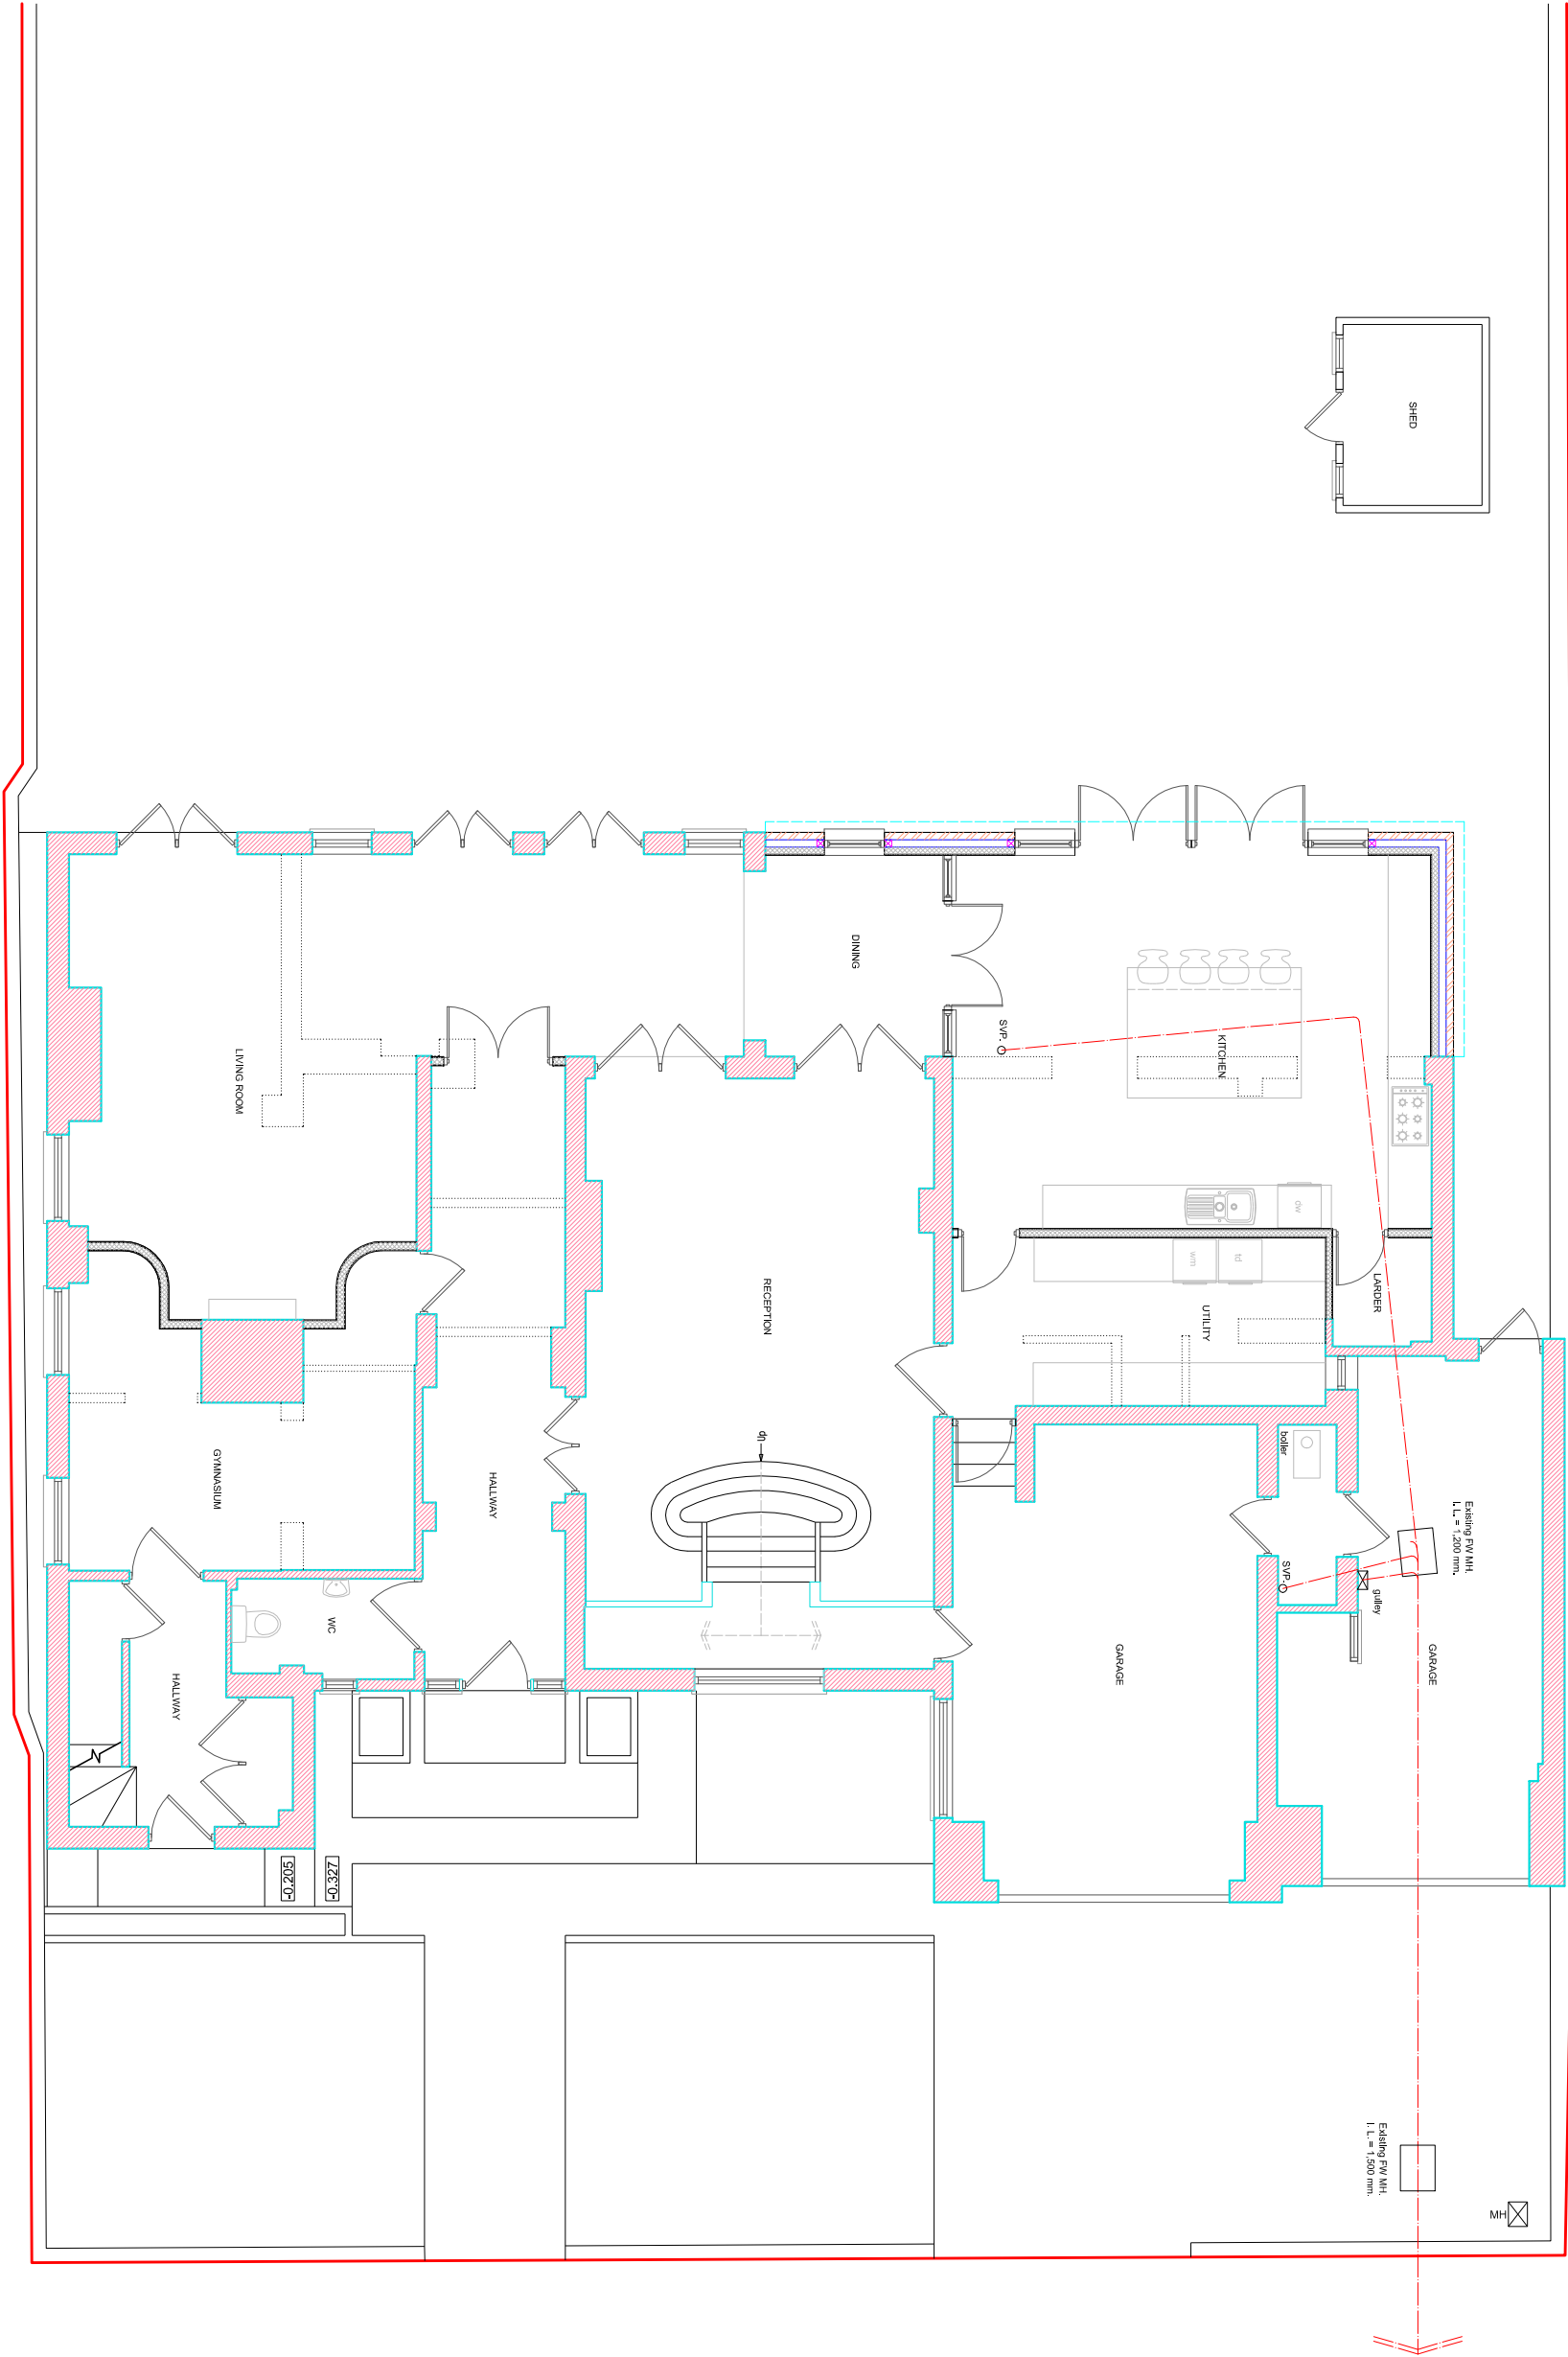


PROPOSED GROUND FLOOR PLAN

Scale 1:100 on A3