
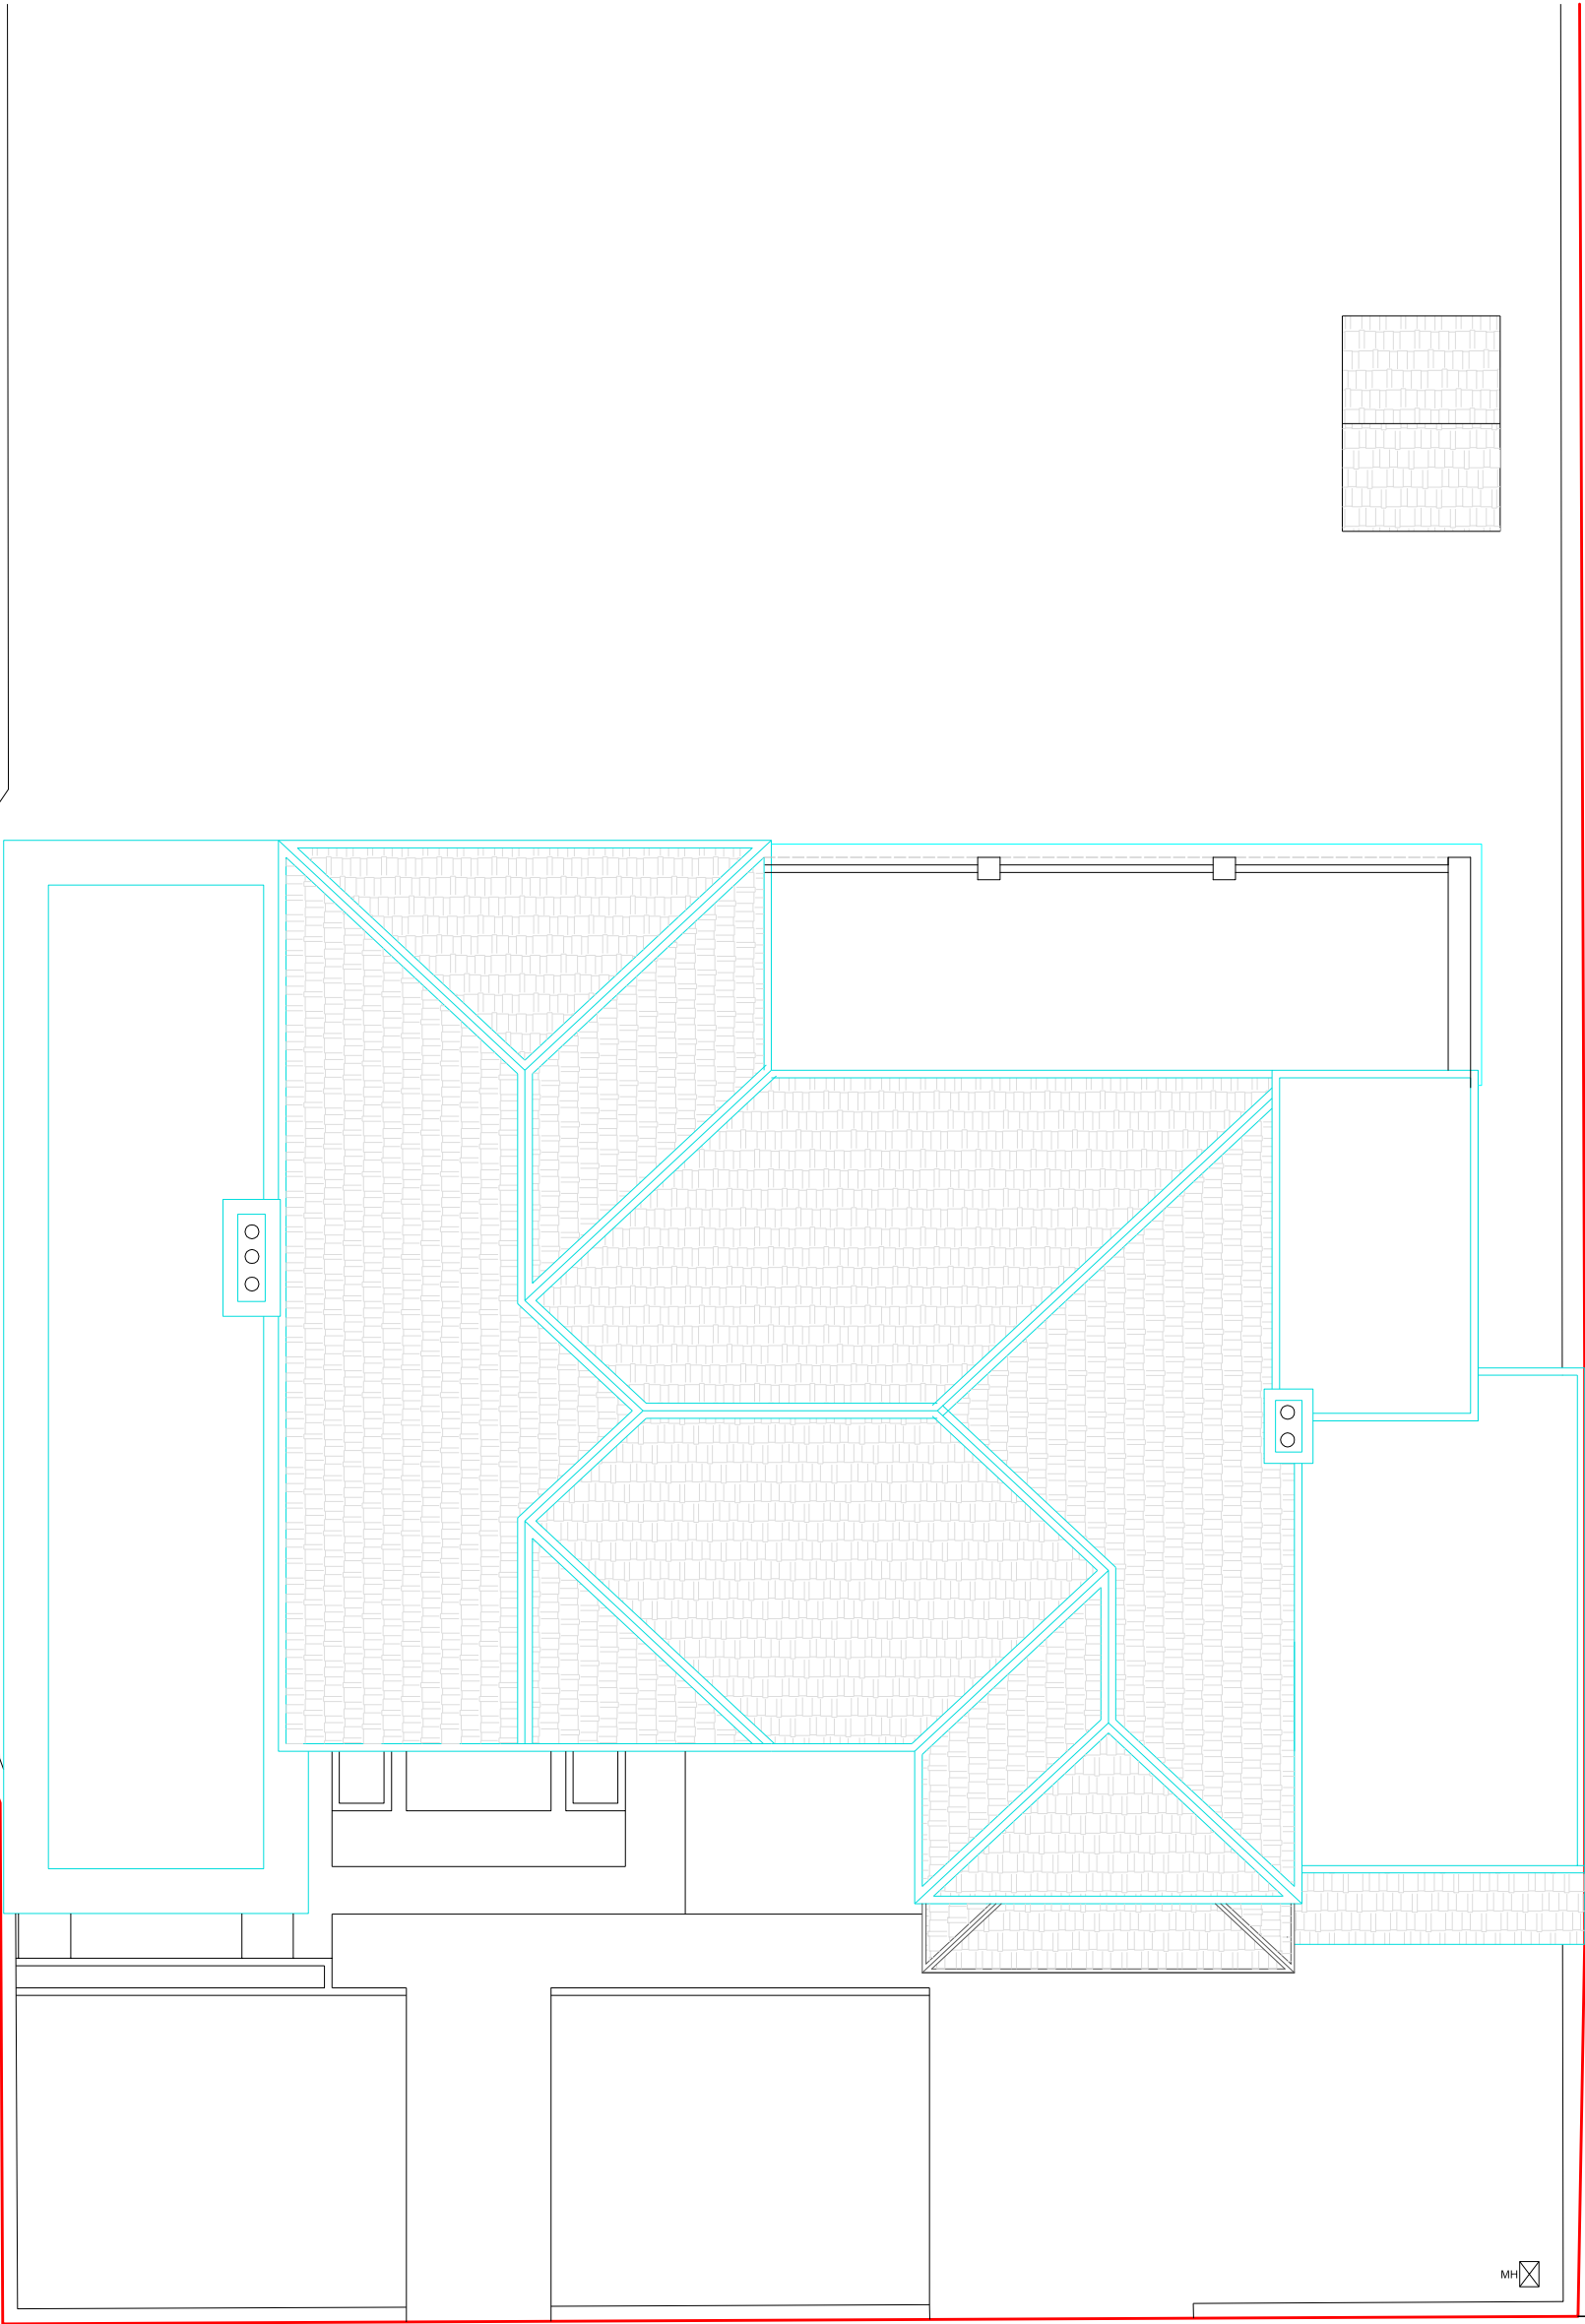


MH

0 0 0

0 0

 

PROPOSED ROOF PLAN

Scale 1:100 on A3