




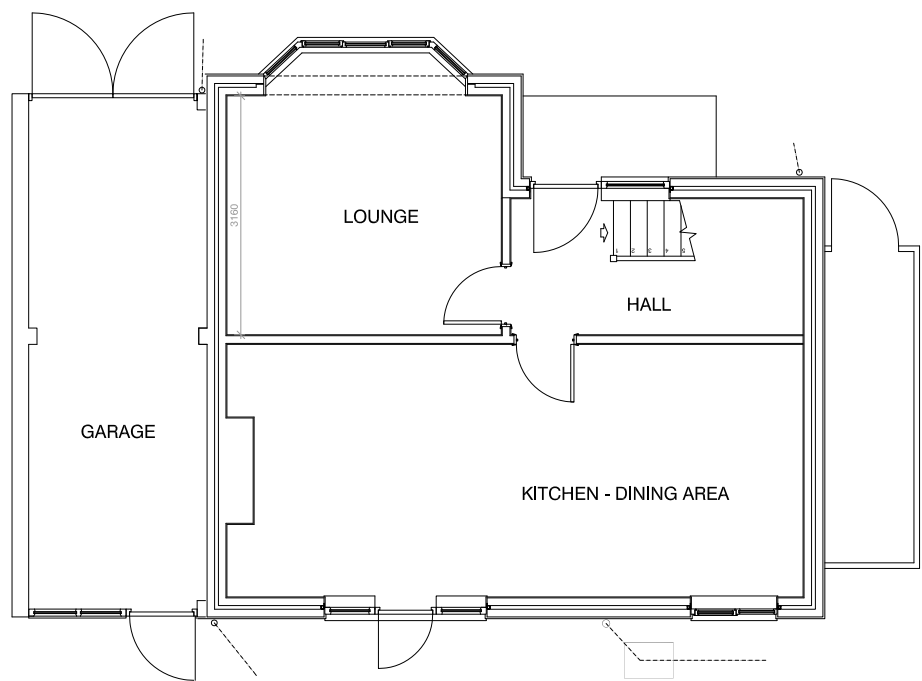

GROUND FLOOR PLAN

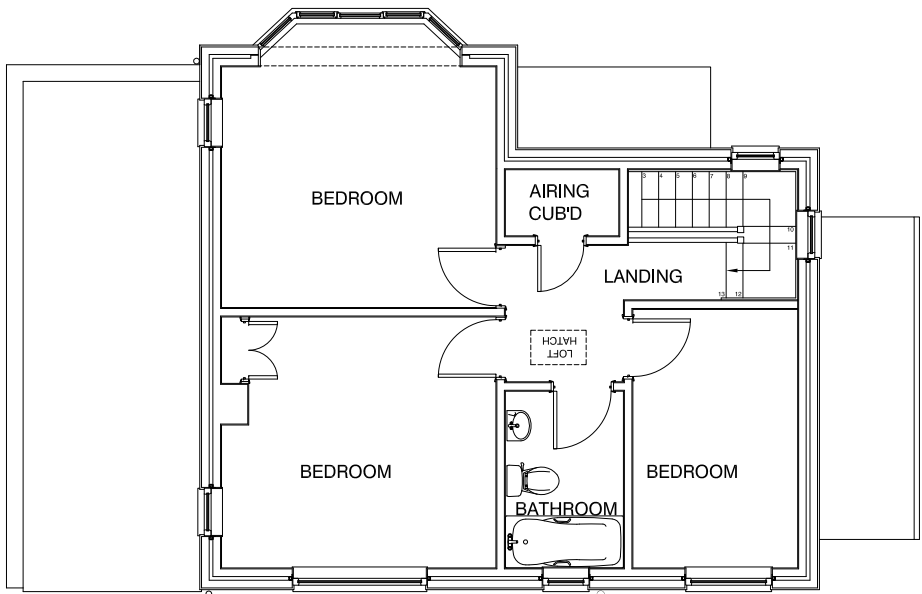


FIRST FLOOR PLAN

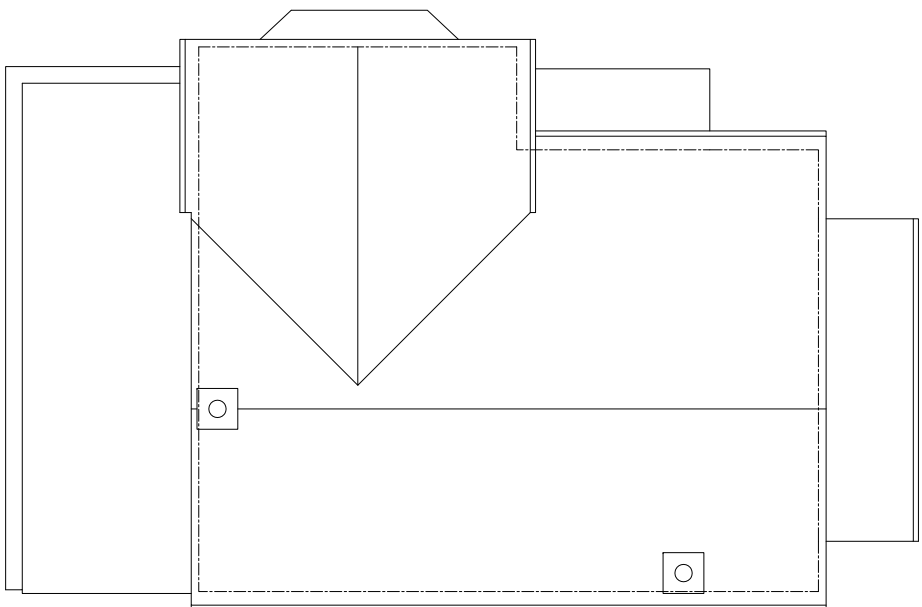

ROOF PLAN

- NOTES:
- 1. Do not scale this drawing. Use figured dimensions only, except for Planning purposes.
 - 2. All dimensions must be checked on site by the contractor prior to commencement of work.
 - 3. All construction details are indicative and are to be checked and confirmed on site and any divergence's are to be agreed with the Contract Administrator.

 

Replacement Of Existing Garage With New Two Storey Extension & New Single Storey Extension To Rear
133 Aldwick Road Bognor Regis PO21 2NY

C.R. BARROW & ASSOCIATES LTD.
Structural & Architectural Technicians

Studio 1
Manor Nursery
Lagness Road
Chichester
West Sussex
PO20 1LJ

Tel: 01243 771158
Mobile: 07816 591480
E-Mail: chris.barrow@hotmail.co.uk

Plans As Existing

Scale1:100
Date24/11/2014

Drawn ByACB
CheckedCB

Drawing Number1169 - 02

--	--	--	--	--	--