




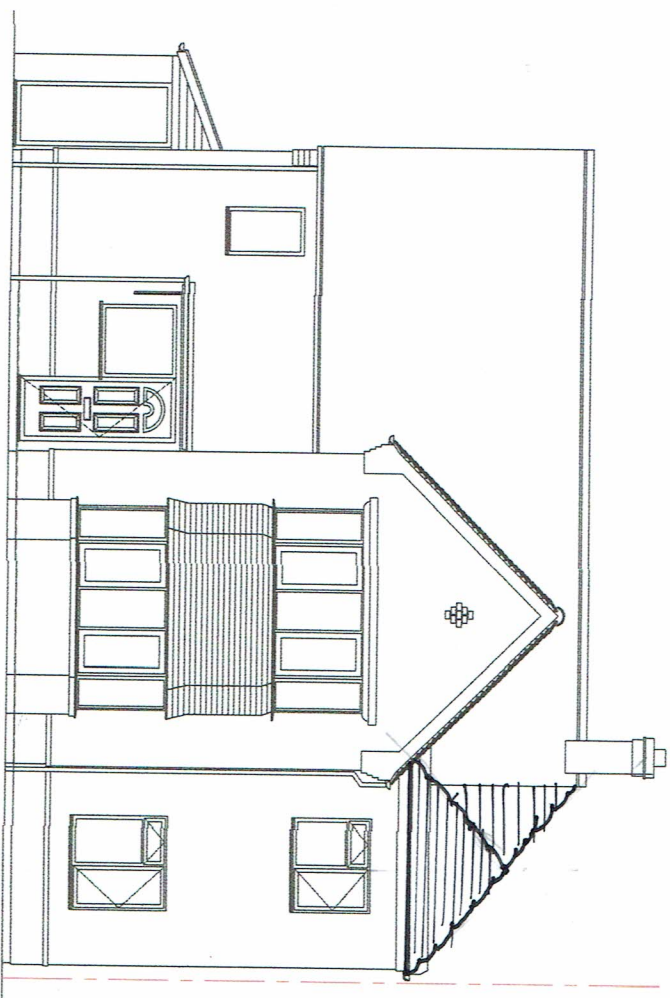


NORTH EAST ELEVATION

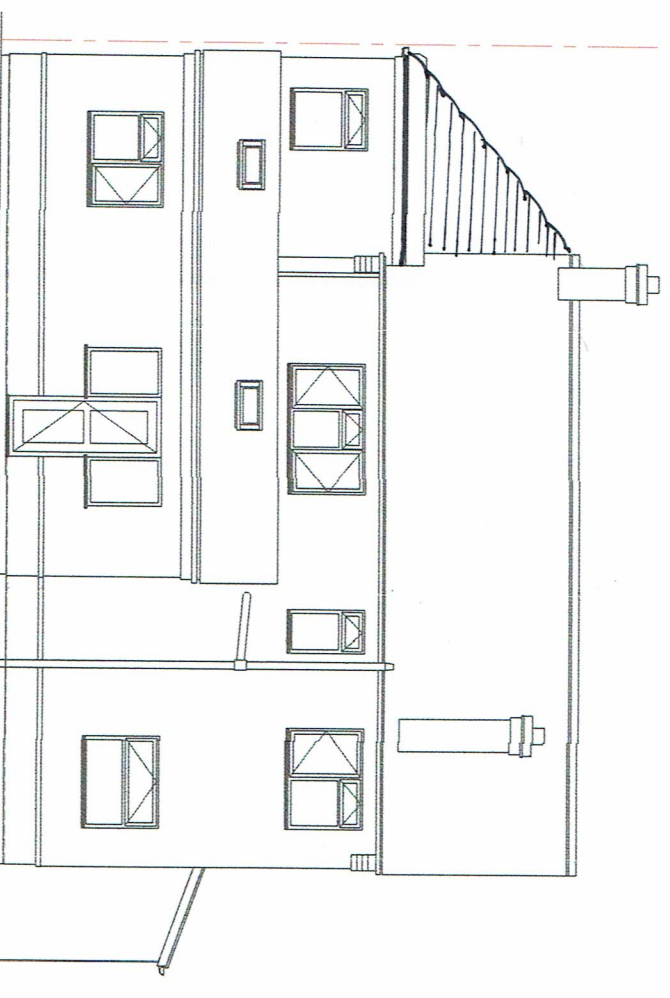

SOUTH WEST ELEVATION

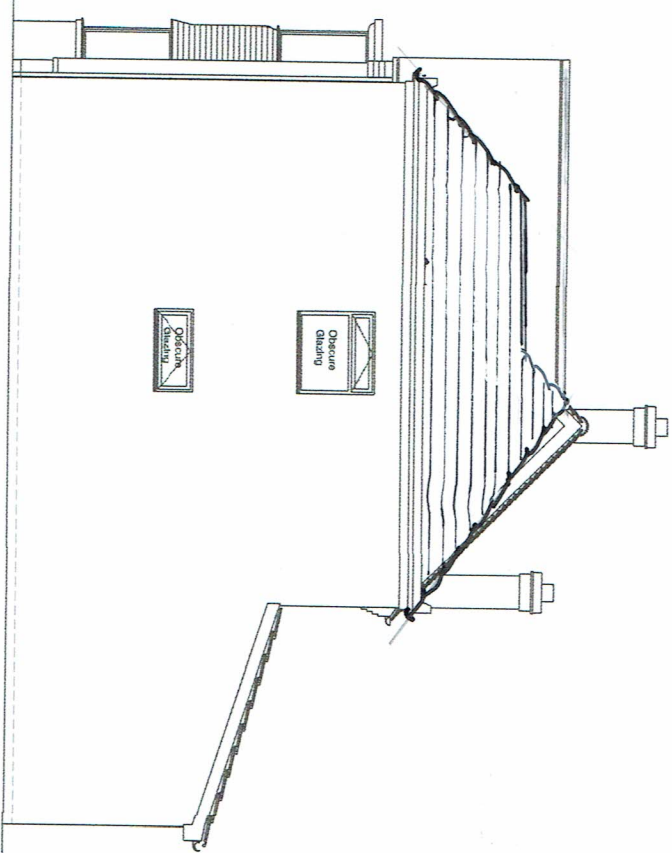


NORTH WEST ELEVATION

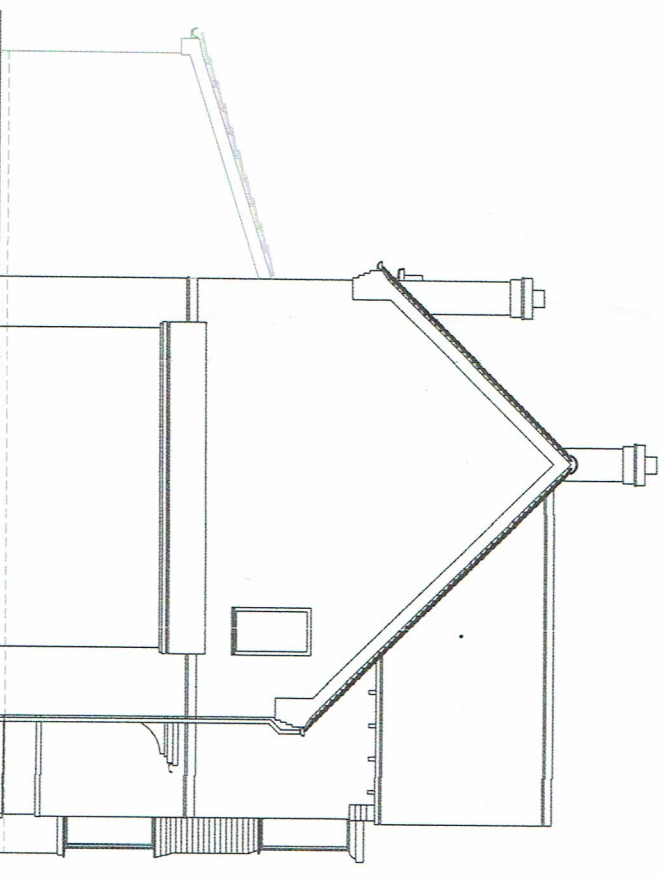

SOUTH EAST ELEVATION

- NOTES:
1. Do not scale this drawing. Use figured dimensions only, except for Planning purposes.
 2. All dimensions must be checked on site by the contractor prior to commencement of work.
 3. All construction details are indicative and are to be checked and confirmed on site and any divergences are to be agreed with the Contract Administrator.

 

MATERIALS SCHEDULE TO NEW WORKS

ROOF

Marley modern concrete interlocking tiles @ 17.5°
Pitch Colour To Be Confirmed
Single Ply EPDM roofing system Colour Grey
Black uPVC Fascias & Soffit

ROOF LIGHTS

Velux 980h X 660w

WALLS

Brickwork & mortar joints Colour To Be Confirmed
Red brick Feature stretcher band to match existing.

RAINWATER GOODS

Black uPVC Hopper Heads and square down pipes to match existing

DOORS

Existing White Double Glazed uPVC door & side lights re located.

WINDOWS

White Double Glazed uPVC

C.R. BARROW & ASSOCIATES LTD.

Structural & Architectural Technicians

Studio 1 Tel: 01243 771158
Manor Nursery
Lagness Road Mobile: 07816 591480
Chichester
West Sussex
PO20 1LJ
E-Mail: chris.barrow@hotmail.co.uk

Elevations As Proposed

Scale 1:100 Drawn By ACB
Date 12/12/2014 Checked CB

Drawing Number 1169 - 05 A

REV A. AMENDED
Dwg to Rev B.
mm.15.

Replacement Of Existing Garage With New Two Storey
Extension & New Single Storey Extension To Rear
133 Aldwick Road Bognor Regis PO21 2NY