


New roof over both garages

Roof tile to match existing

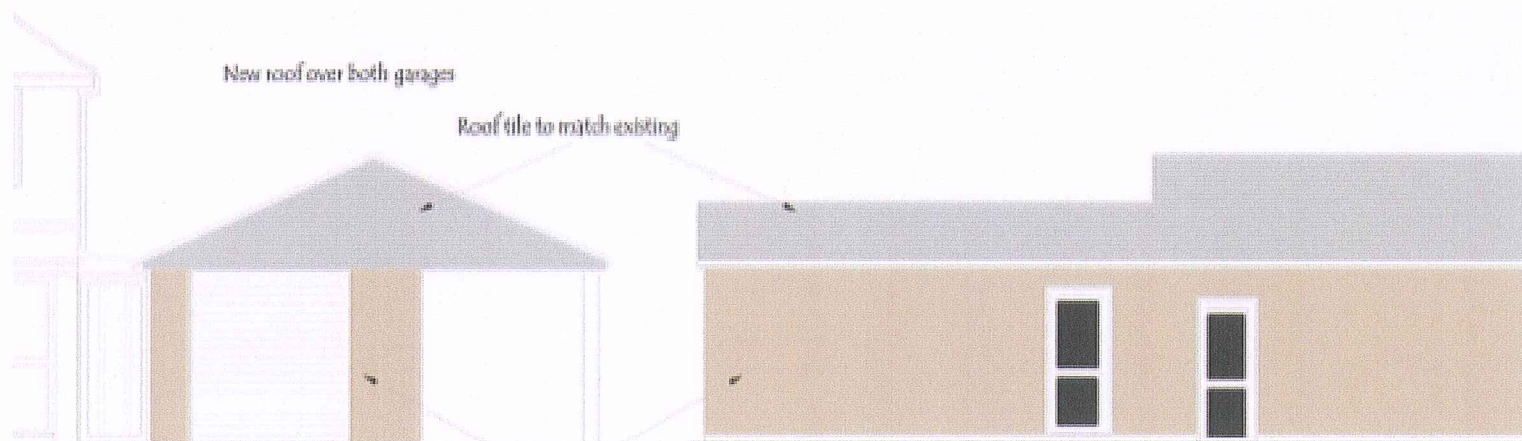


Proposed Front Elevation

Bridgework to match existing

Proposed Side Elevation (Garage & Utility)



Proposed Rear Elevation

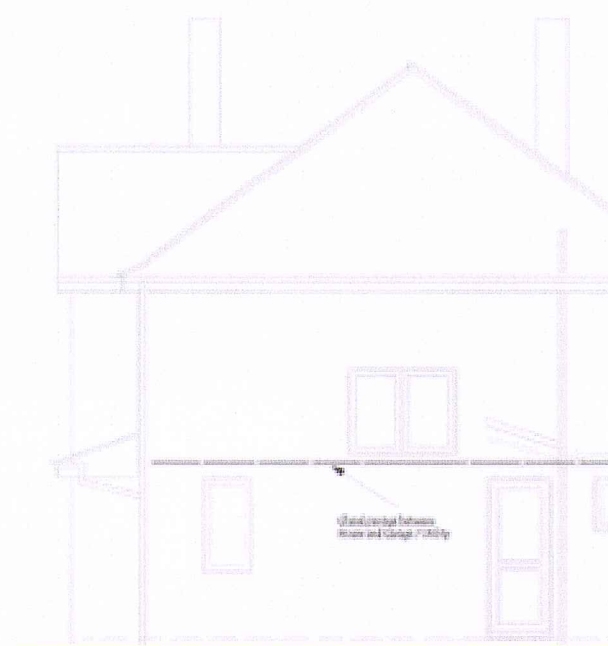

Proposed Side Elevation



Proposed Garage and Utility room. 12 Raleigh Road, Bognor Regis, West Sussex
Proposed Elevations. Drawing Number = 11 Scale 1:100 @ A4