


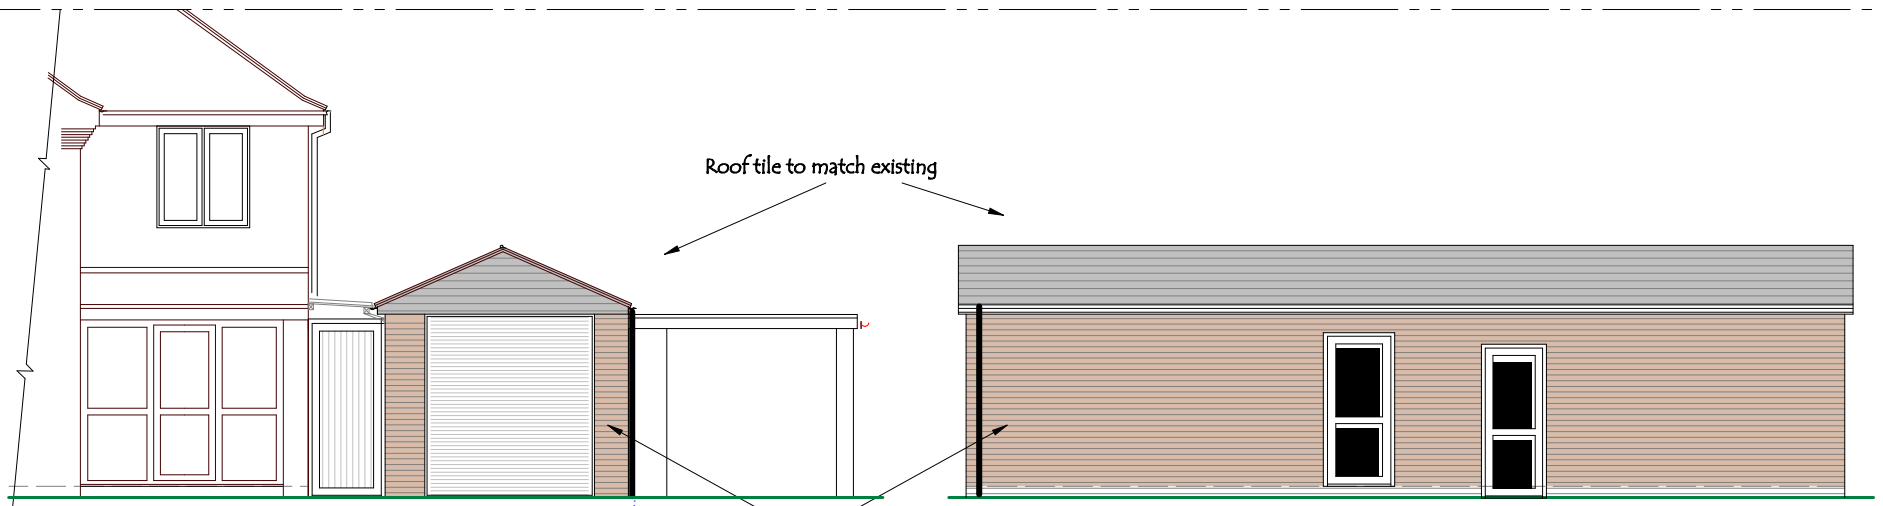


Proposed Front Elevation


Proposed Side Elevation (Garage & Utility)



Proposed Rear Elevation

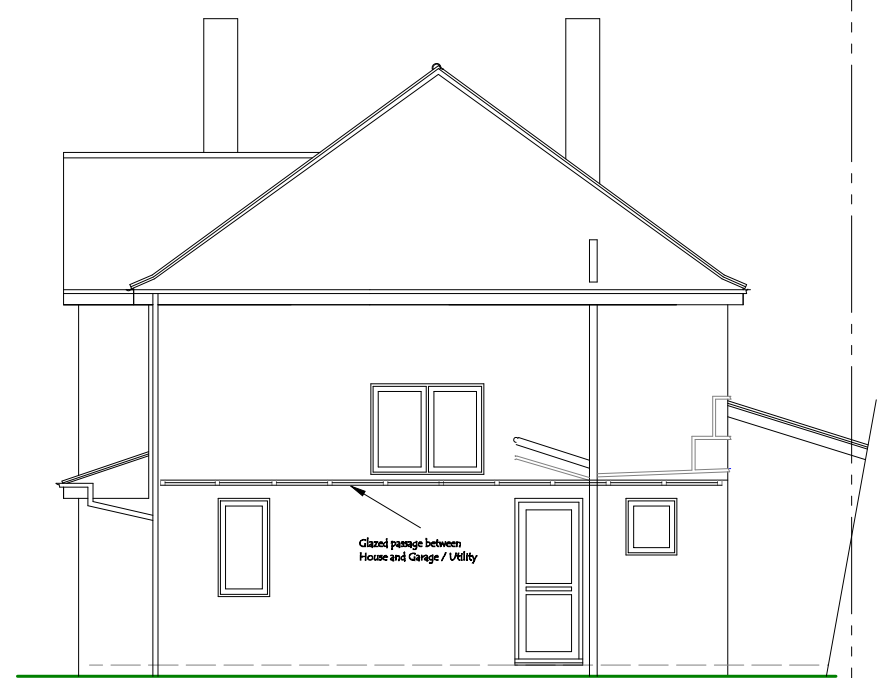

Proposed Side Elevation

 

Proposed Garage and Utility room. 12 Raleigh Road, Bognor Regis, West Sussex.
Proposed Elevations. Drawing Number = 11 Scale 1:100 @ A4

13