

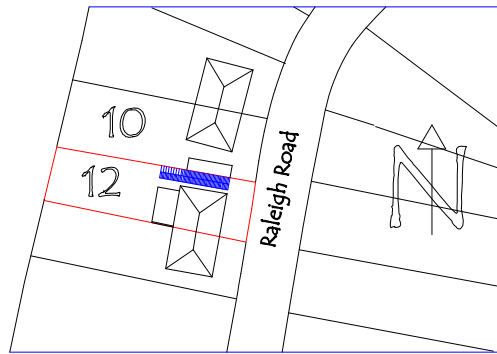


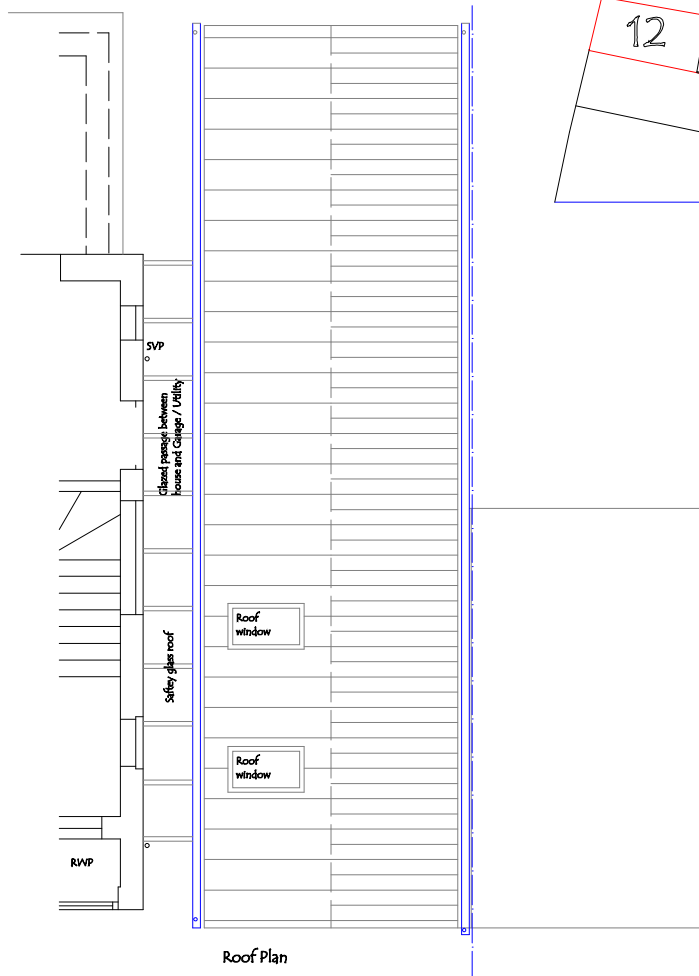

Block / Location Plan

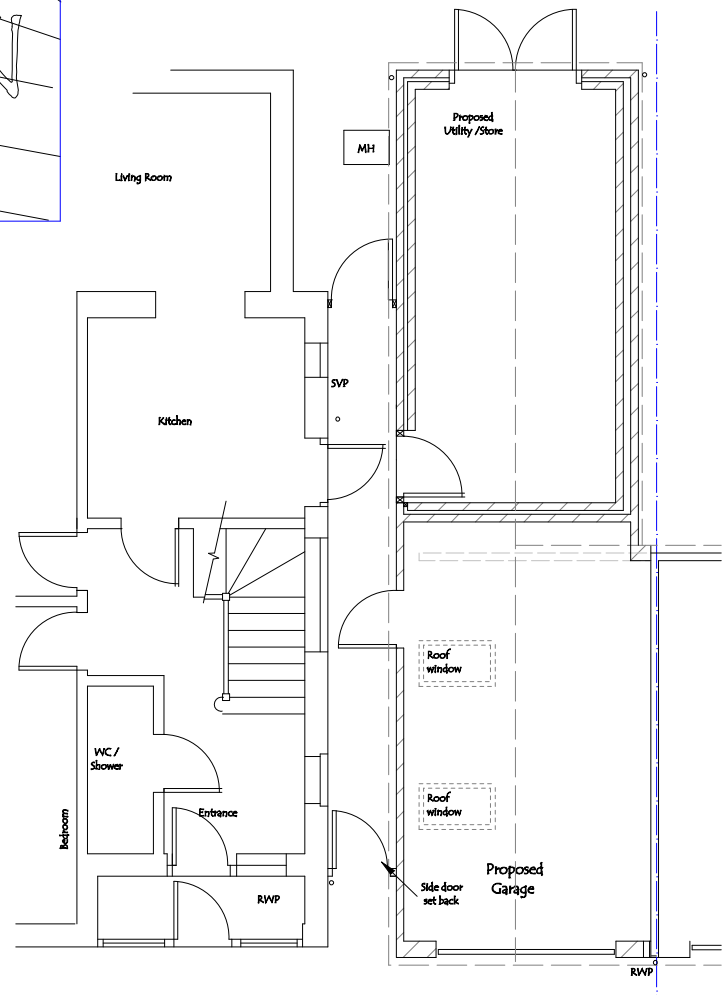

12

Proposed Garage and Utility room. 12 Raleigh Road, Bognor Regis, West Sussex.
Proposed Ground Floor and Roof Plan. Drawing Number = 10 Scale 1:100 @ A4

