


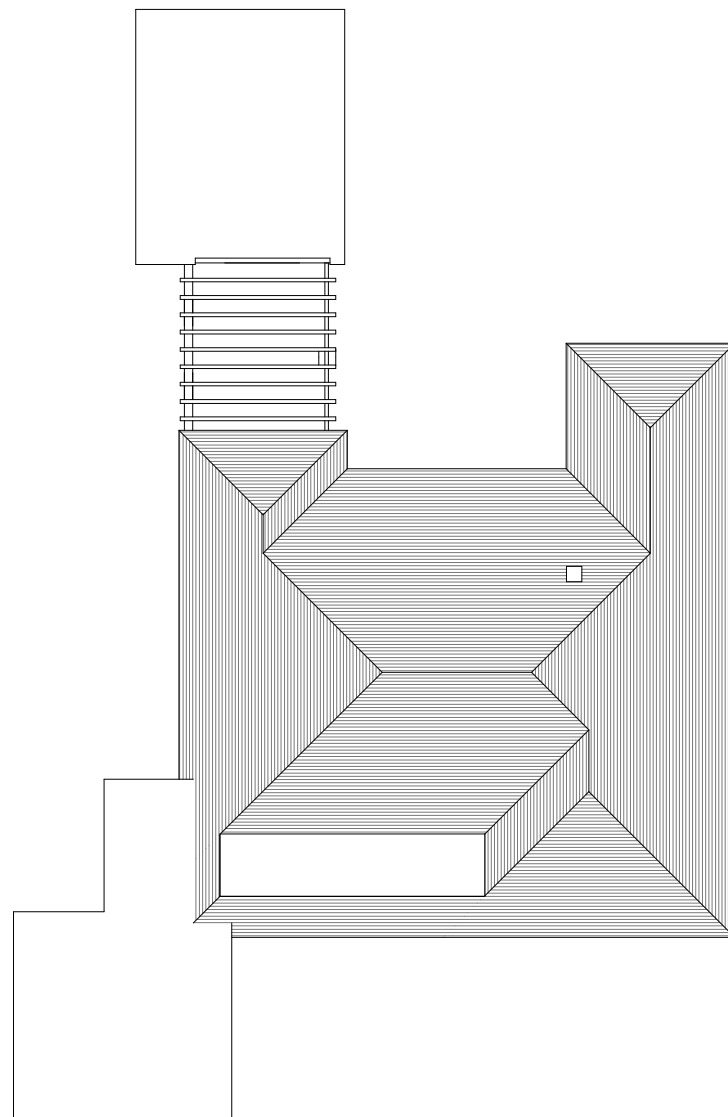


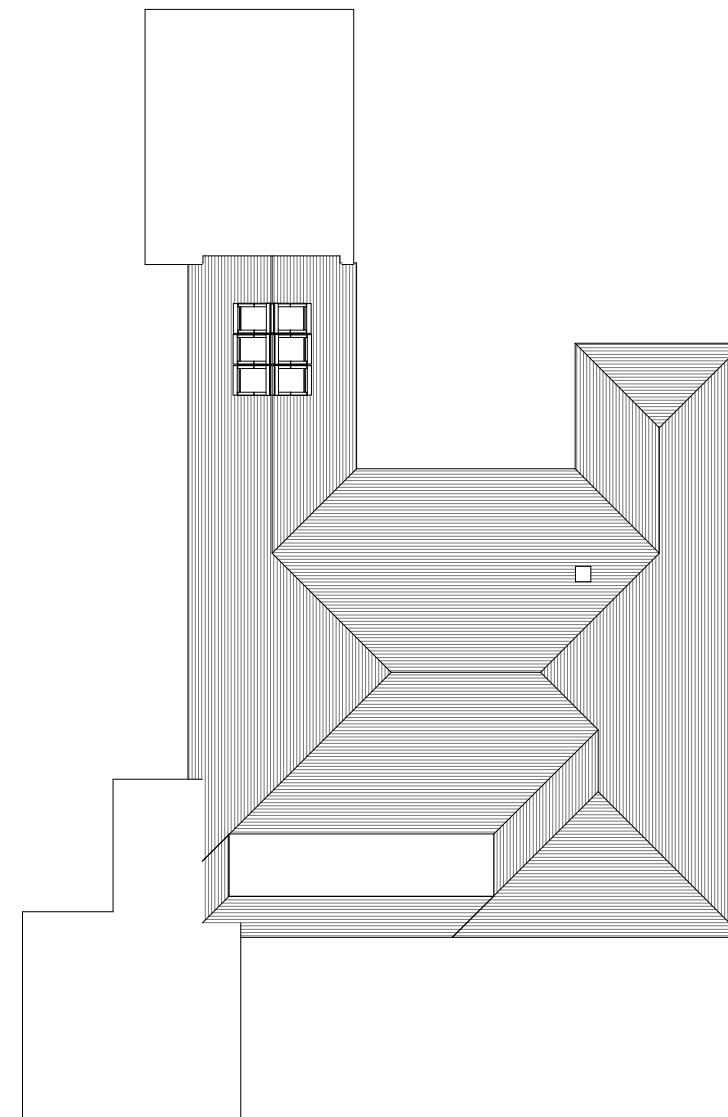

Existing Roof Plan
1 : 200

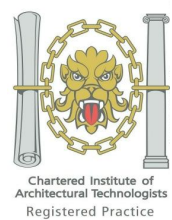

Proposed Roof Plan
1 : 200

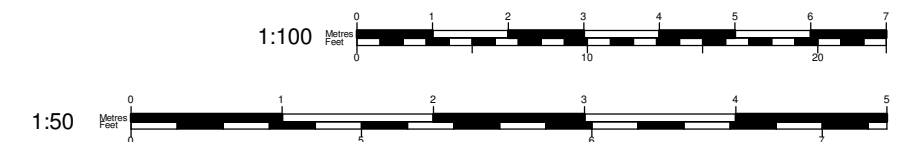

Tel: 0800 6127 664
www.yourhomeplans.co.uk

Your Home Plans



These drawings are for approval purposes. Materials and products should not be ordered based on scaling from drawings as errors may occur along existing building lines. All measurements and supporting elements are to be checked on site. Refer to Your Home Plans if any discrepancies are found.

Mr & Mrs Marks
Halukelenia
Canons Close
Aldwick
West Sussex
PO21 4EB

Roof Plan

Project number	HAL-20	A105
Date	14th March 2020	
Drawn by	JG	
Checked by	Checker	Scale 1 : 200