



STREET ELEVATION TO DOWNING CLOSE

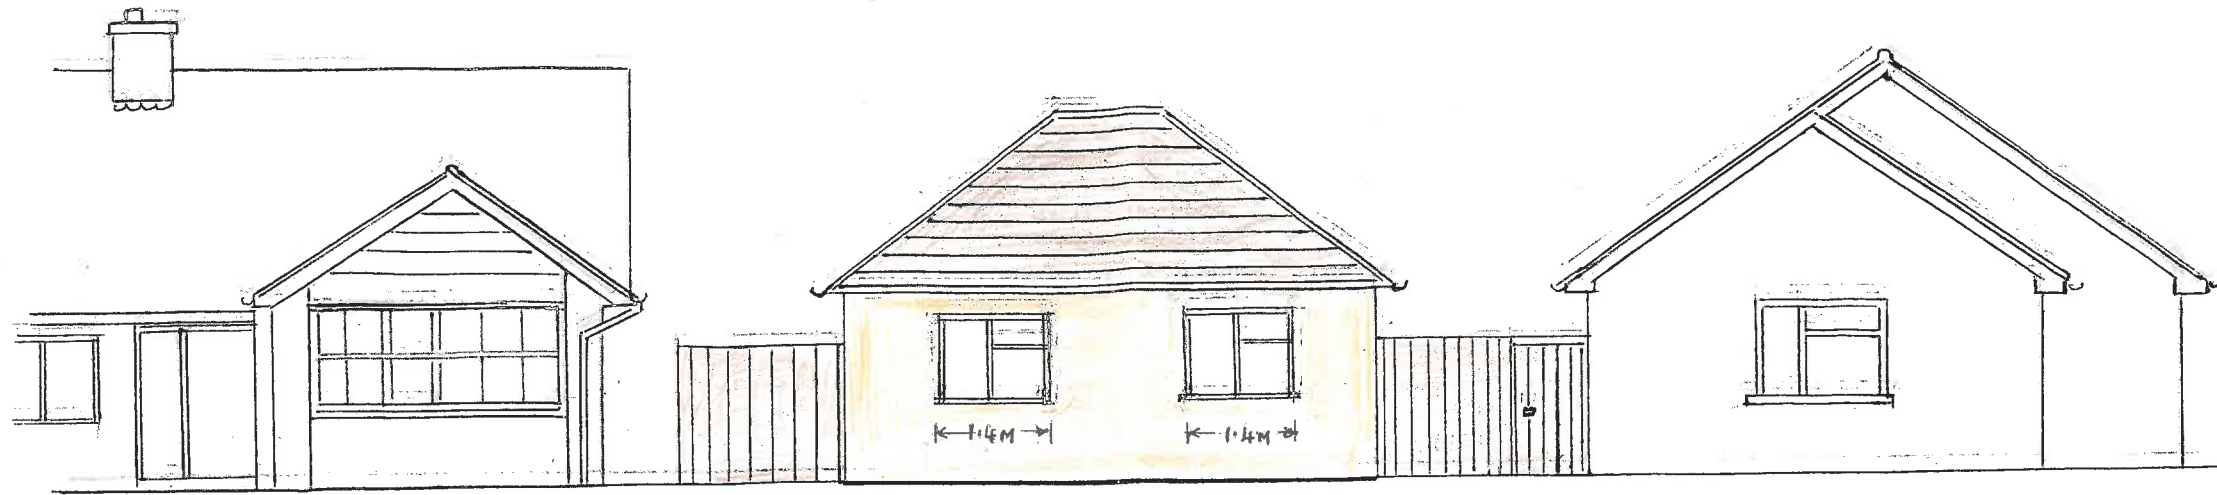


6 DOWNING CLOSE

FRONT (North West) ELEVATION


4 DOWNING CLOSE - SIDE VIEW

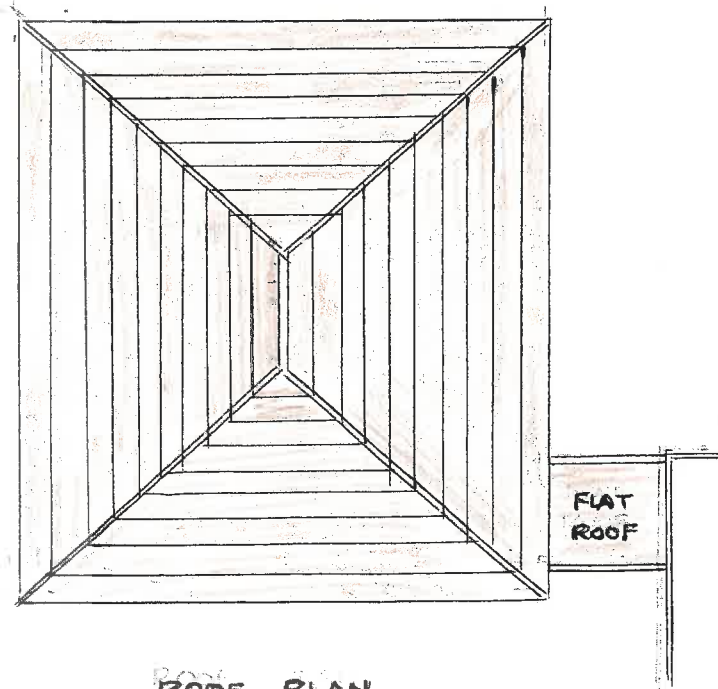


ROOF PLAN

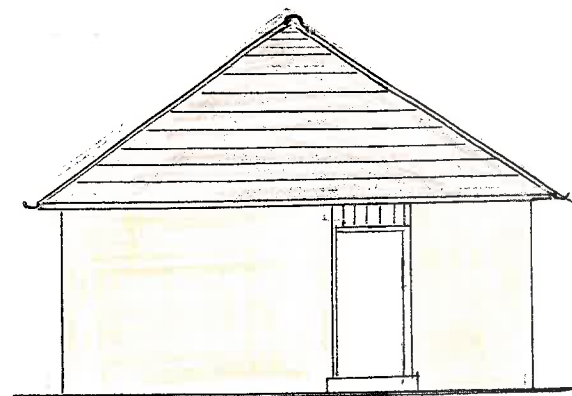


NORTH EAST ELEVATION

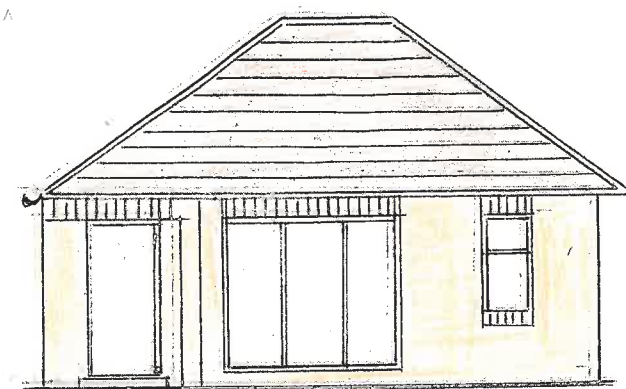

REAR (South East) ELEVATION

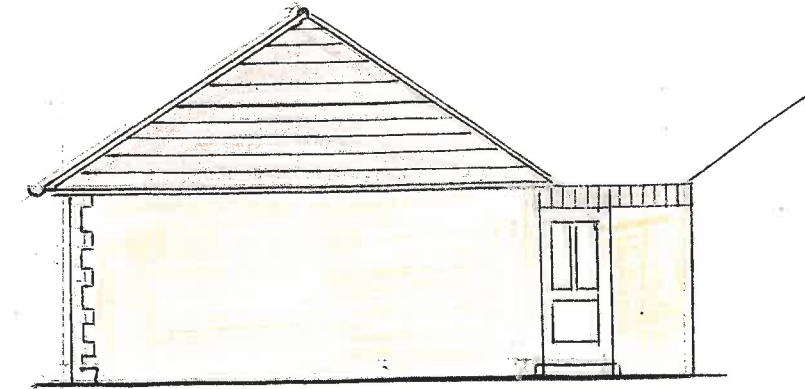

SOUTH WEST ELEVATION

 

BAR SCALE

SCALE 1:100

PROPOSED SINGLE STOREY ANNEXE
AT 4 DOWNING CLOSE, BOGNOR REGIS

DRAWING No. 2 (as amended)
NOVEMBER 2023