




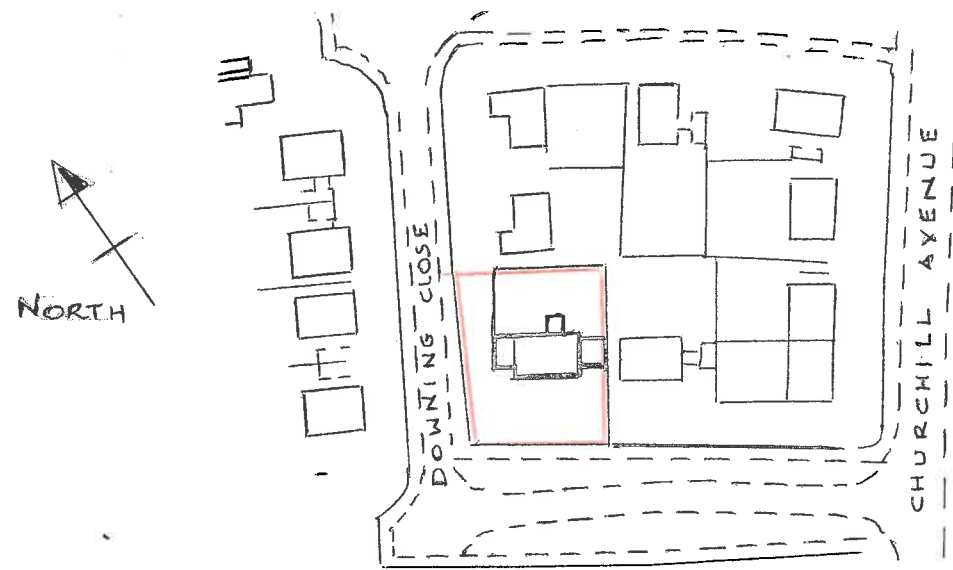


LOCATION PLAN
Scale 1:1250

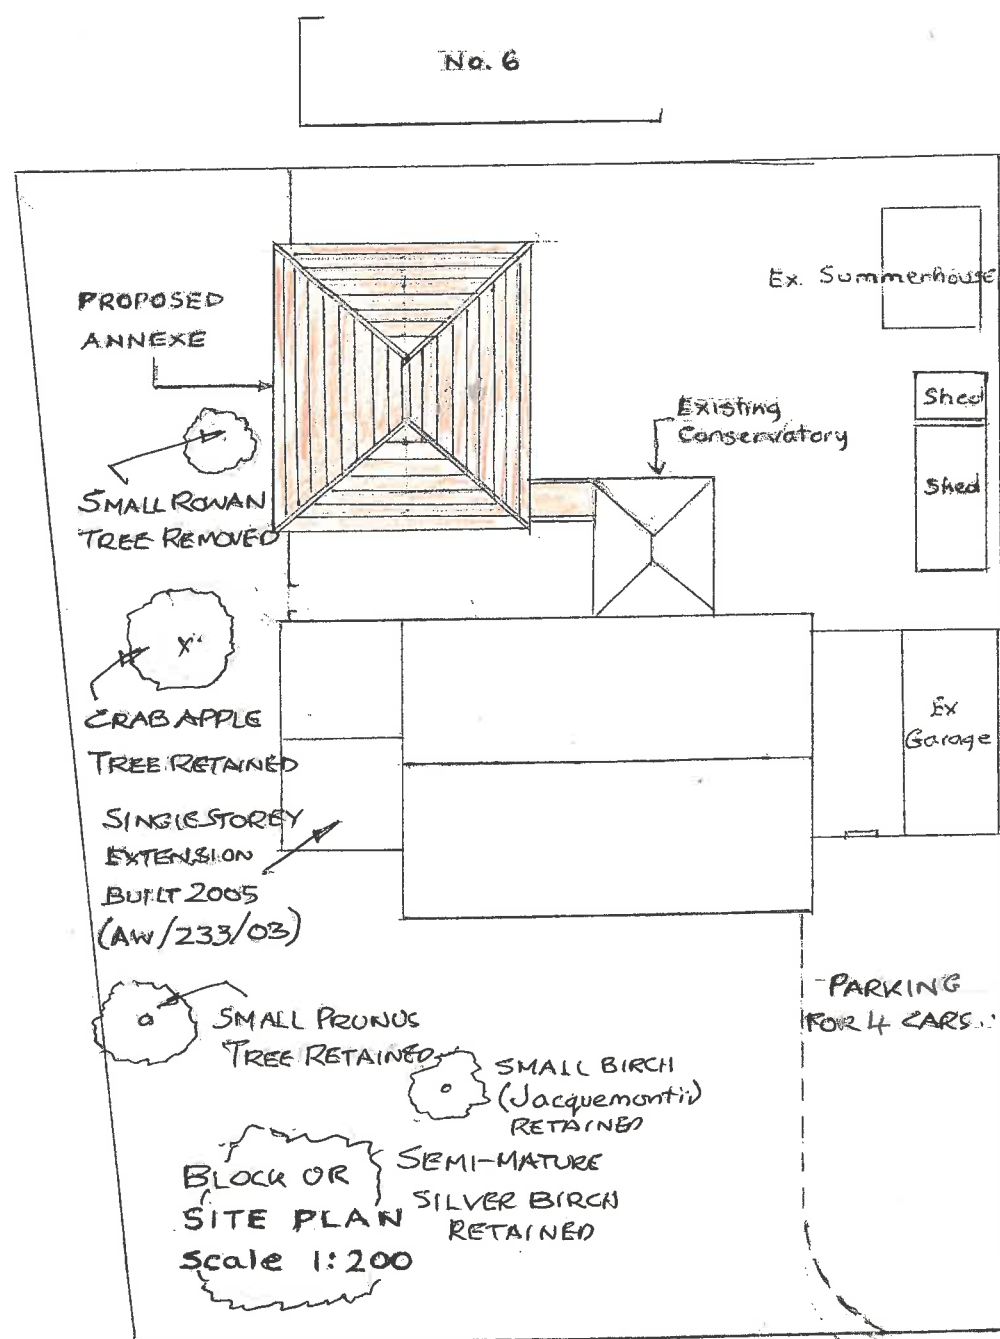

PROPOSED SINGLE STOREY ANNEXE AT 4 DOWNING CLOSE, BOGNOR REGIS

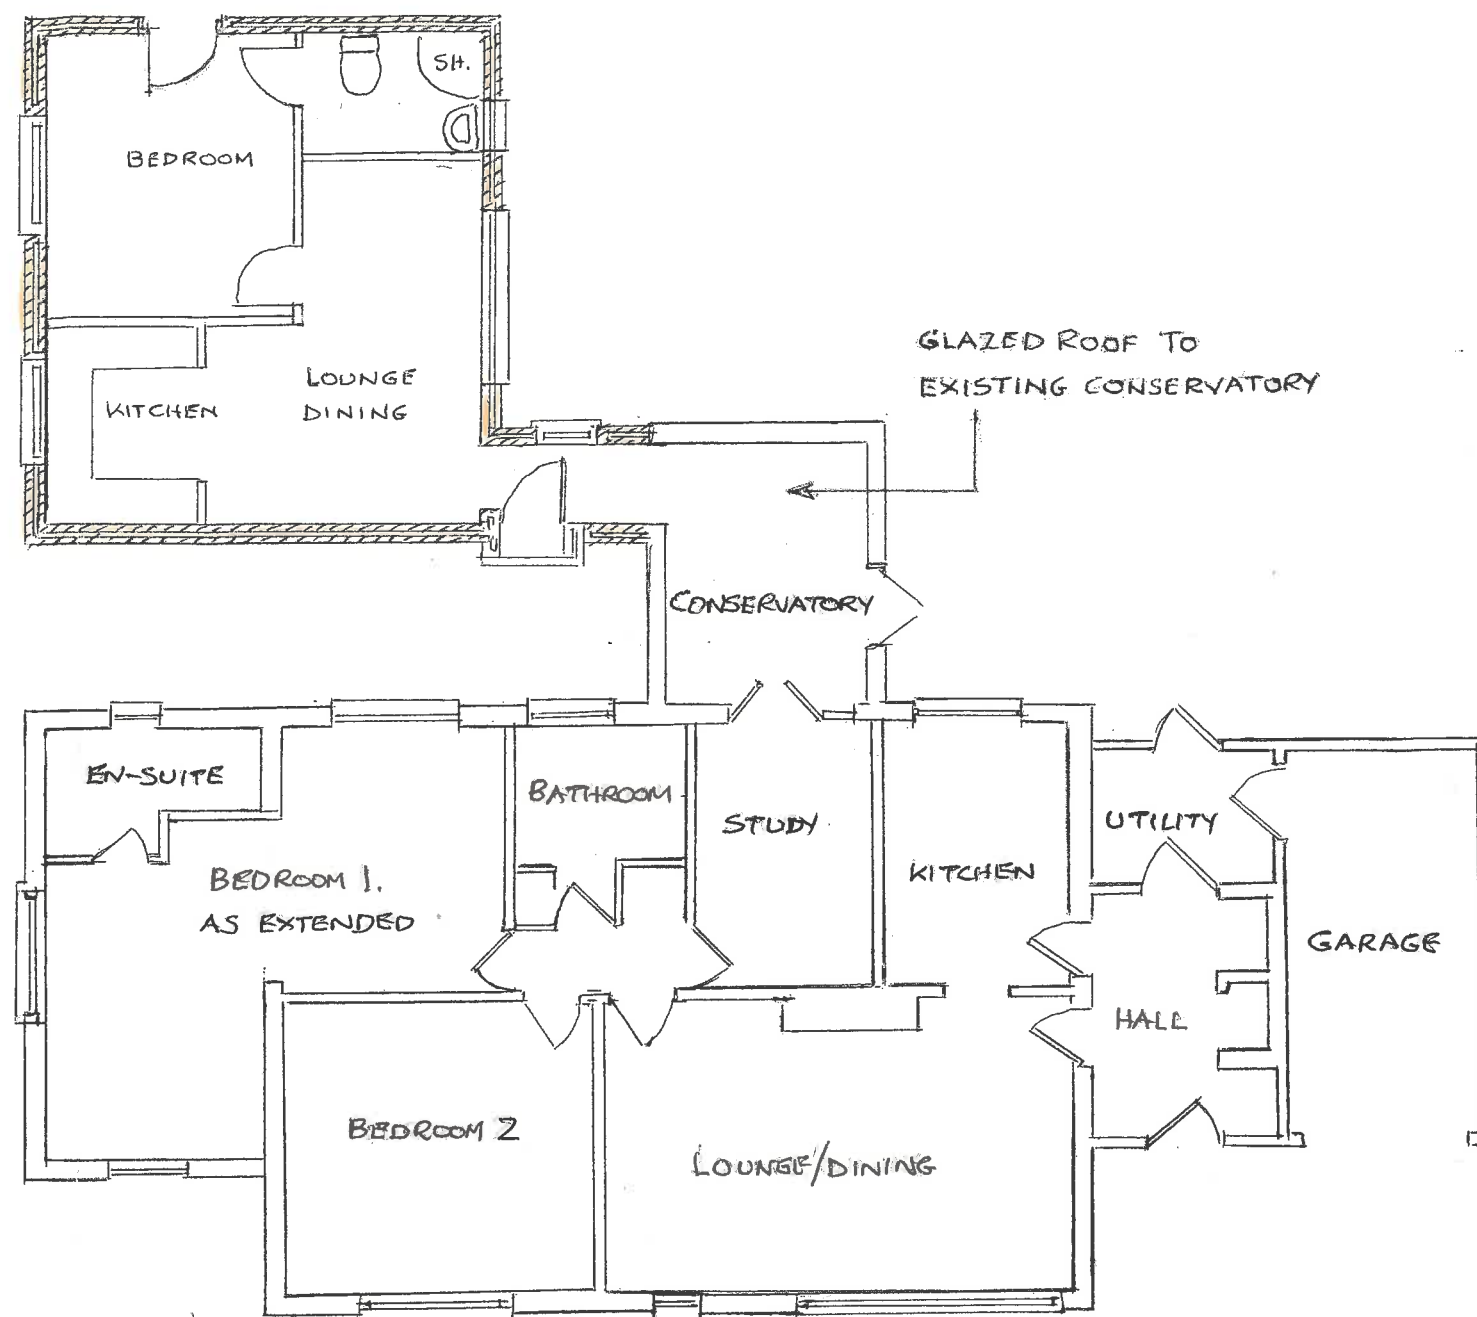

FLOOR PLAN OF BUNGALOW — EXISTING & WITH PROPOSED REAR EXTENSION
Scale 1:100

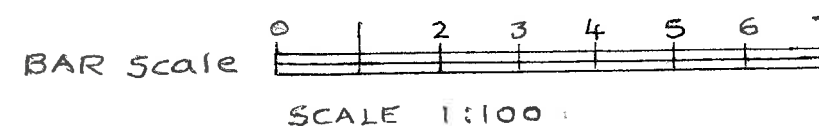

DRAWING NO. 1
OCTOBER 2023