



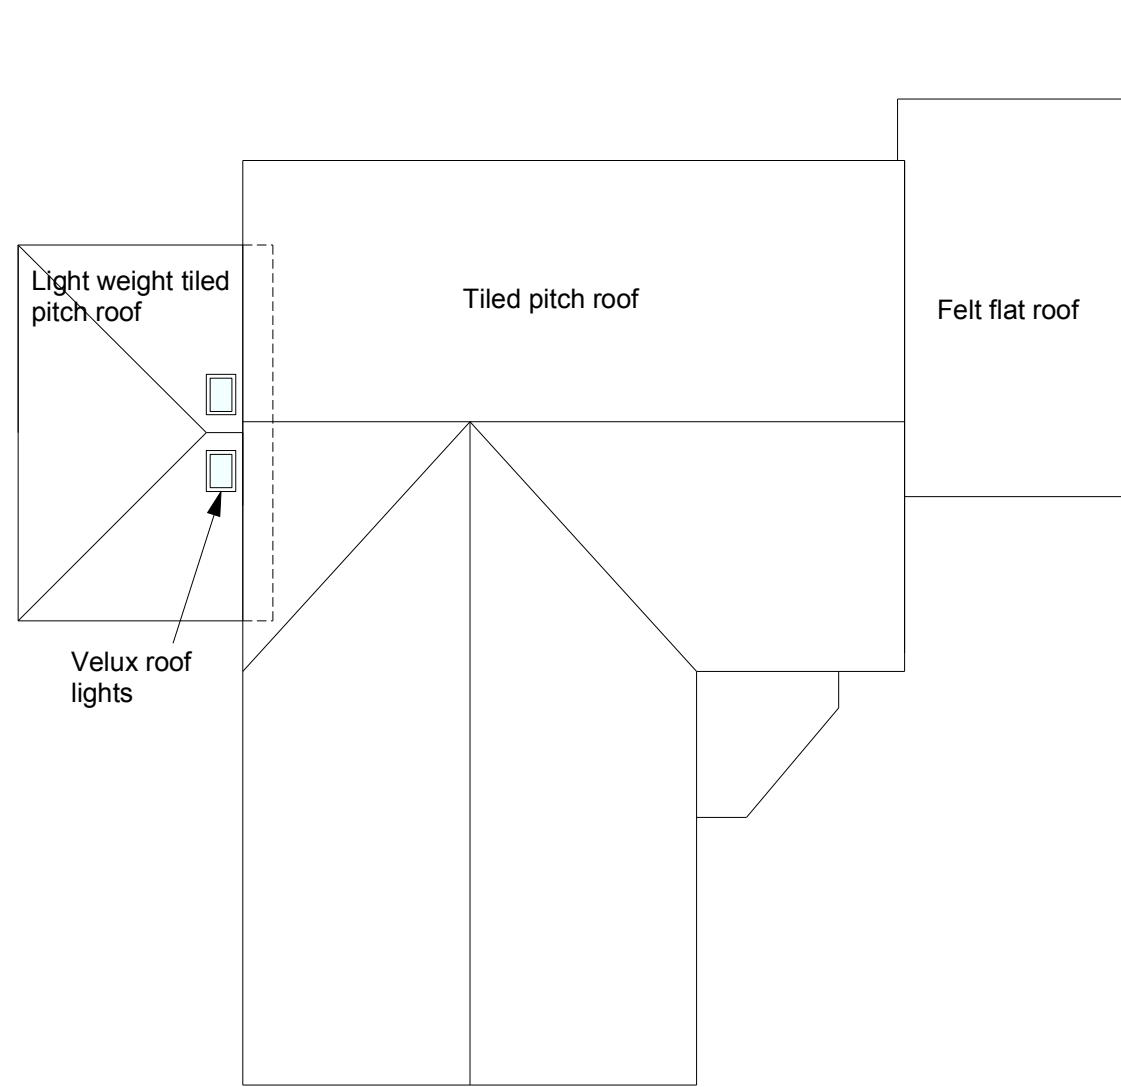

Roof Plan Existing
Scale 1:100

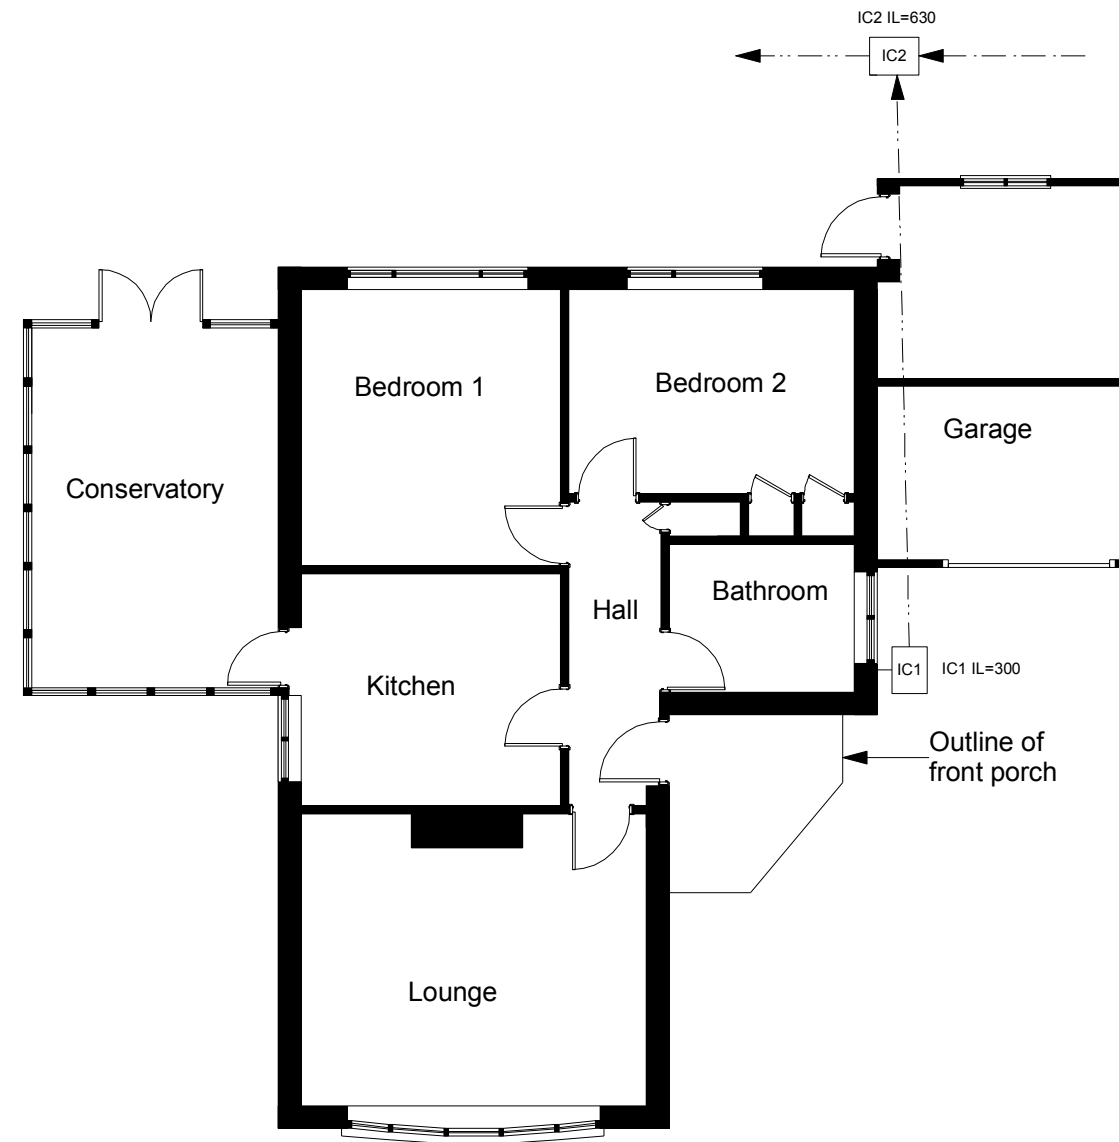

Ground Floor Plan Existing
Scale 1:100

All dims and details to be checked on site prior to any commencement of work. This plan is not a full specification or schedule of work and has been produced solely for the purpose of obtaining the necessary local authority consents/approvals For Party Wall etc. Act 1996 see Government booklet or website.	Status:		Client:	Revision: A	Project: Extension
	Preliminary	☐ Tender ☐		Scale: 1:50 & 100 @A3	Content: Existing floor and roof plans
	Planning	☒ Construction ☐		Date: Mar 20	
	Building Regulations	☐ As Built ☐		Dwg No: PD002	