

NOTES
Scale dependent on time of site attendance. Do not scale from printed drawings except for planning purposes.

Grid is based on Ordnance Survey National Grid fixed by GPS satellite active network. Levels are related to the Ordnance Survey GPS OSGM15 & OSN15 model.

Drainage pipe sizes (where shown) have been taken from the existing plans and should be regarded as approximate only.

Tree species (where shown) should be treated with caution and expert identification is advised.


Although this is a digital survey the accuracy and amount of detail shown is only indicative of what can be achieved. Care should be exercised when working to larger scales.

Visible features in the vicinity of the boundaries as shown above, may not represent the extent of legally conveyed ownership.


Whilst every effort has been made to achieve accuracy on this plan, CRUCIAL clearance dimensions, levels and invert levels should be checked prior to design and construction.

Areas of dense undergrowth cannot be surveyed and such areas, where shown as dense undergrowth, are not marked as dense undergrowth on the plan.


Keep levels have been taken on the top of the channel.

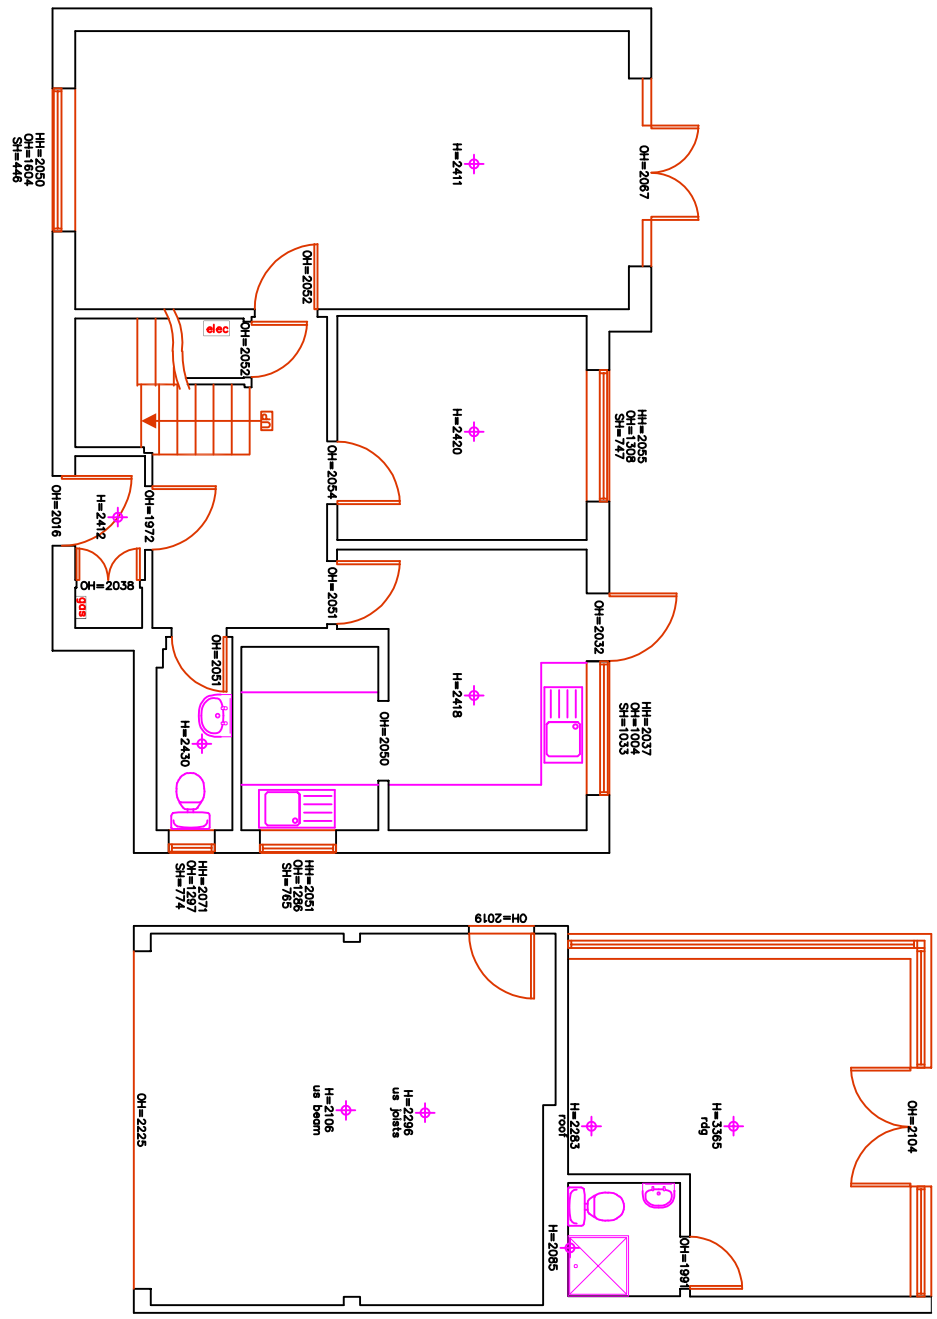


Existing ground floor plan 1:100

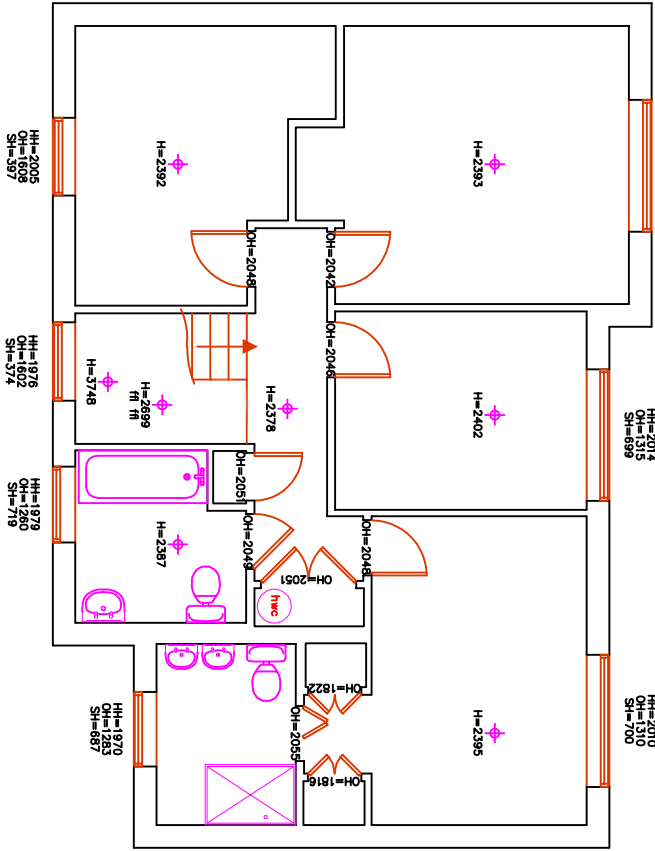


Existing first floor plan 1:100

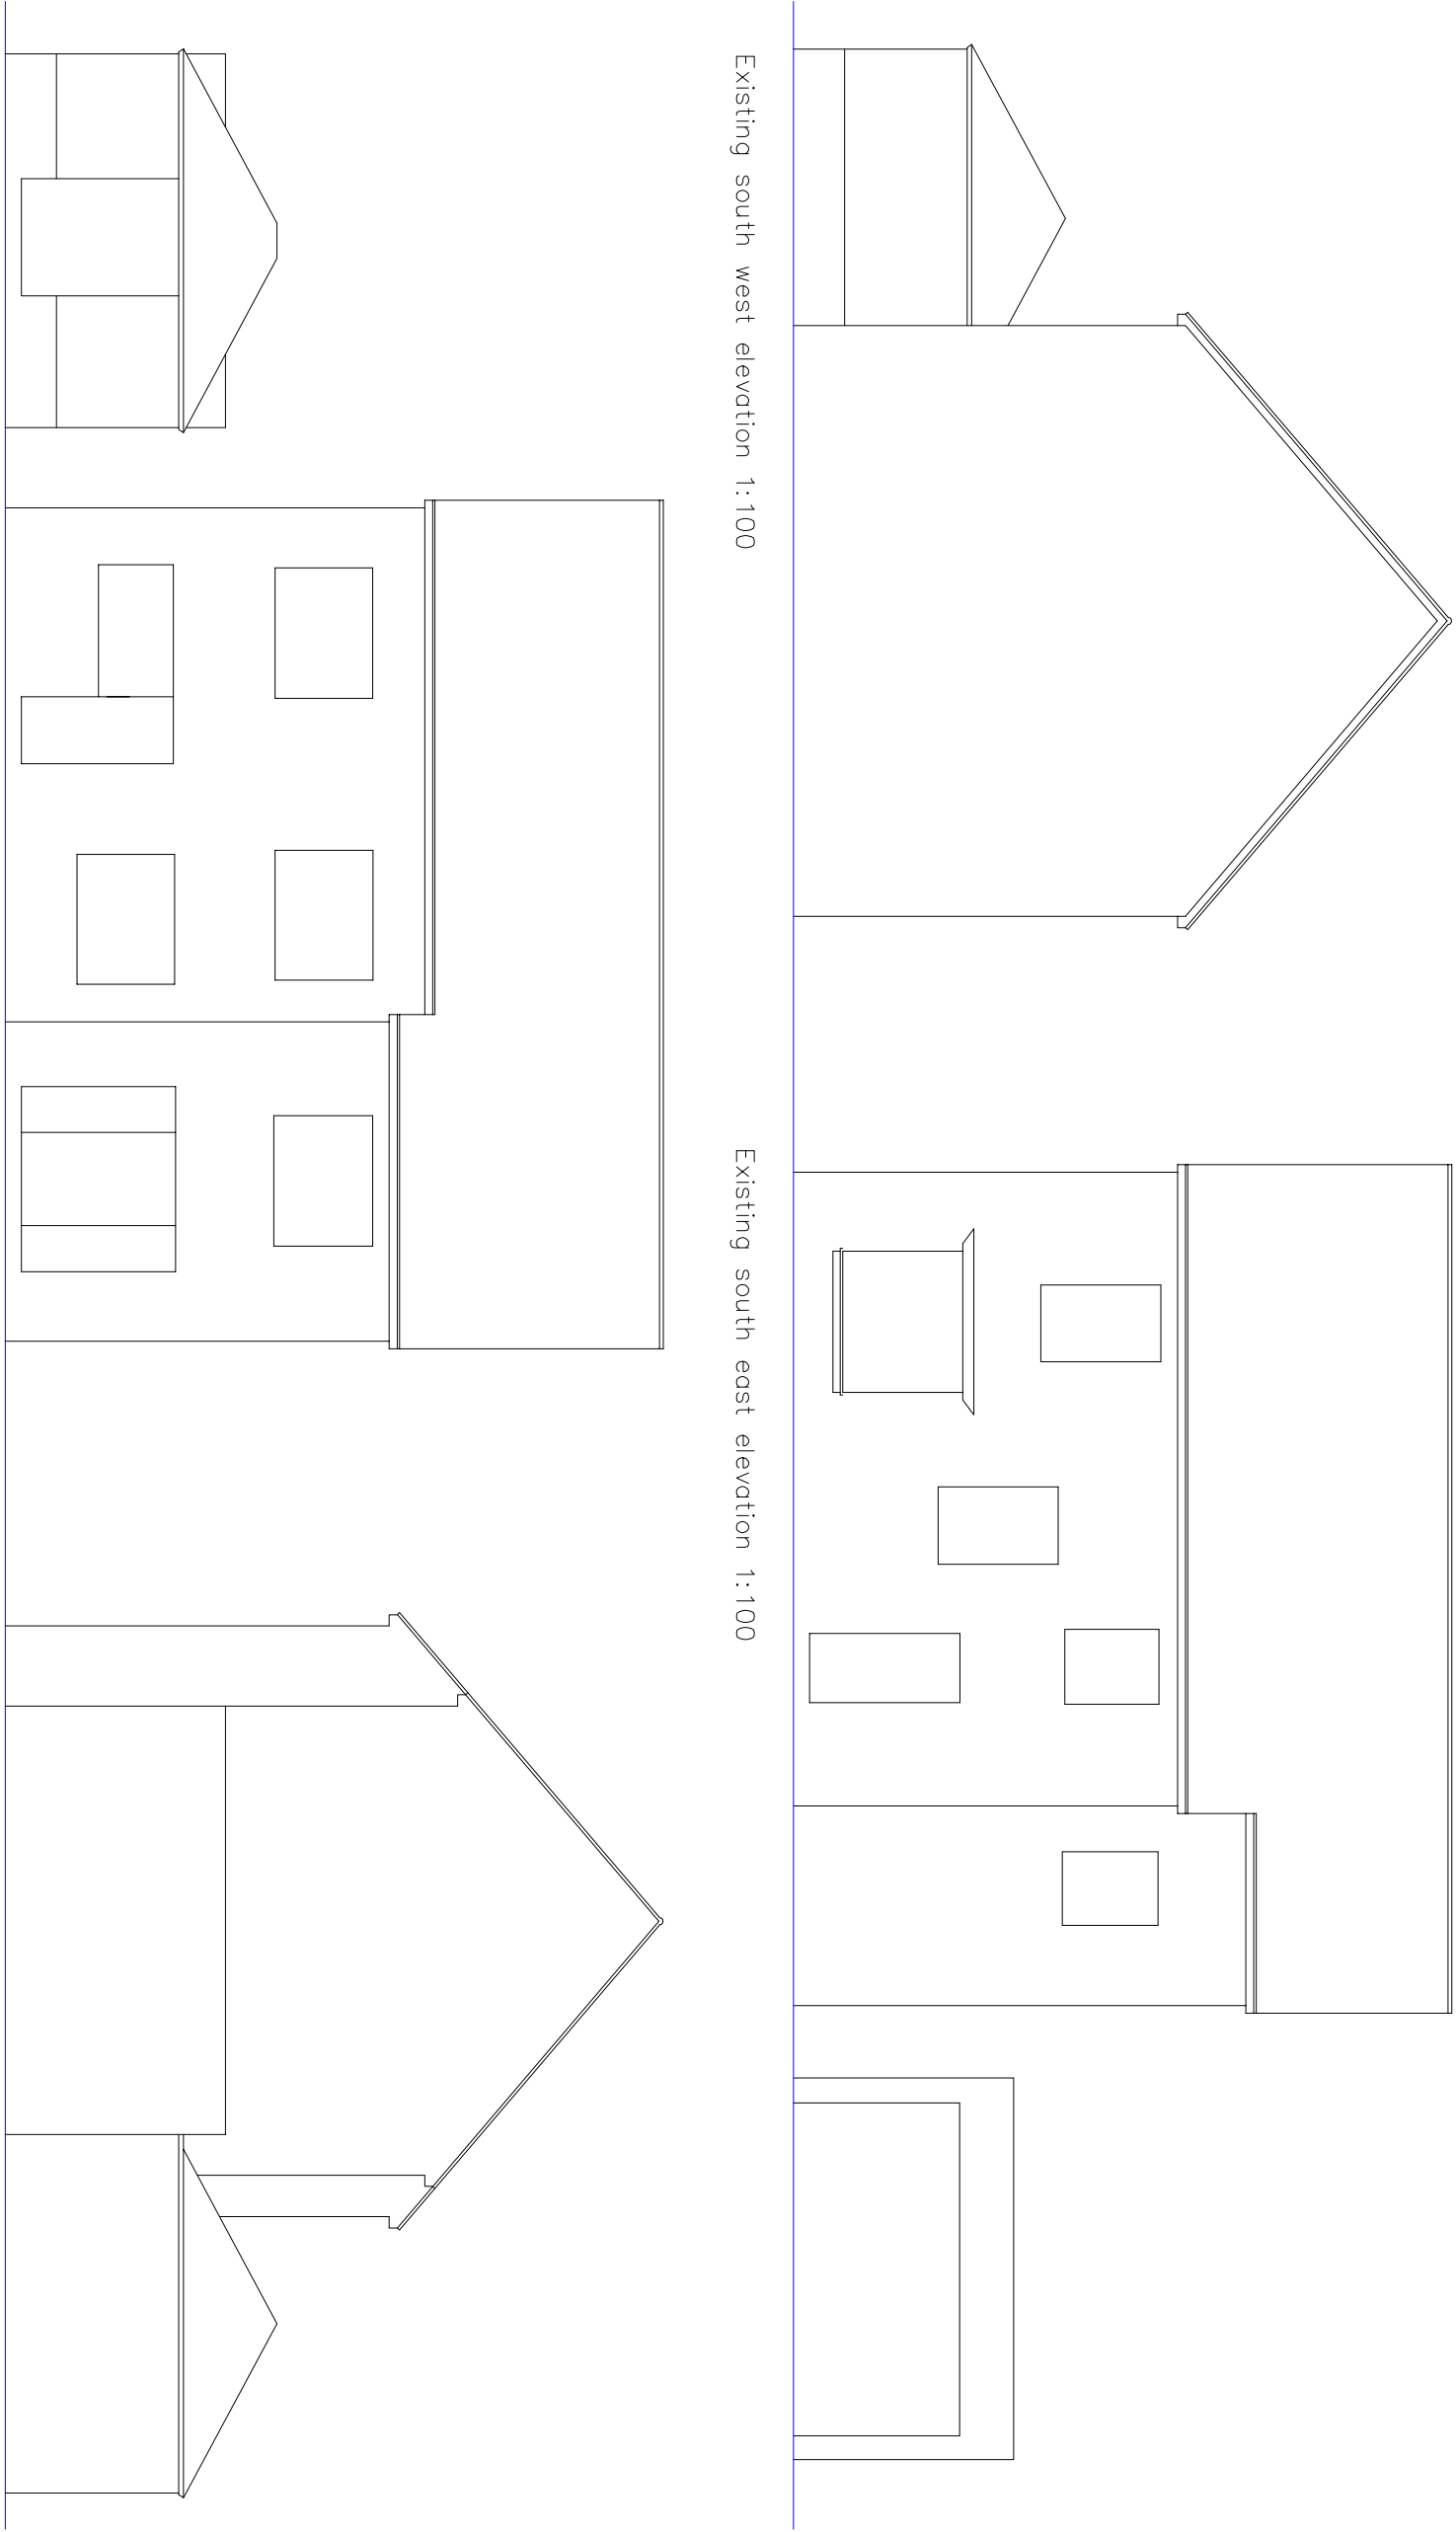


Existing north west elevation 1:100

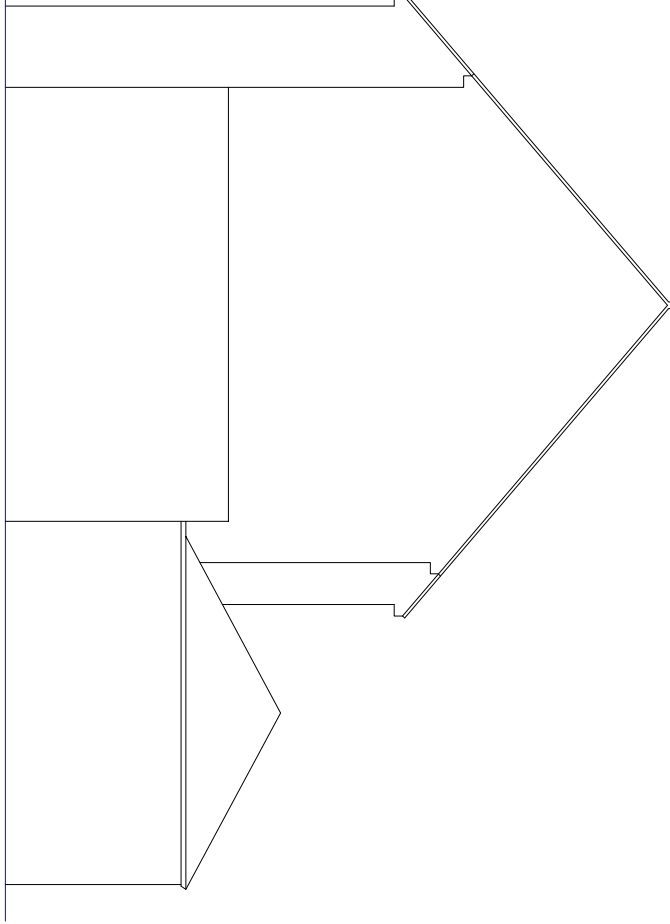


Existing north east elevation 1:100

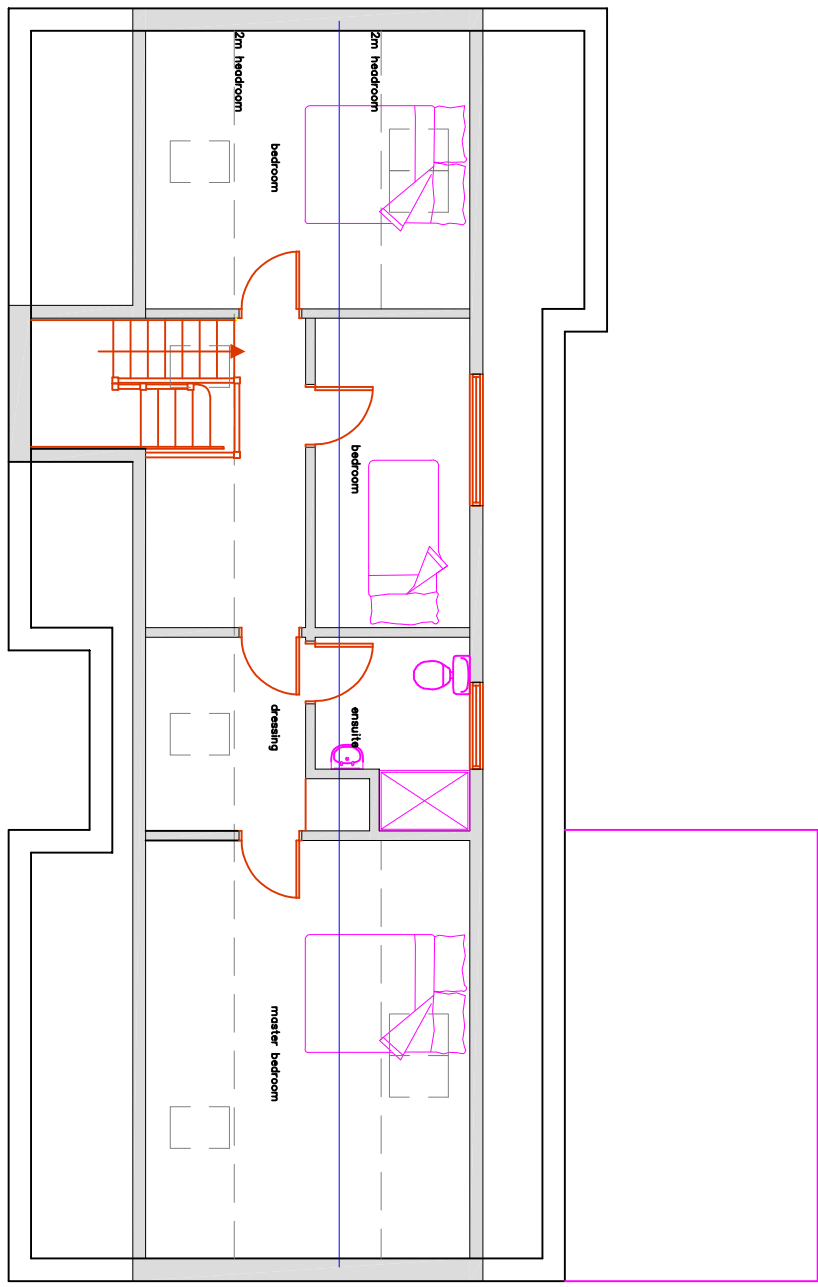


Proposed second floor plan 1:100

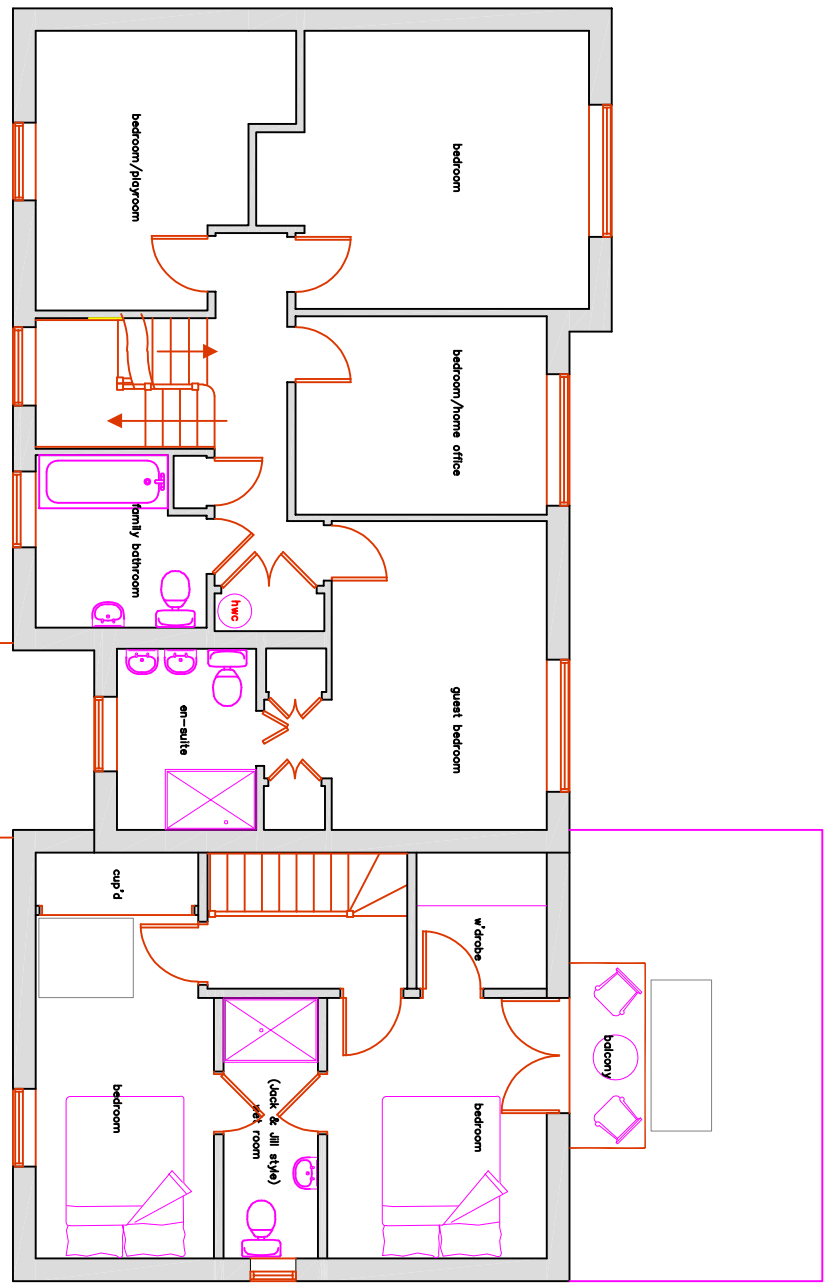


Proposed first floor plan 1:100

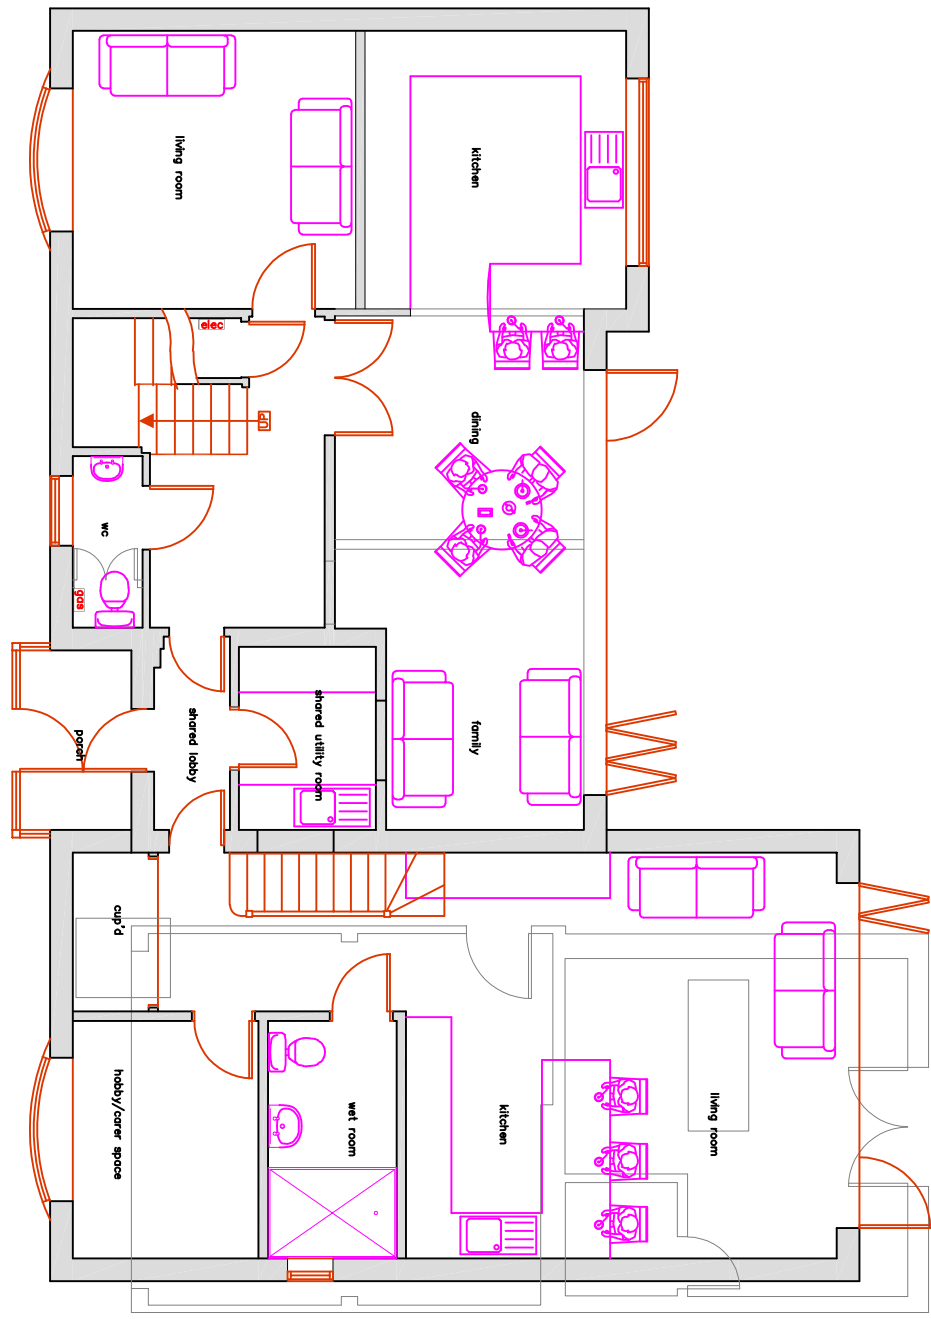


Proposed ground floor plan 1:100

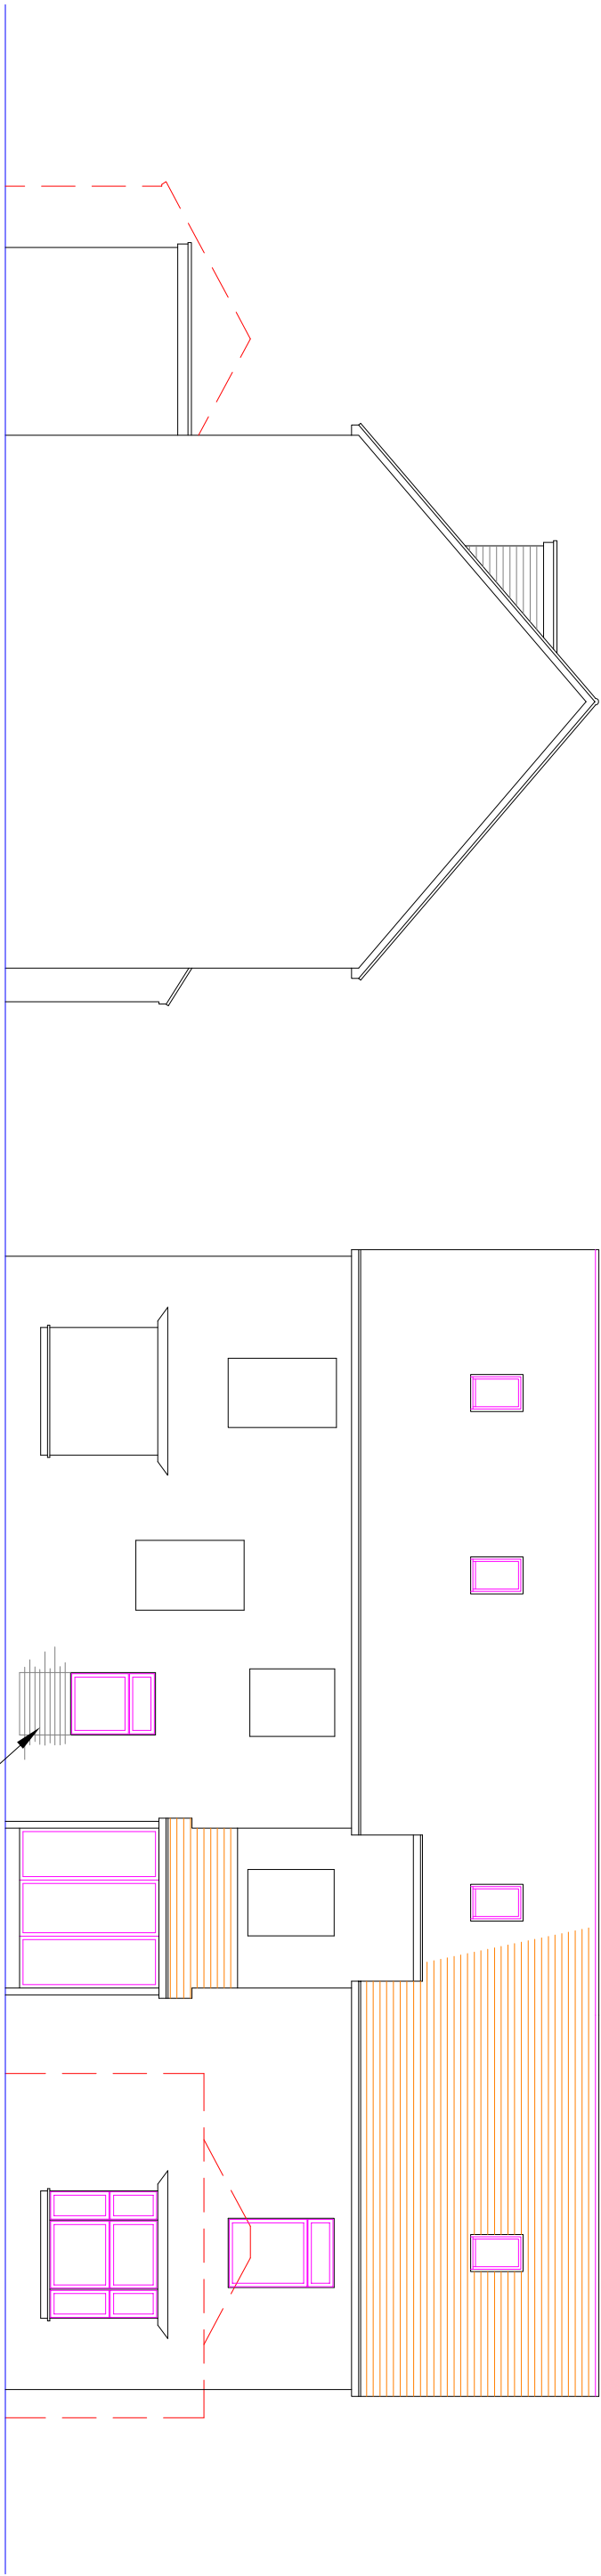


Proposed south west elevation 1:100

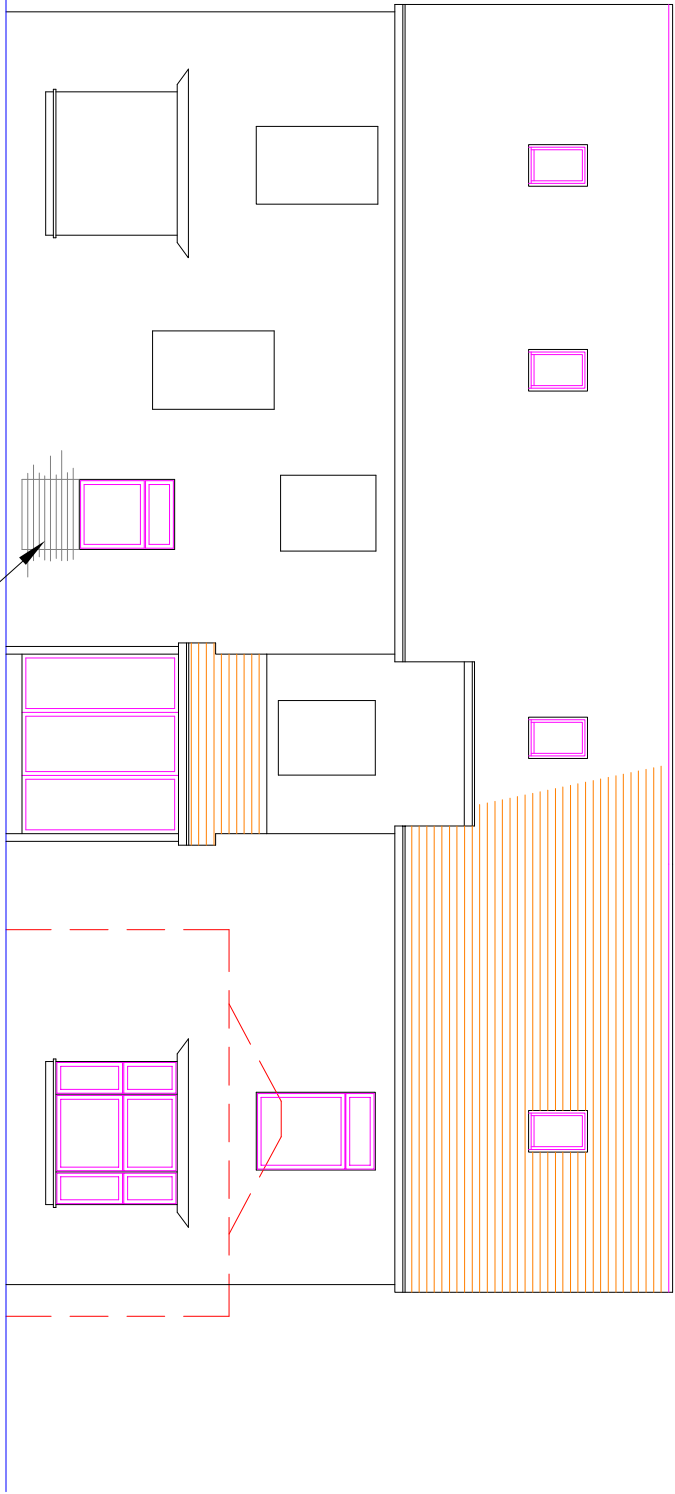


Proposed south east elevation 1:100
modify existing opening and insert window to match style of existing

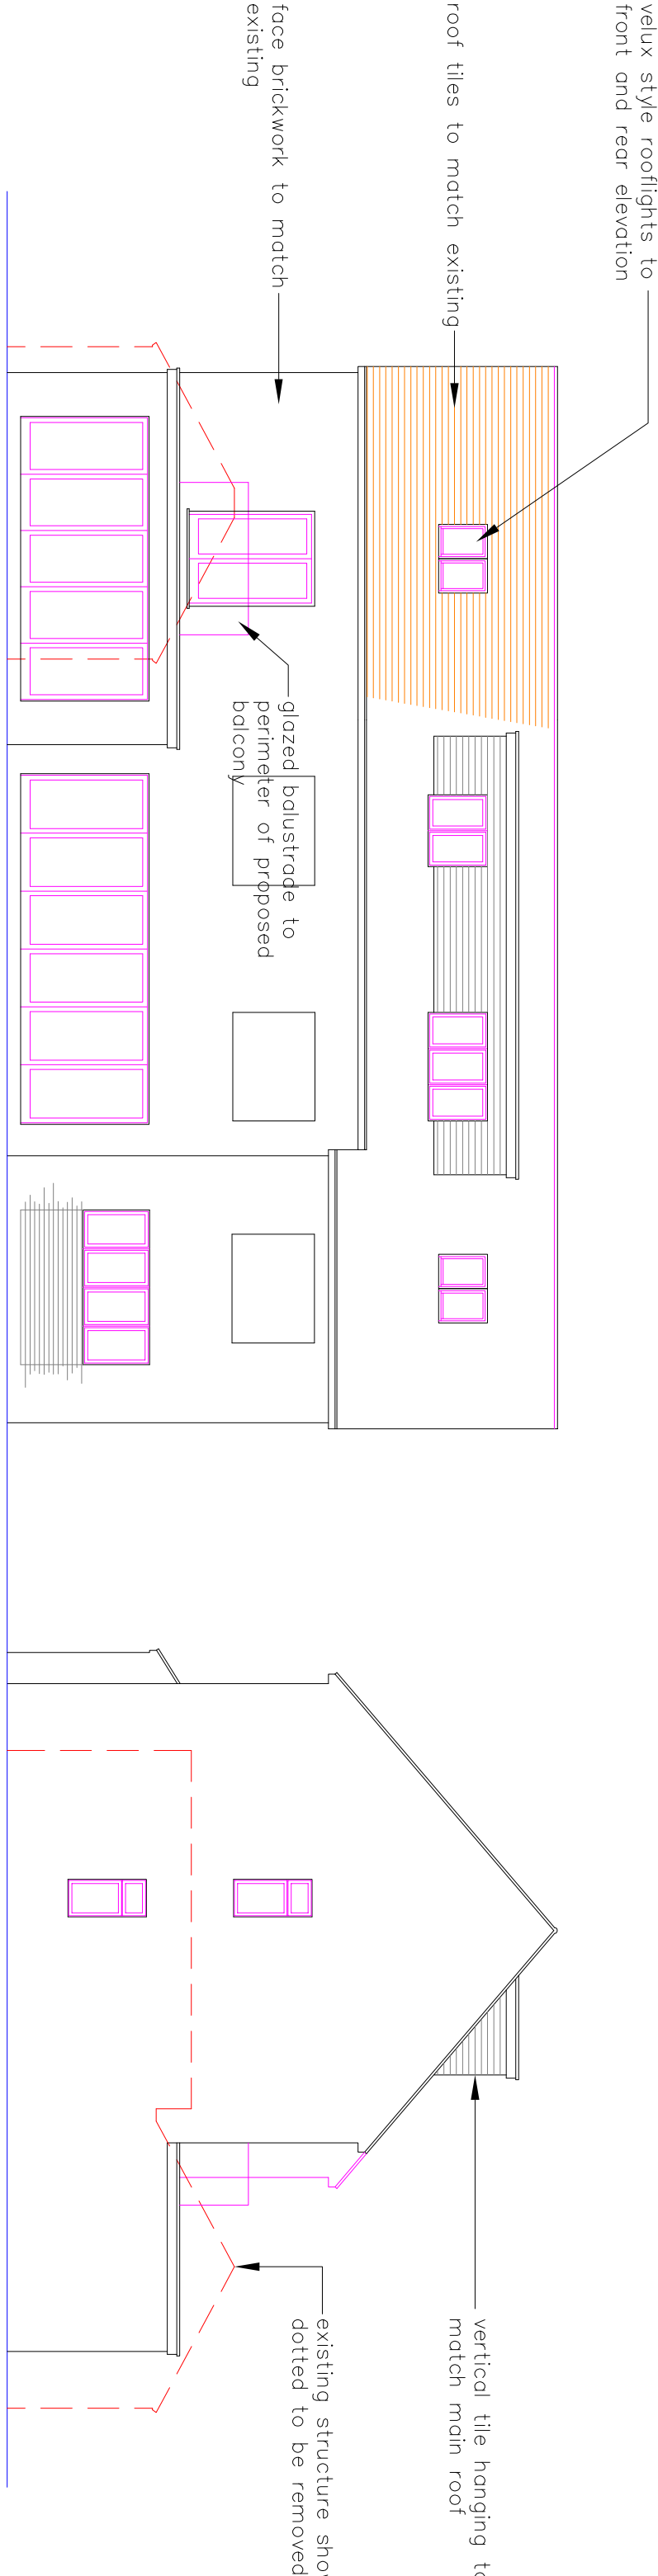

Proposed north west elevation 1:100

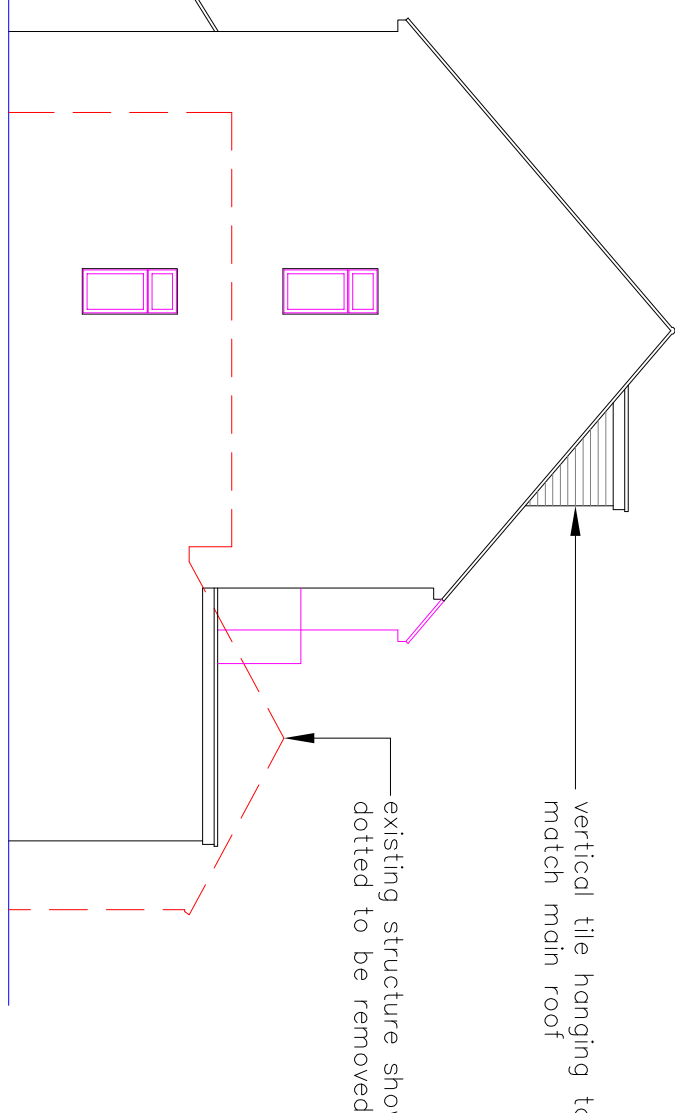

Proposed north east elevation 1:100

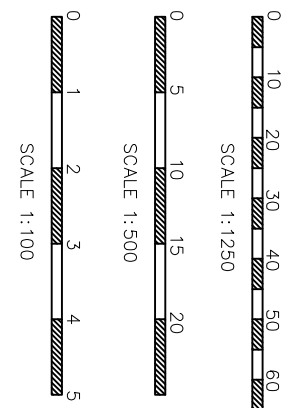

mediams

surveys ll

www.mediams-surveys.co.uk

becky@mediams-surveys.co.uk

07717 205 388

project: 2 Old Farm Close, Aldwick

client: Mr. T. Florescu

title: Annex for dependent

date: Feb 2021

job ref: S1379


scale: 1:100 @A1

dwg no: P101

rev: B



Location plan 1:1250

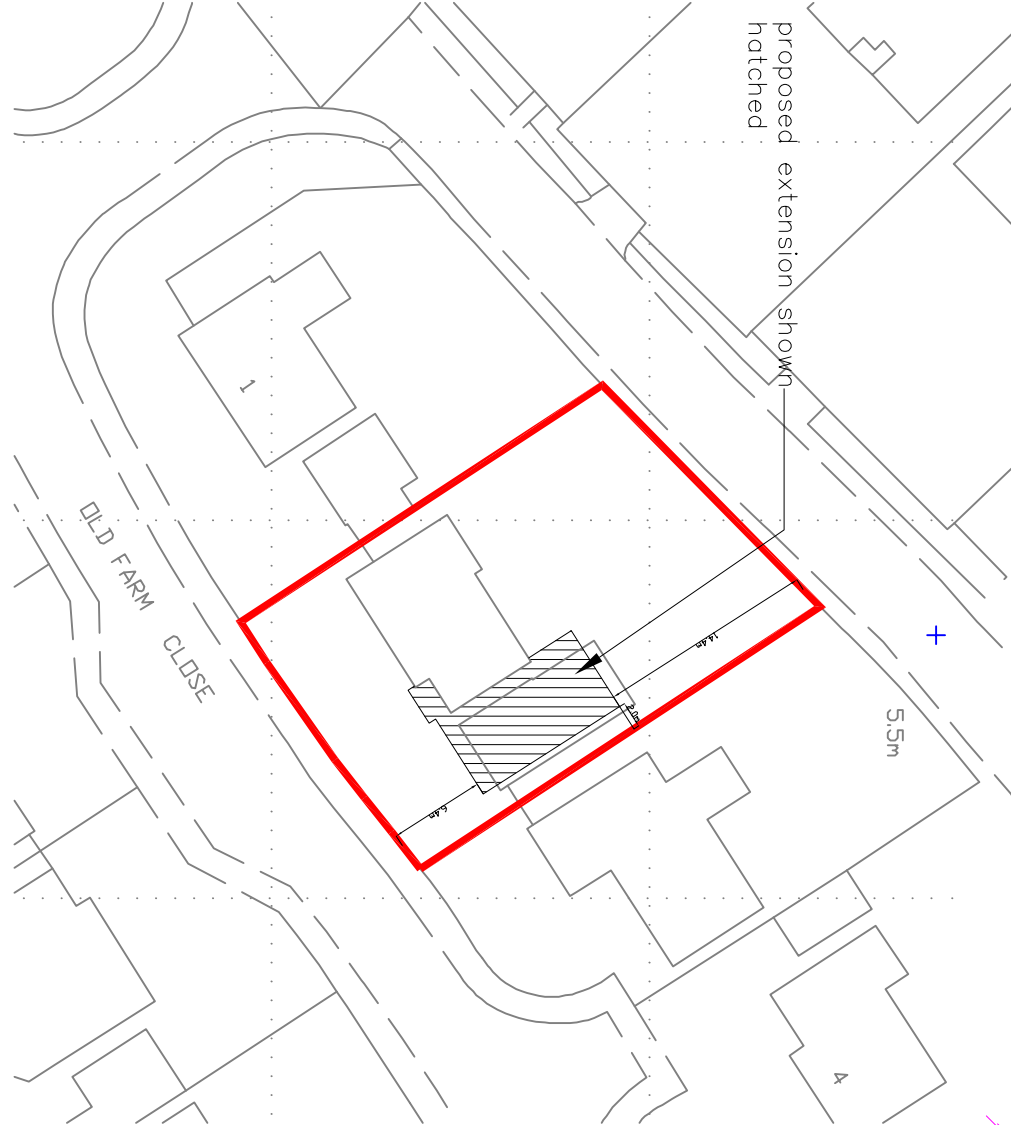

Proposed block plan 1:500