




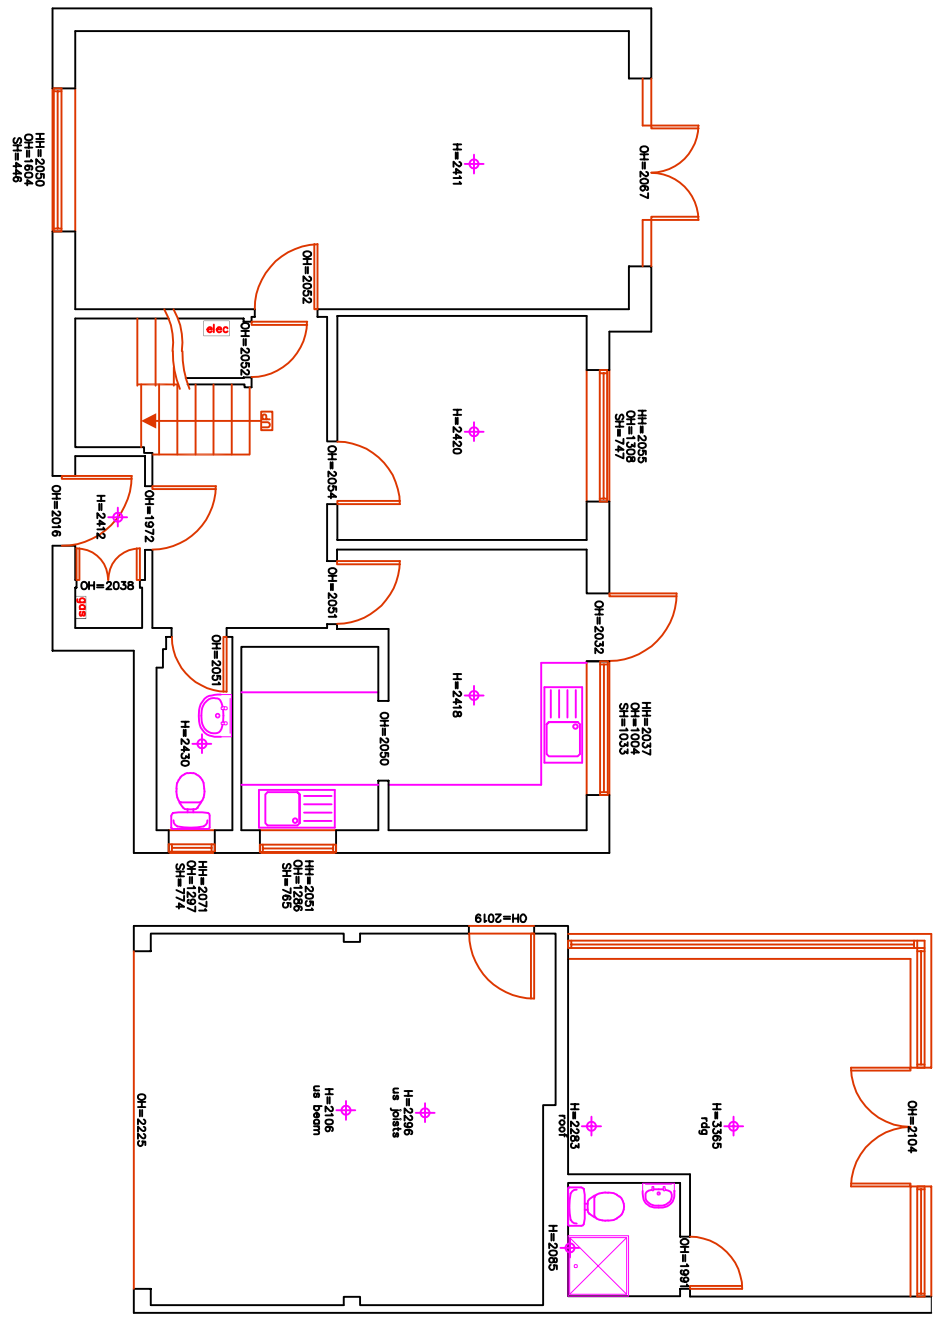


Existing ground floor plan 1:100

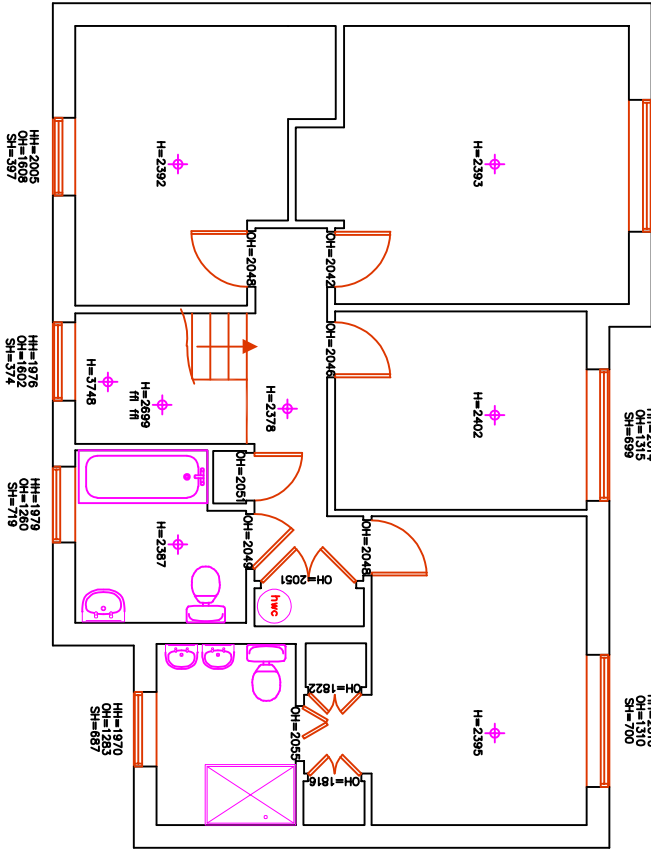


Existing first floor plan 1:100

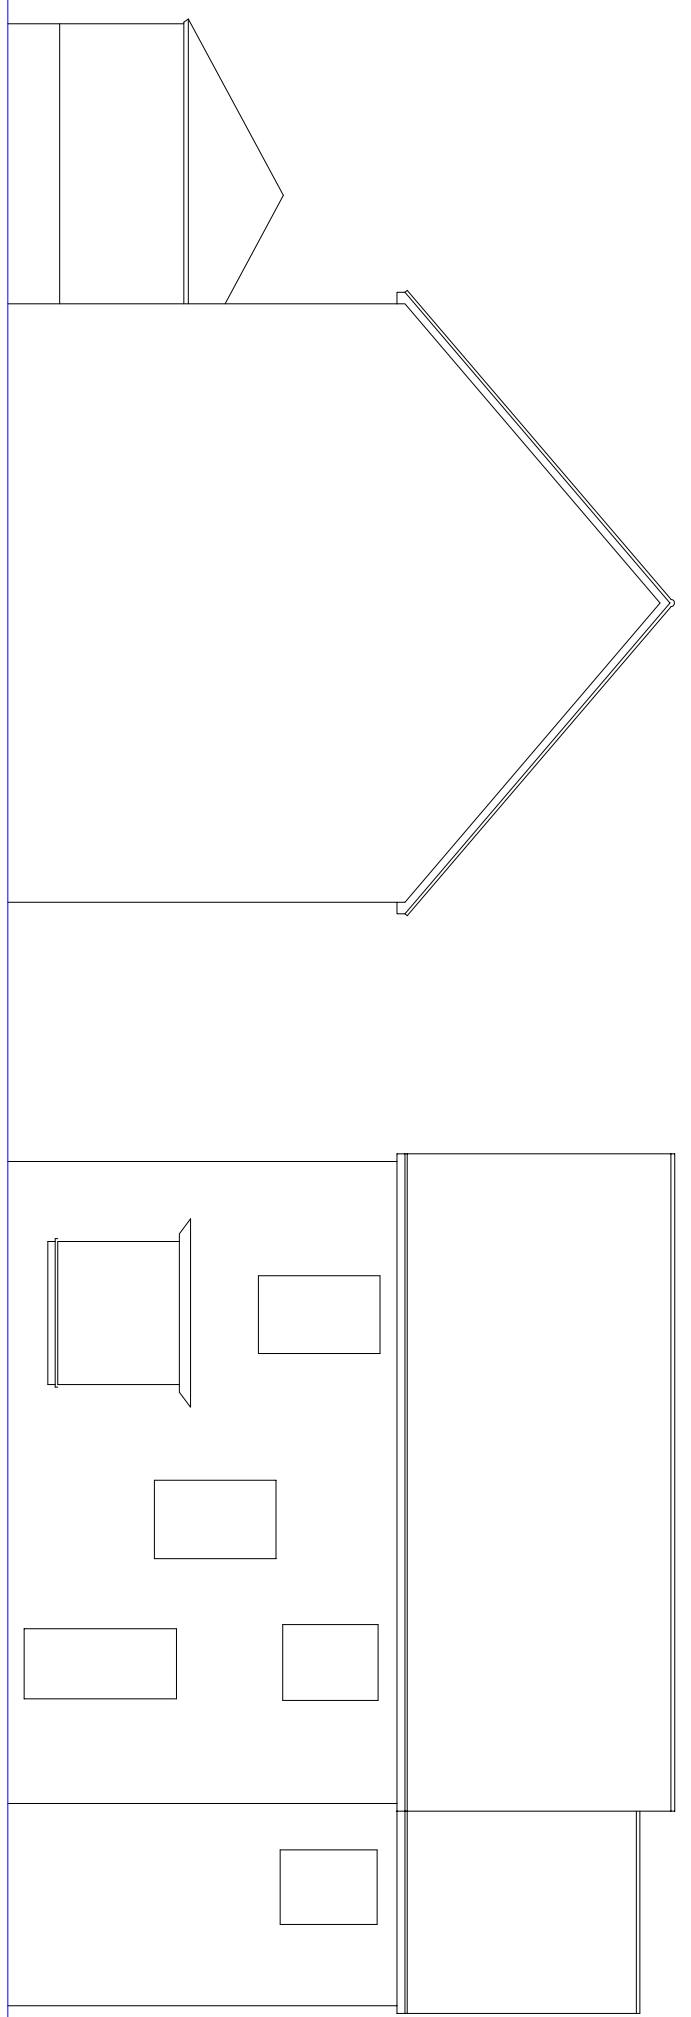


Existing south west elevation 1:100

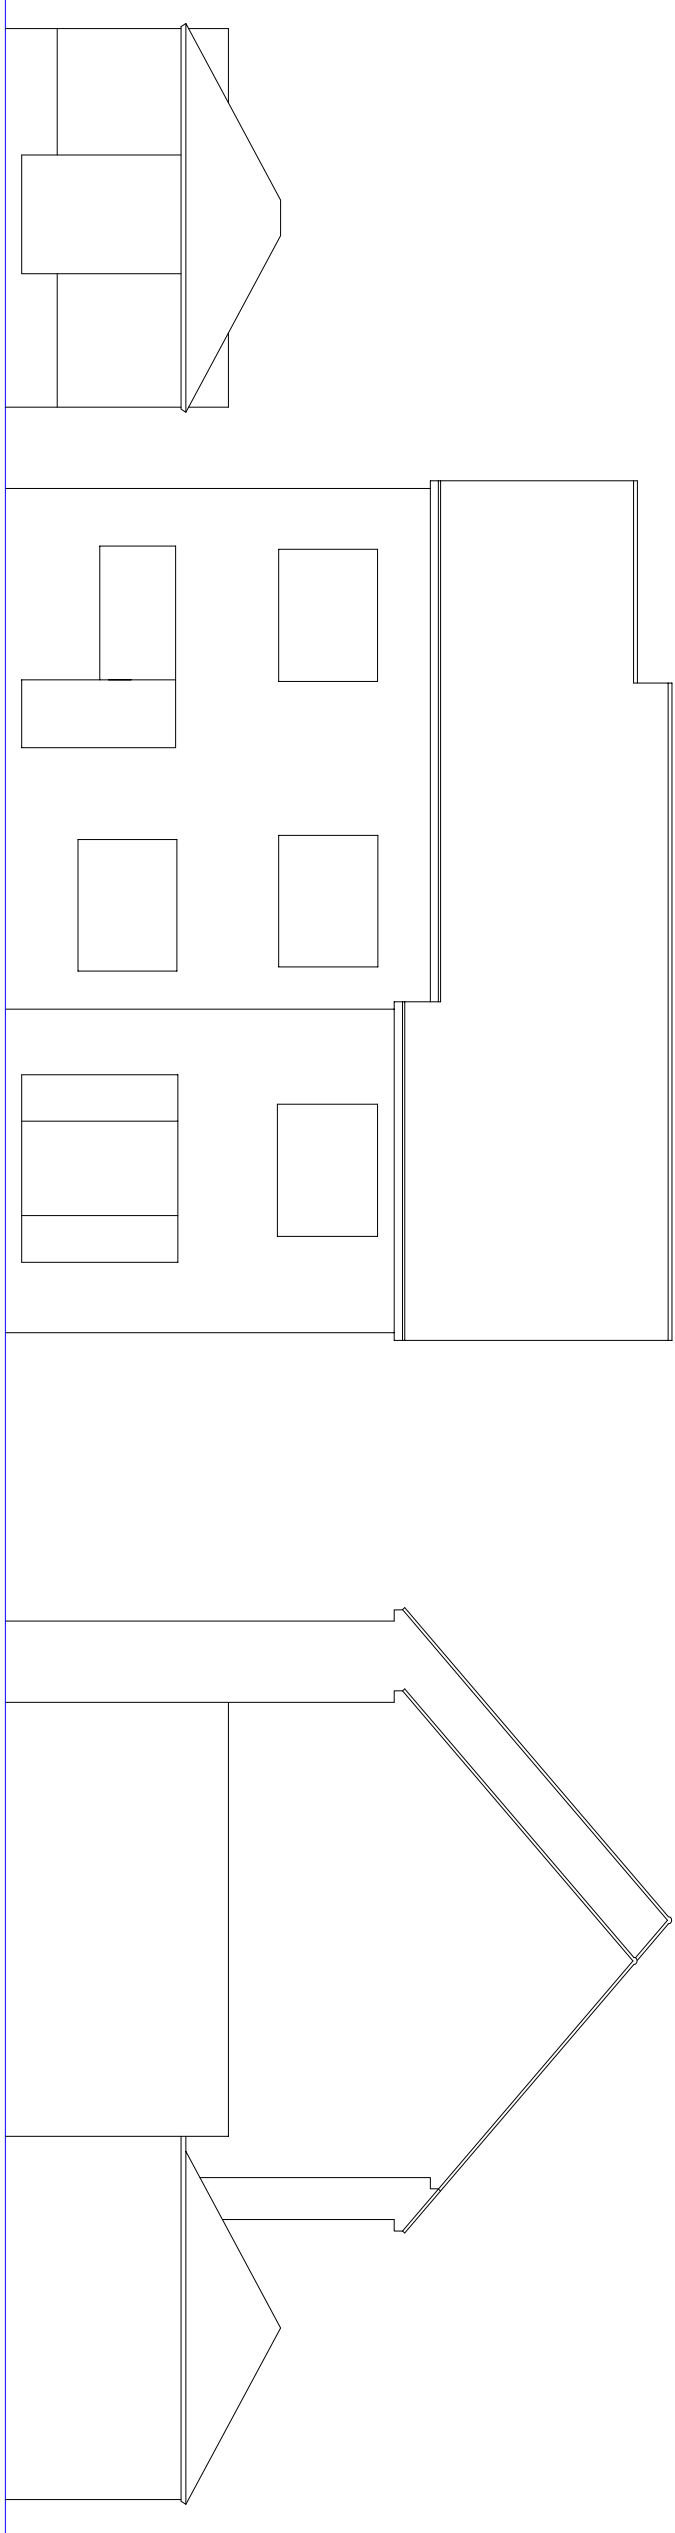


Existing south east elevation 1:100

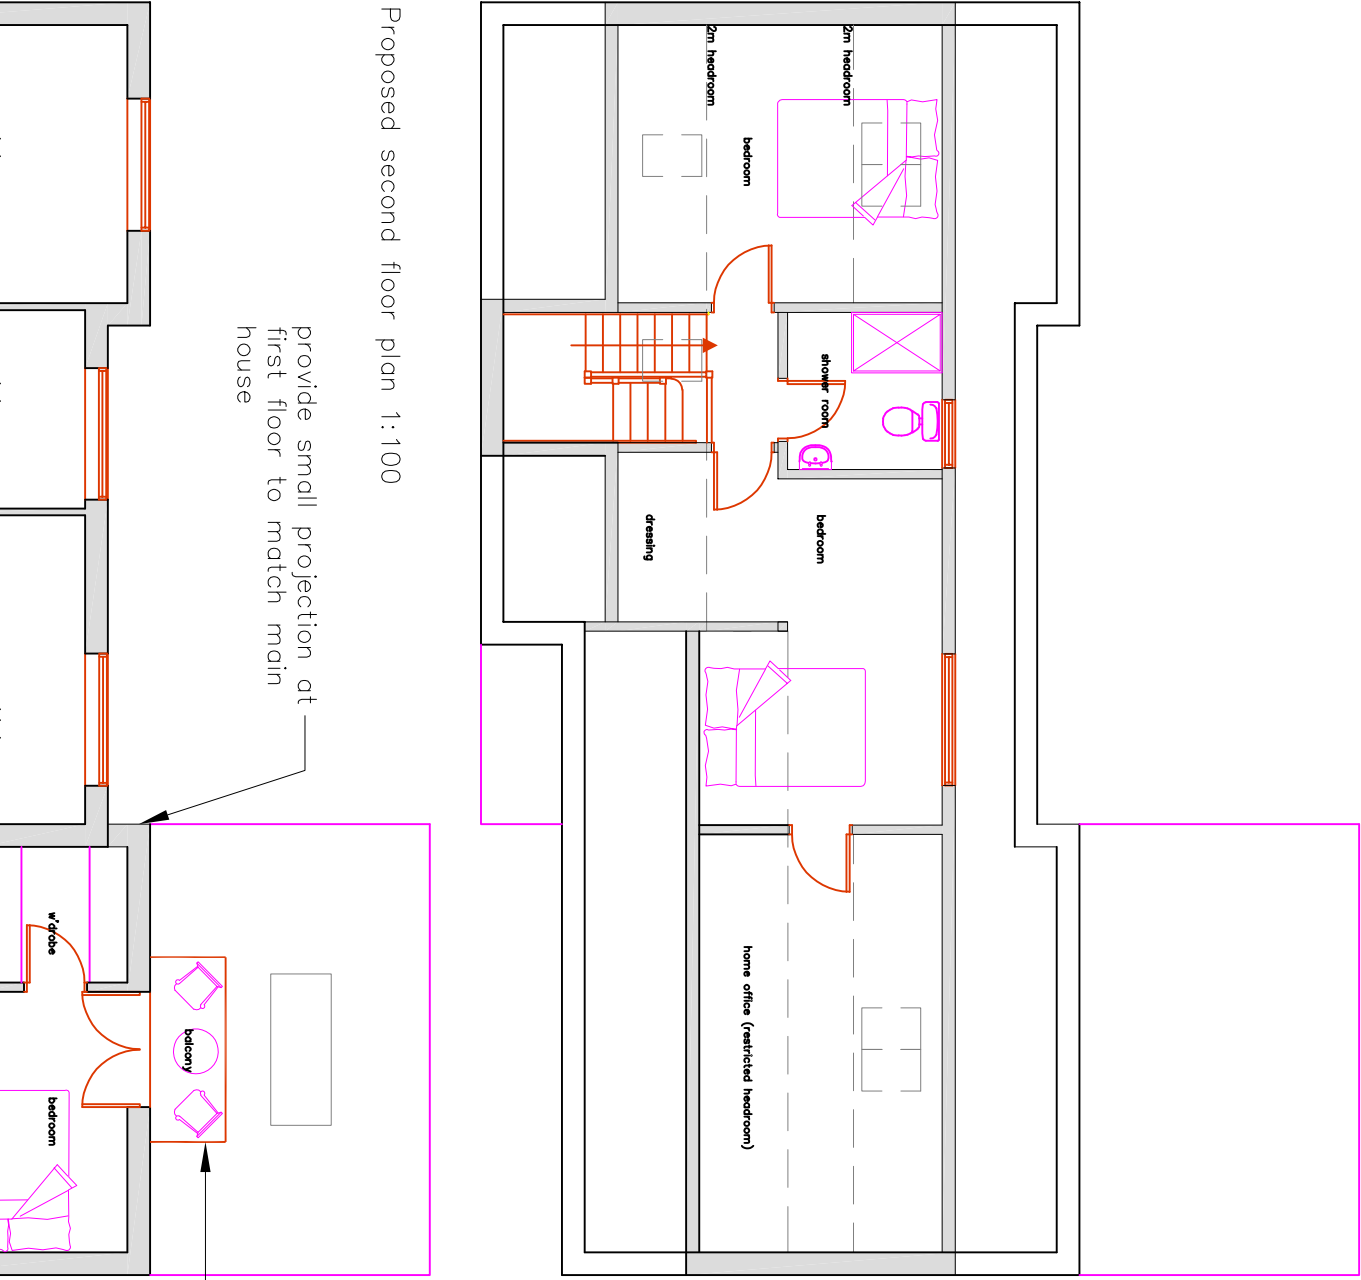


Proposed second floor plan 1:100

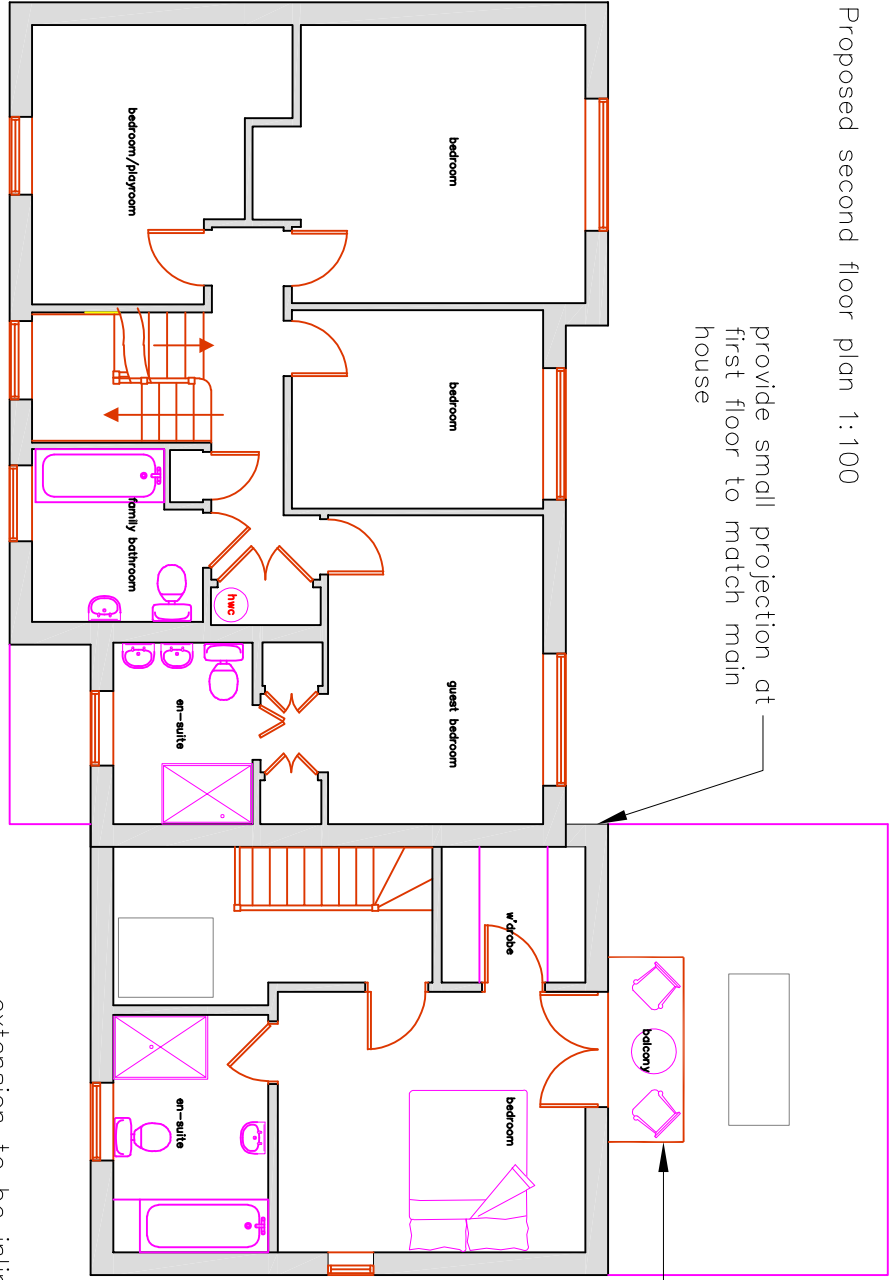


Proposed first floor plan 1:100

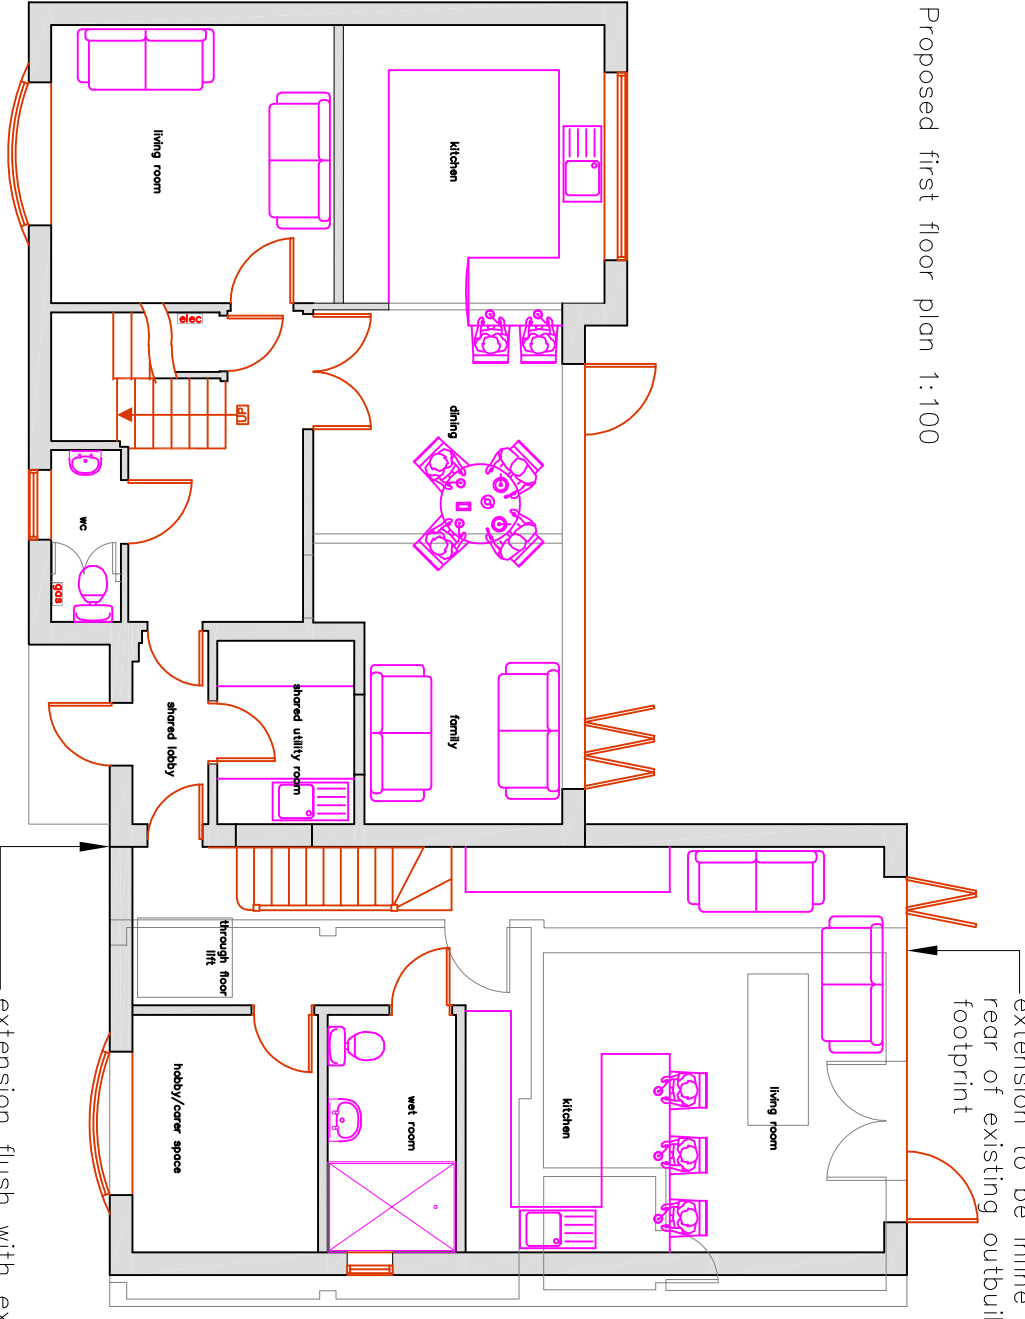

Proposed ground floor plan 1:100

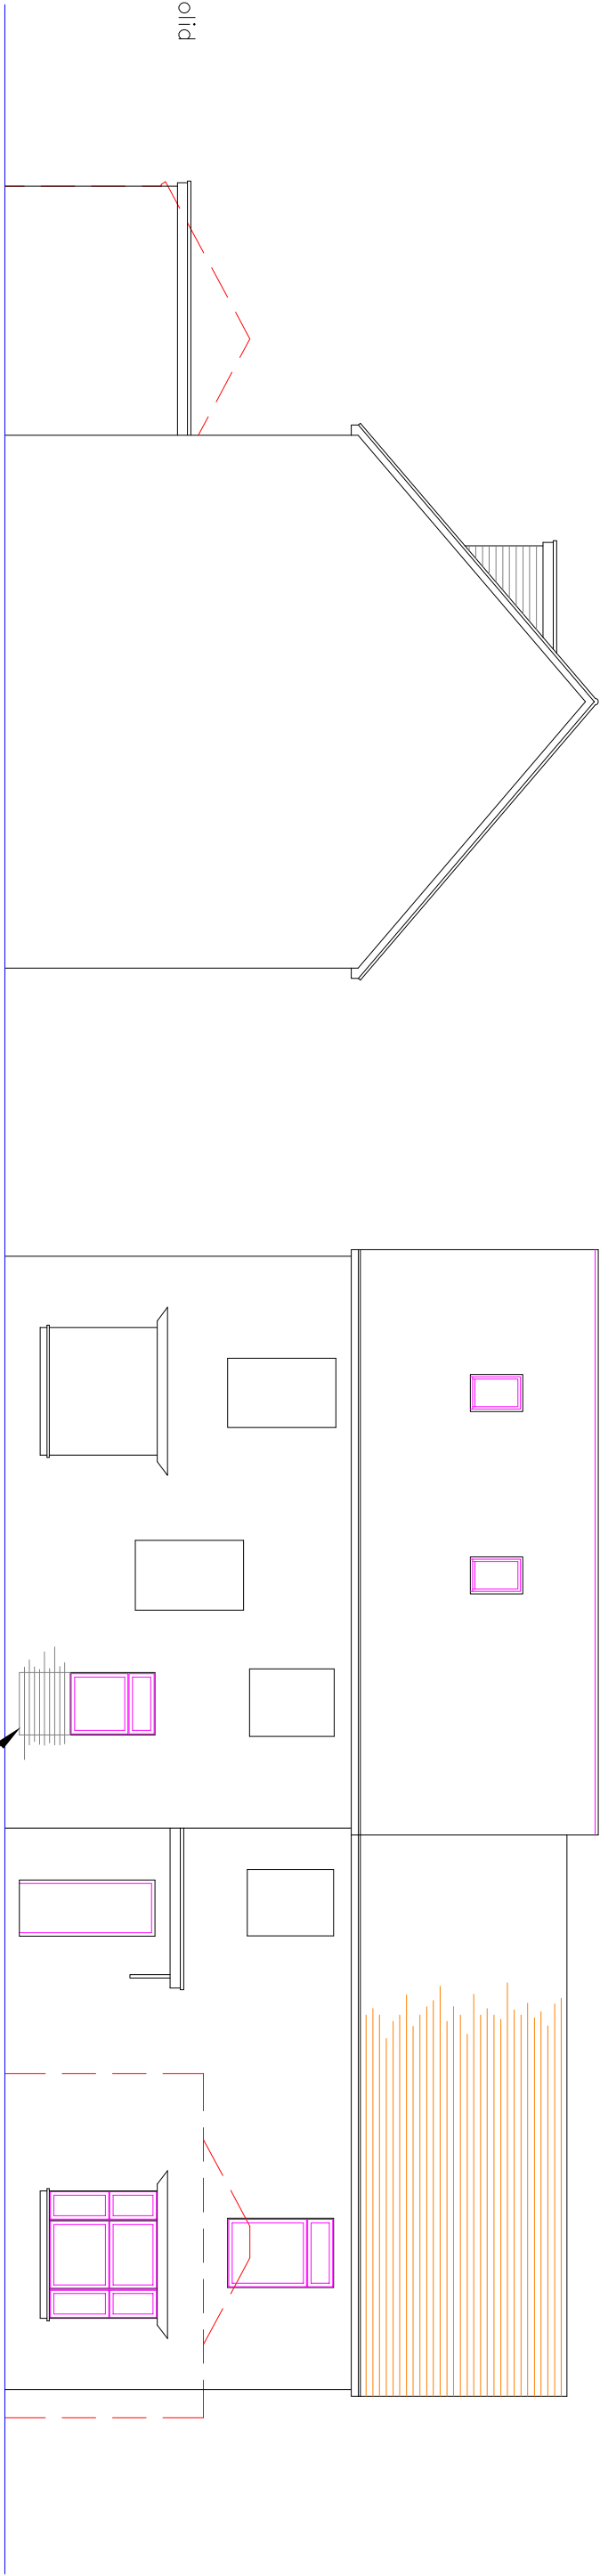


Proposed south west elevation 1:100

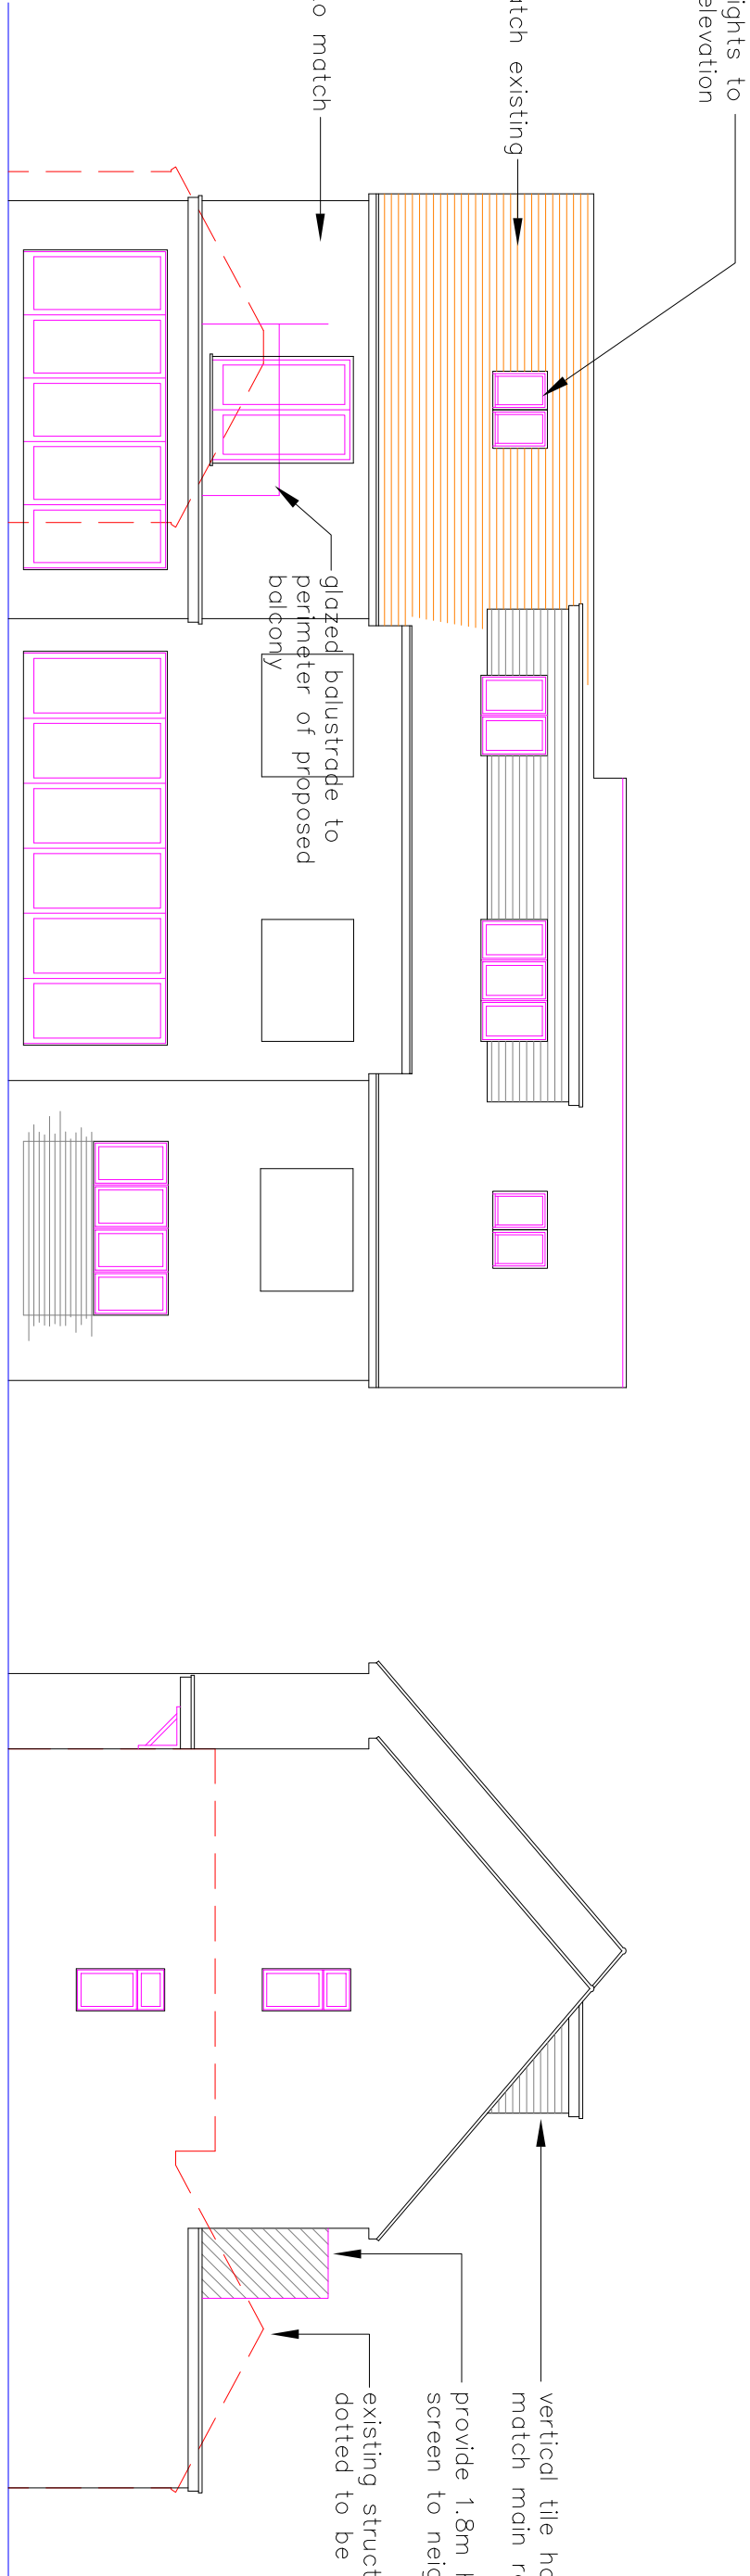

Proposed north west elevation 1:100



Location plan 1:1250

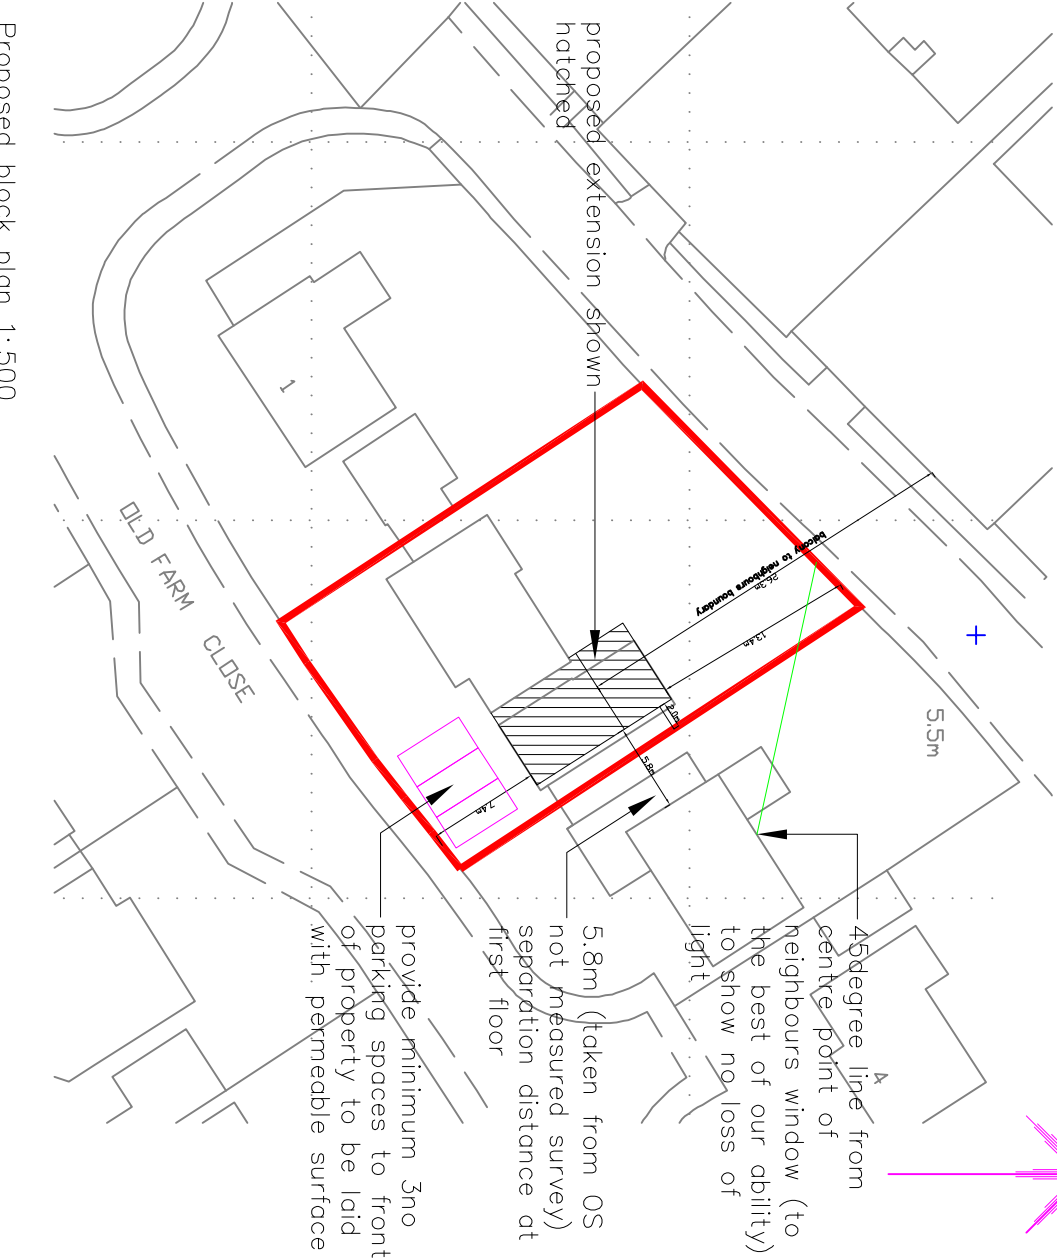

Proposed block plan 1:500

NOTES
1. All measurements are at time of site attendance. Do not scale from printed drawings except for planning purposes.
2. Grid is based on Ordnance Survey National Grid fixed by GPS satellite active network. Levels are related to the Ordnance Survey GPS OSGM15 & OSN15 model.
3. Drainage pipe sizes (where shown) have been provided as approximate only.
4. Tree species (where shown) should be treated with caution and expert identification is advised. Although this is a digital survey the accuracy and amount of detail shown is only indicative of what can be achieved in the field. Care should be exercised when working to larger scales.
5. Visible features in the vicinity of the boundaries as shown above, may not represent the extent of legally conveyed ownership.
6. Whilst every effort has been made to achieve accuracy on this plan, CRUCIAL clearance dimensions, levels and invert levels should be checked prior to design and construction.
7. Areas of dense undergrowth cannot be surveyed and such areas, where shown as dense undergrowth on the plan, should be marked as dense undergrowth on the plan.
8. Level levels have been taken on the top of the channel.

mediams
surveys
project: 2 Old Farm Close, Aldwick
client: Mr. T. Florescu
job ref: S1379
title: Annex for dependent
scale: 1:100 @A1
date: Feb 2021
dwg no: P101
rev: D

0 10 20 30 40 50 60
SCALE 1:1250
0 5 10 15 20
SCALE 1:500
0 1 2 3 4 5
SCALE 1:100