


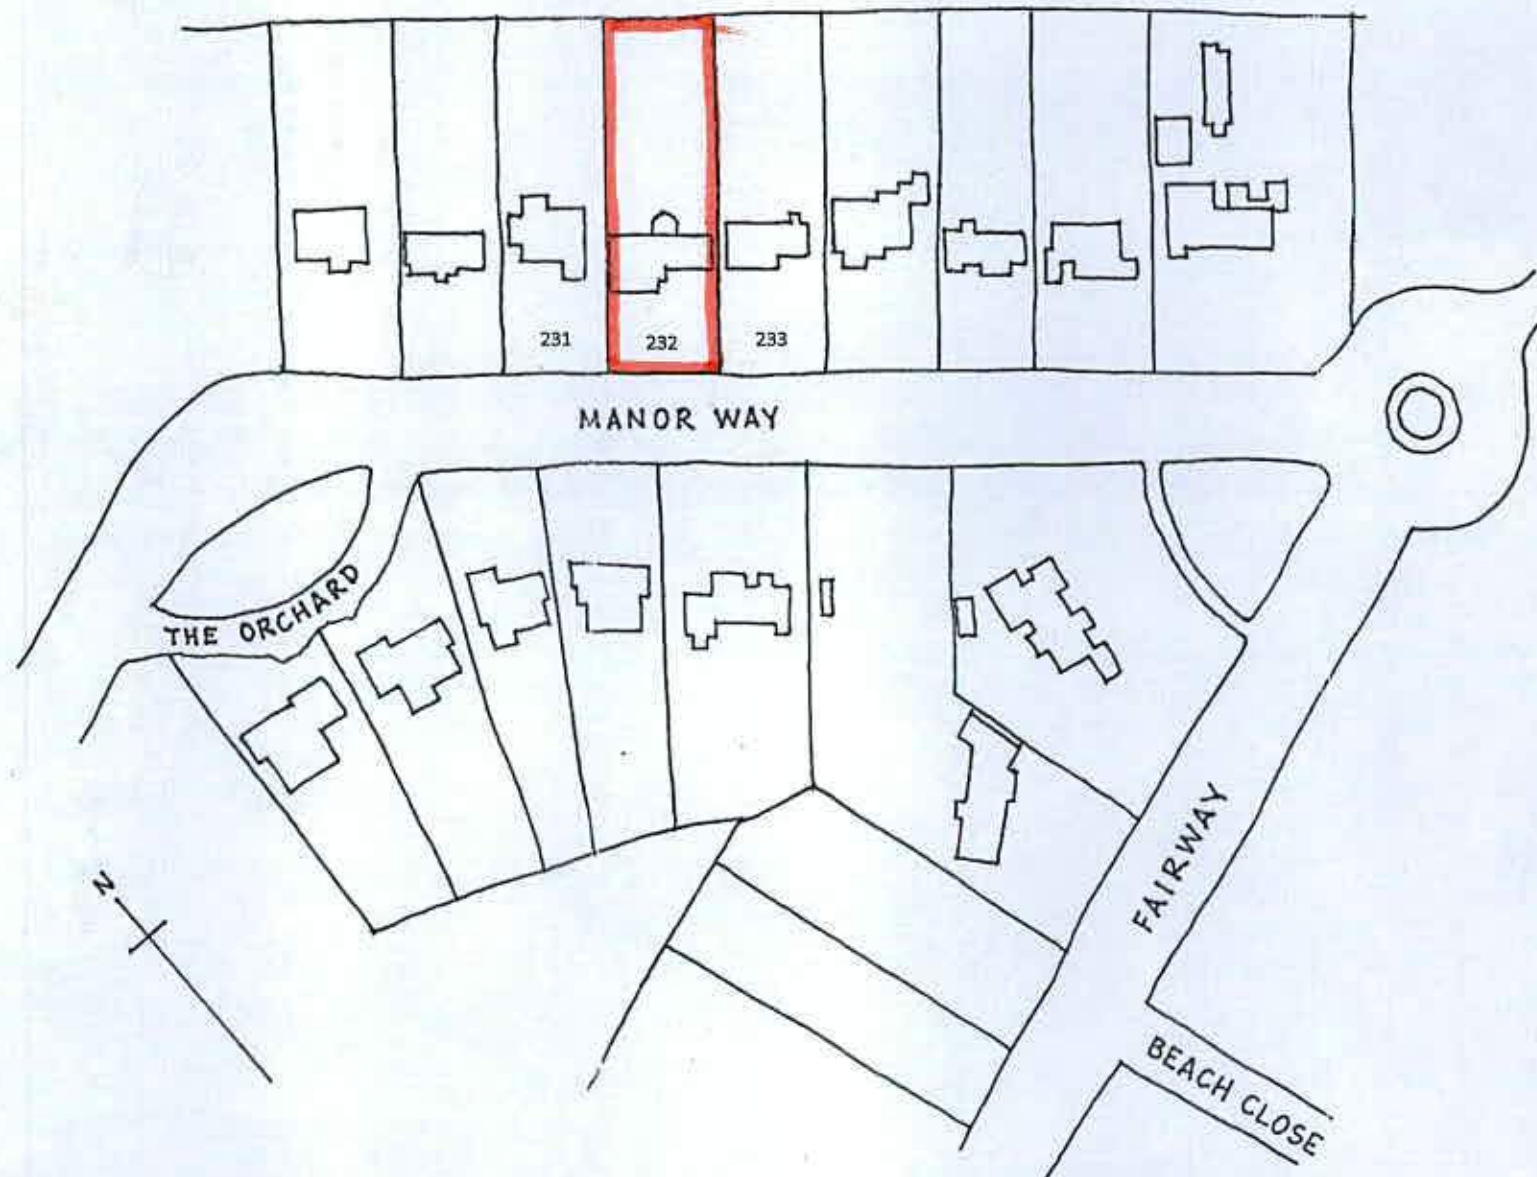

Scale 1:1250

PROPOSED FITTING OF WHITE DURASID CLADDING TO THE UPPER
SIDE AND REAR ELEVATIONS OF 232 MANOR WAY ALDWICK – LOCATION PLAN

February 2018

D