



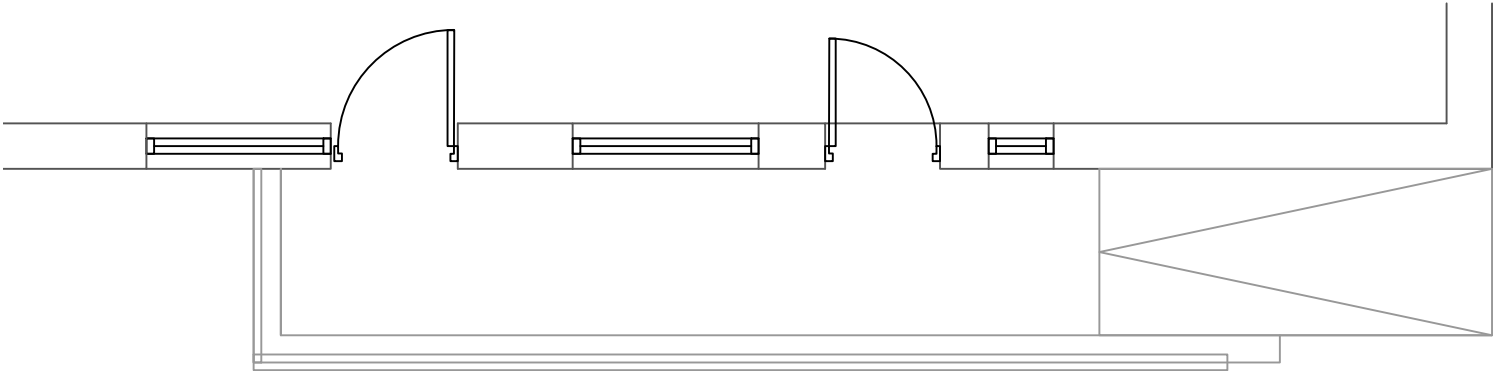


Ramp Plan View 1:50 @ A3




Existing Ramp Image

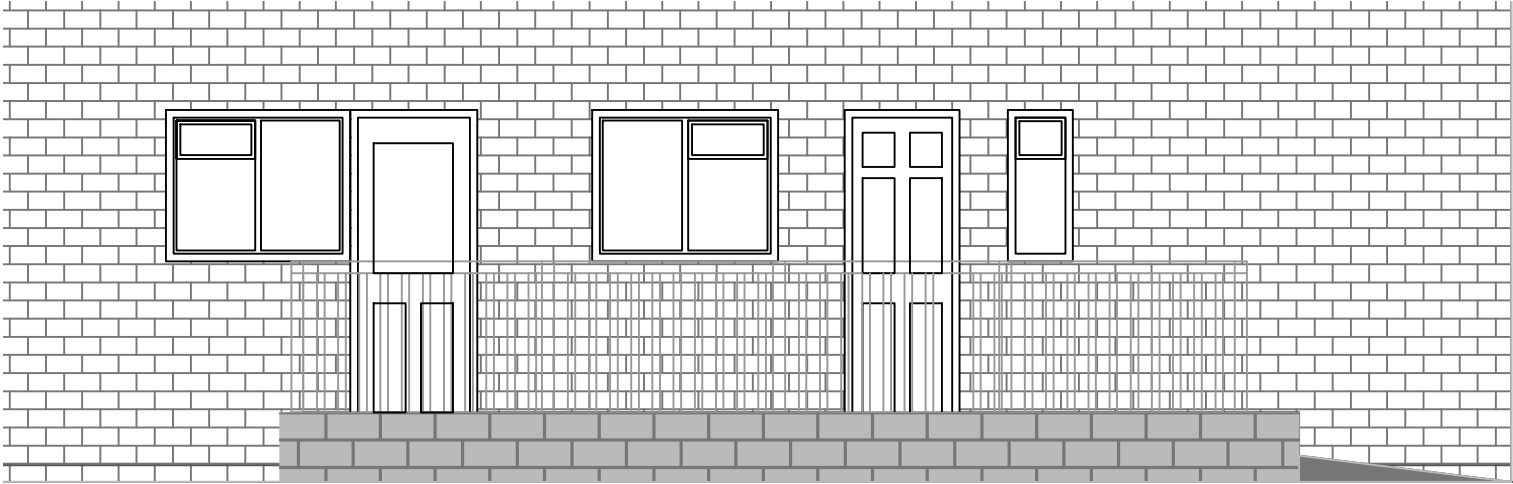

East Elevation 1:50 @ A3

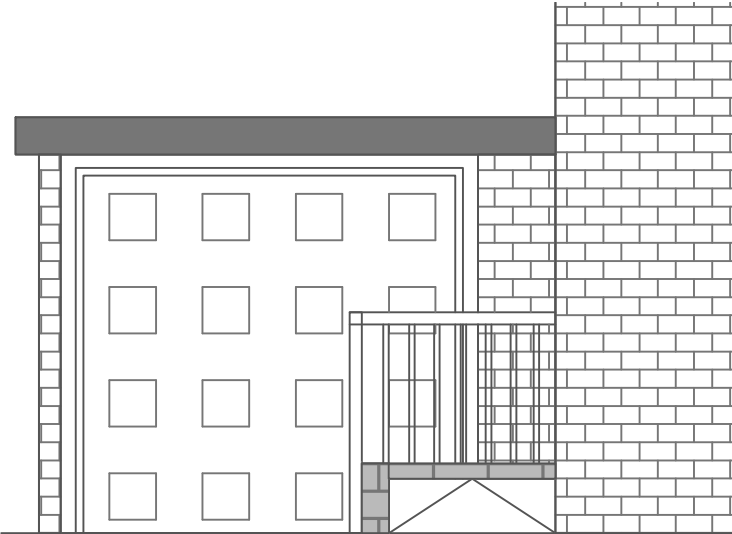

South Elevation 1:50 @ A3

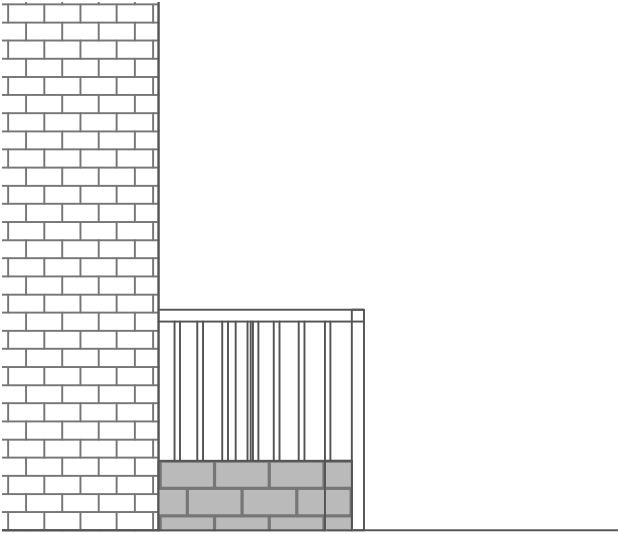

North Elevation 1:50 @ A3

NOTES:
1. All dimensions are in mm and must be checked on site.
2. Drawings are to be read in conjunction with accompanying documents.
3. Any errors or inaccuracies should be brought to the attention of Amber Living.

Contact Information
Unit 3, Tungsten Building, George Street,
Portslade, Brighton, BN41 1RA

Tel: 01273 410836
Email: Heather@amberliving.co.uk



living
independently

amber



CIAT
Registered Practice



RICS

Client Name
Mrs Linda Roe

Address
7 Tyne Way, Bognor Regis, PO21 3RU

Drawing Title
Existing Access Plan & Elevations

Drawing Reference
HT/02/TyneWay7

Date
12/02/20

Scale
1: 50

Paper
A3

Drawn By
HT

Revision

Direction
