



Ramp Plan View 1:50 @ A3



East Elevation 1:50 @ A3

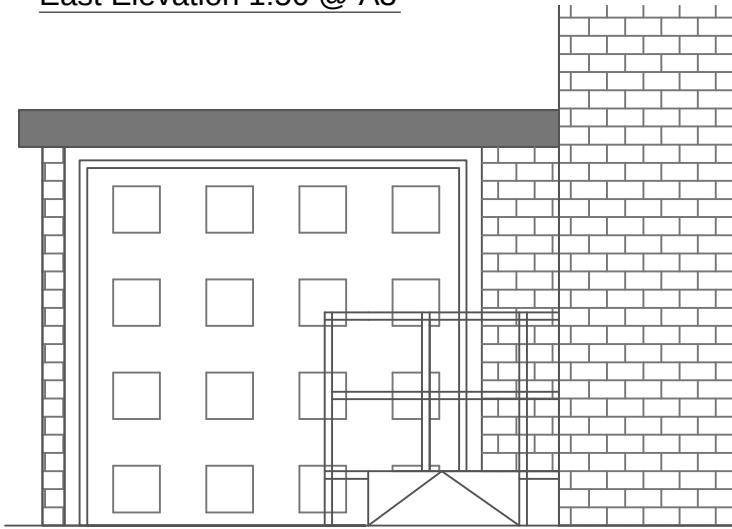

South Elevation 1:50 @ A3

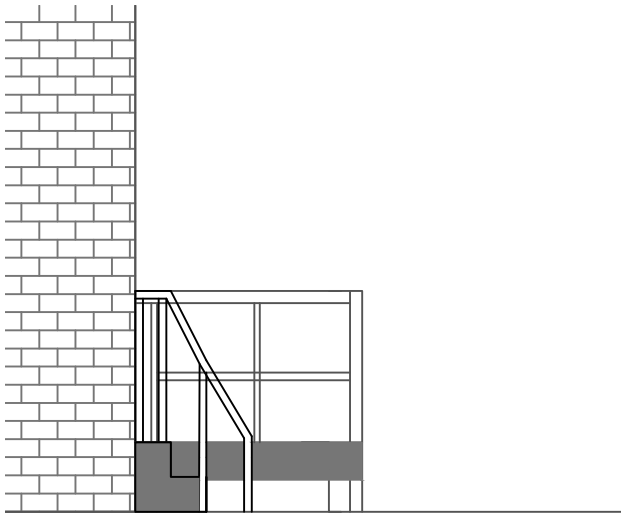

North Elevation 1:50 @ A3

NOTES:

1. All dimensions are in mm and must be checked on site.
2. Drawings are to be read in conjunction with accompanying documents.
3. Any errors or inaccuracies should be brought to the attention of Amber Living.

Contact Information

Unit 3, Tungsten Building, George Street, Portslade, Brighton, BN41 1RA Tel: 01273 410836 Email: Heather@amberliving.co.uk

Client Name Mrs Linda Roe

Address 7 Tyne Way, Bognor Regis, PO21 3RU

Drawing Title Proposed Access Plan & Elevations

Drawing Reference HT/03/TyneWay7 Date 12/02/20

Scale 1: 50 Paper A3 Drawn By HT Revision Direction