




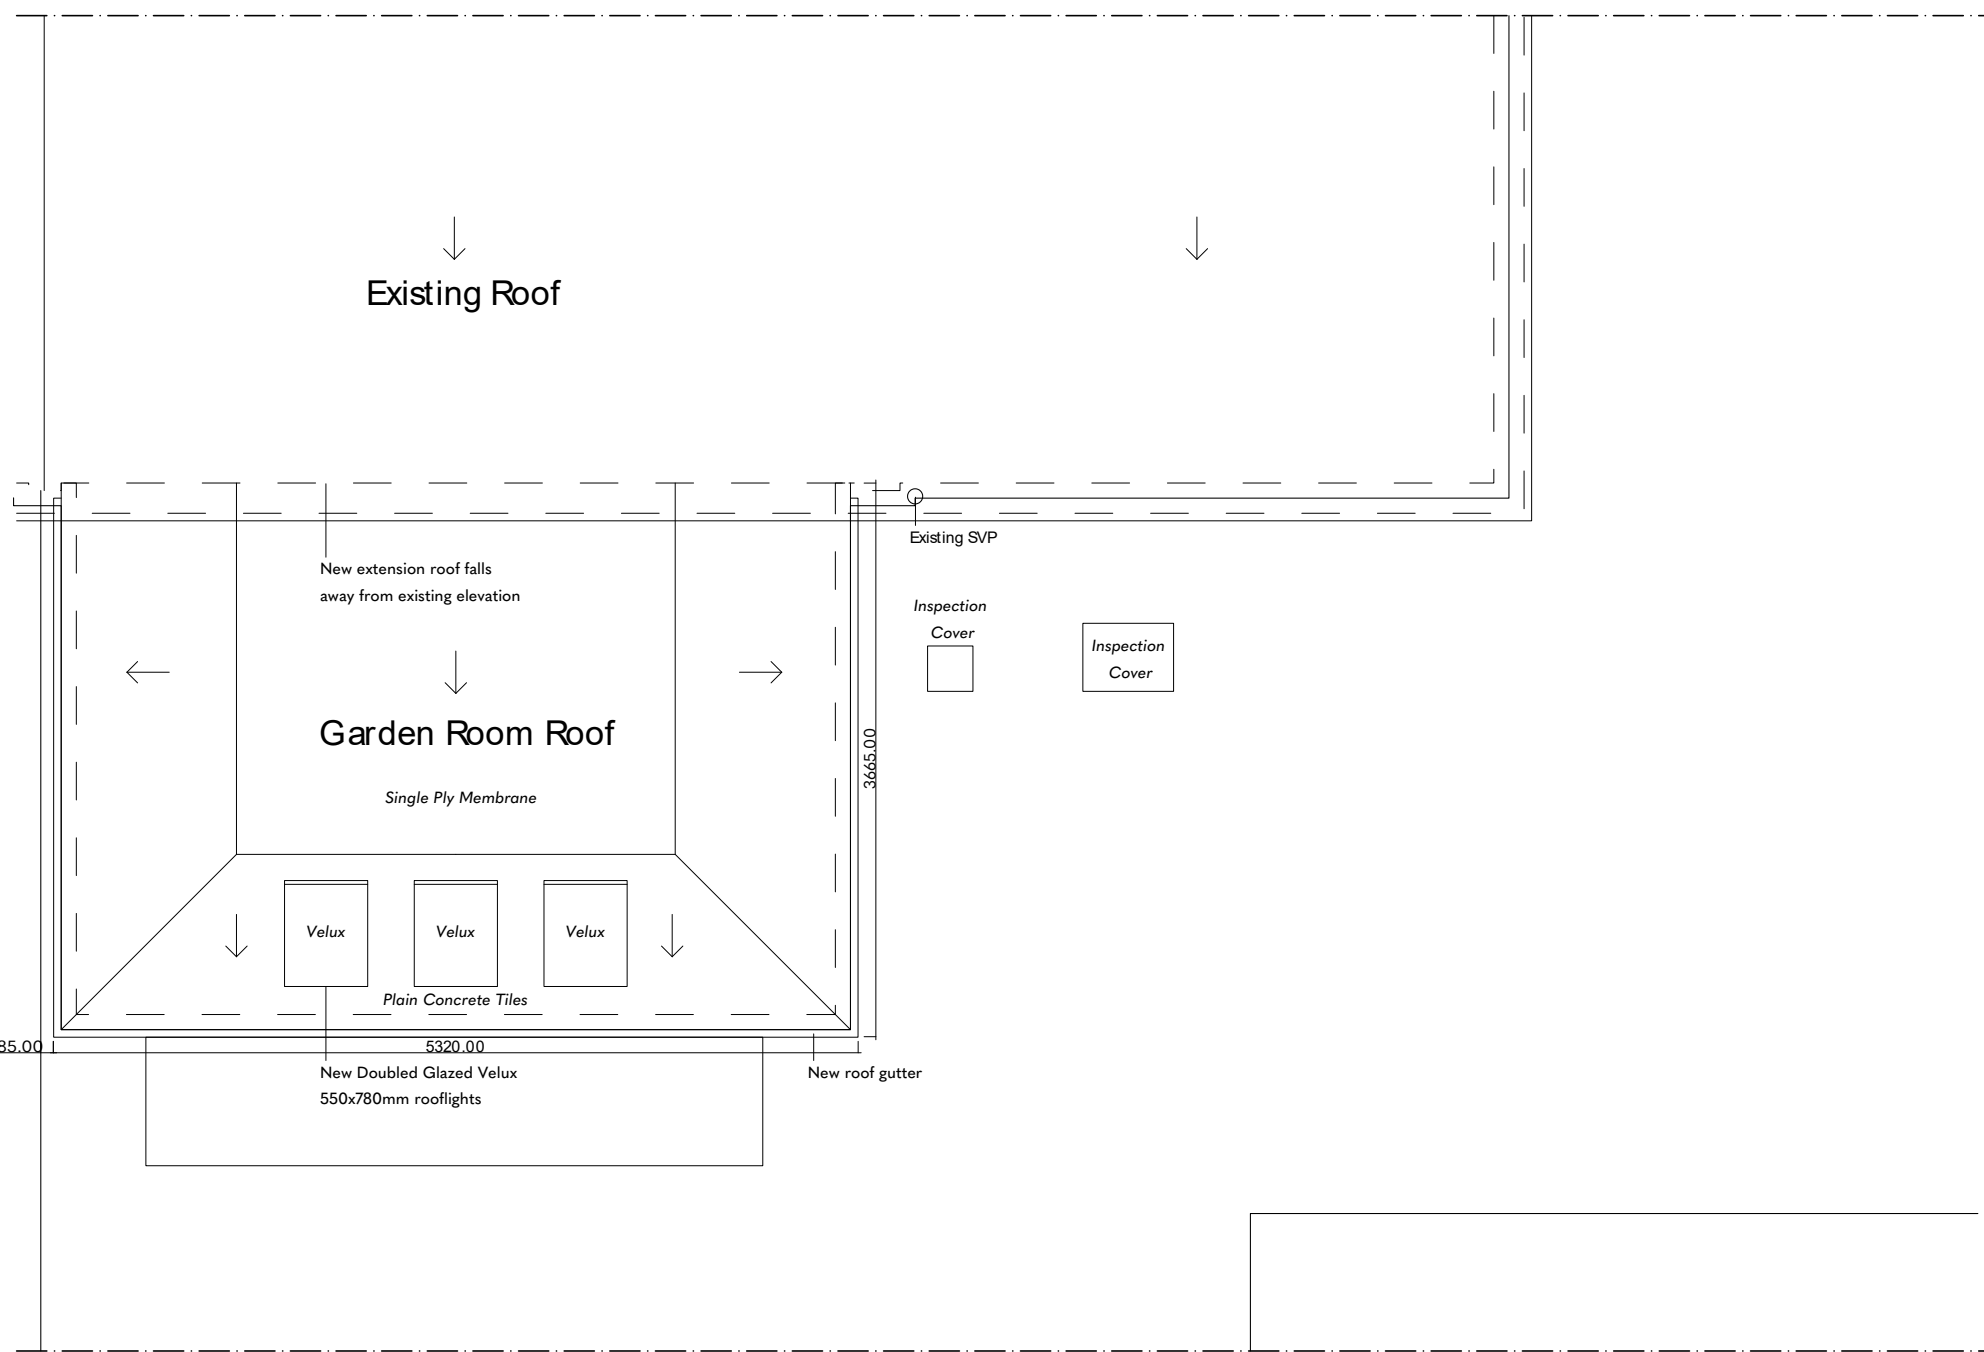


Proposed Roof Plan - 1:50

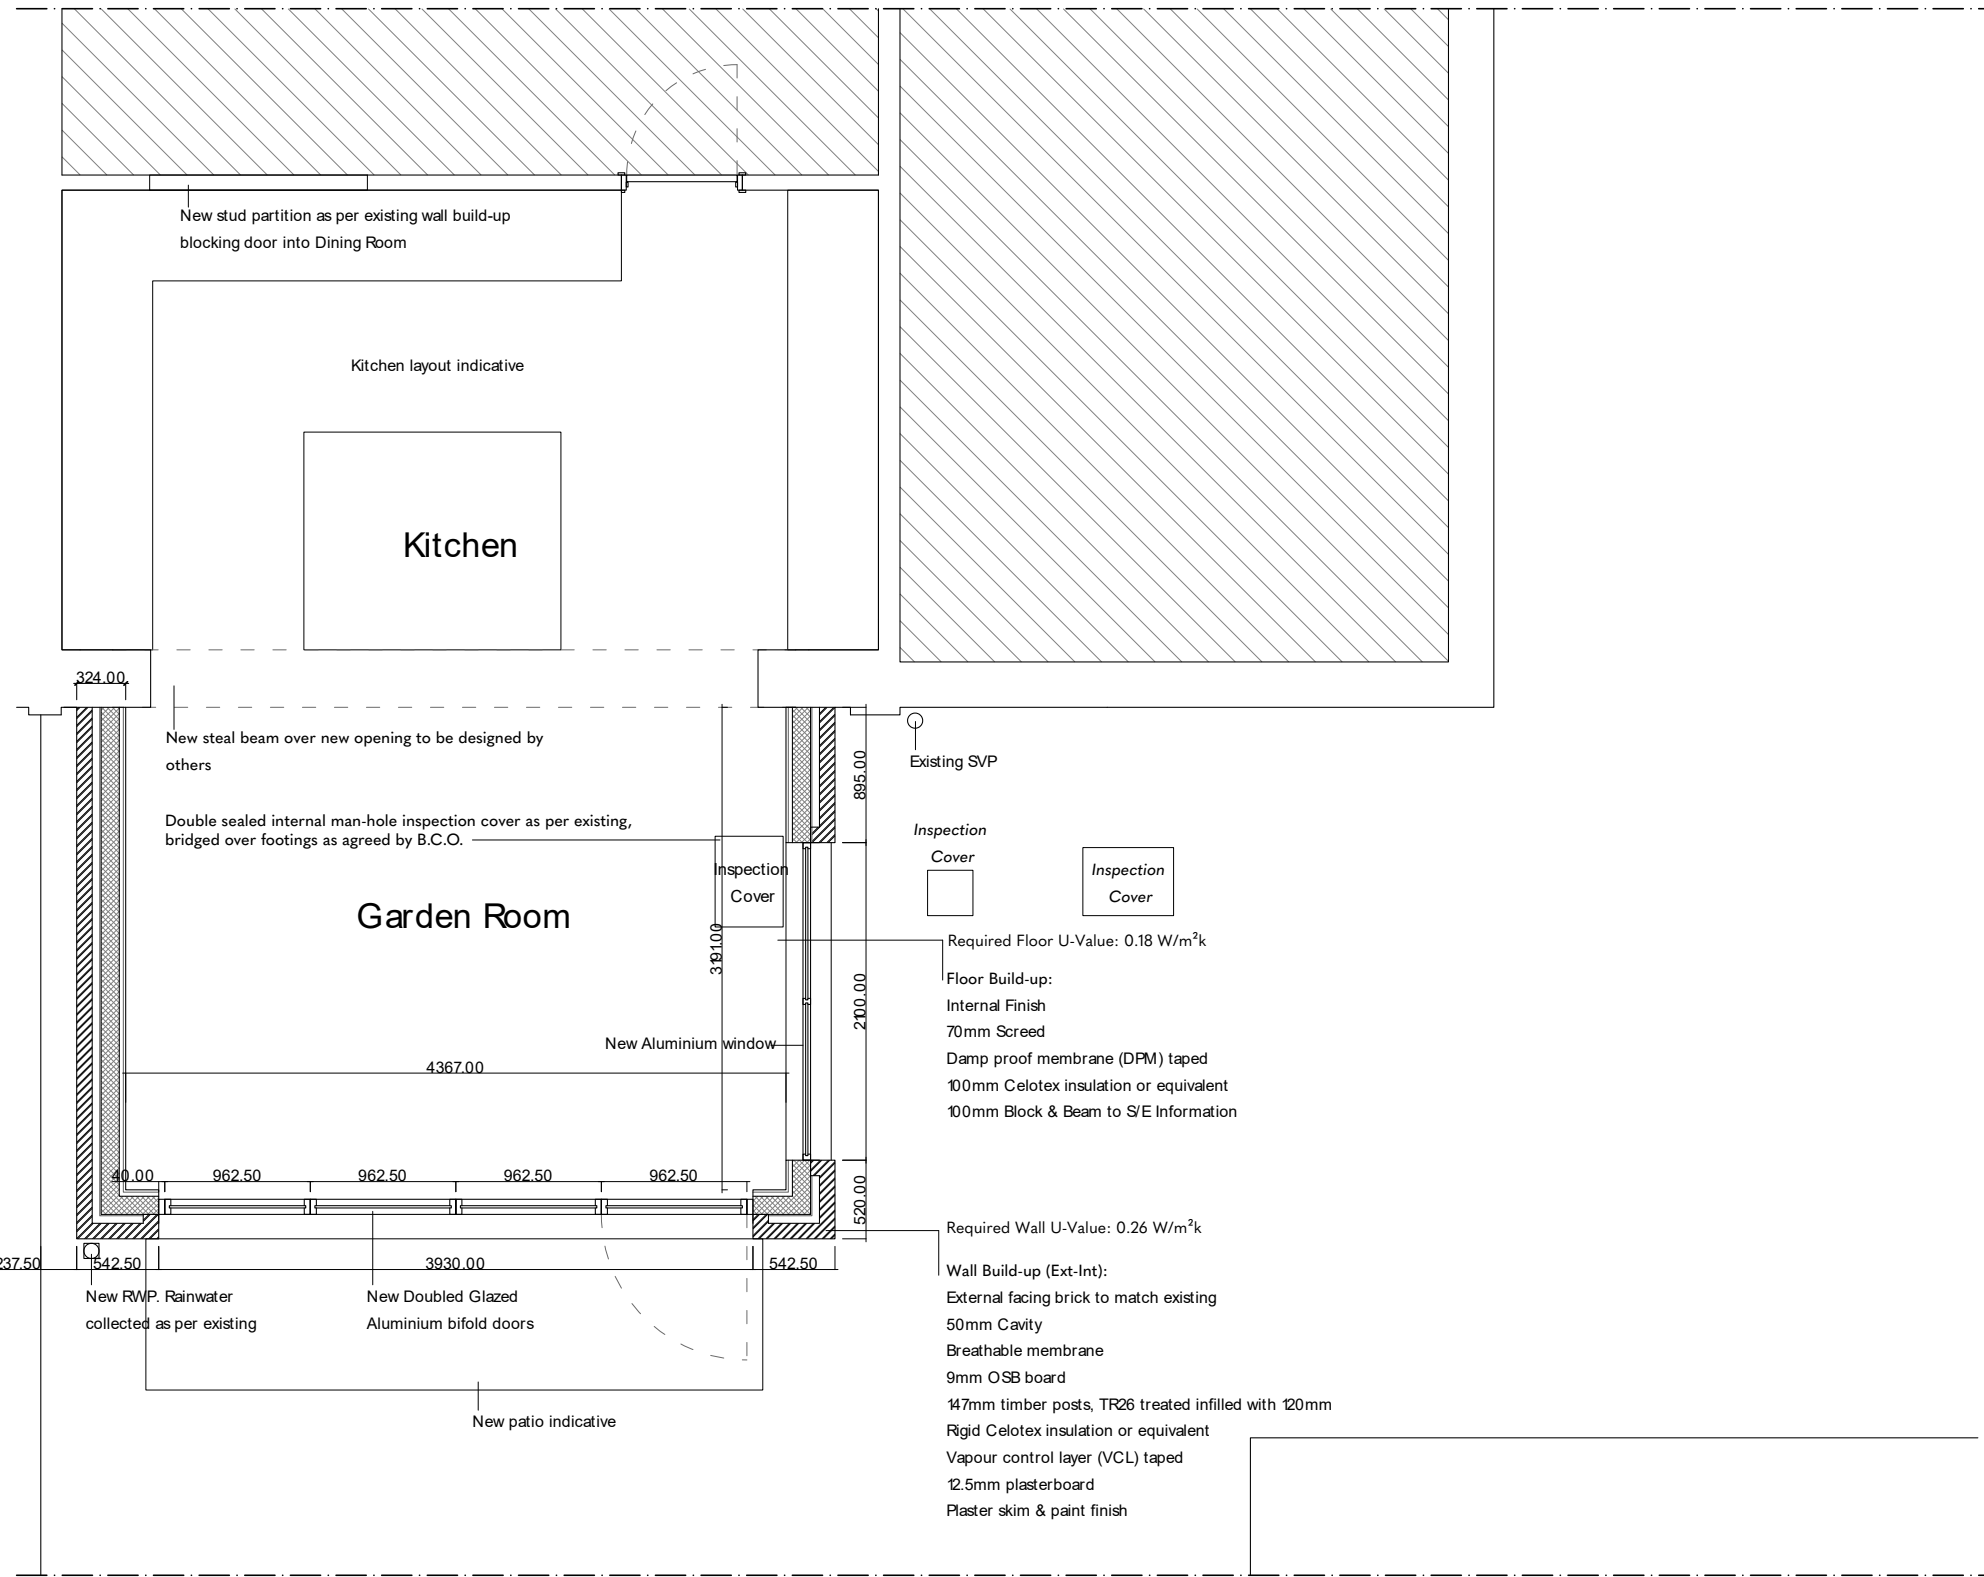

Proposed Plan - 1:50

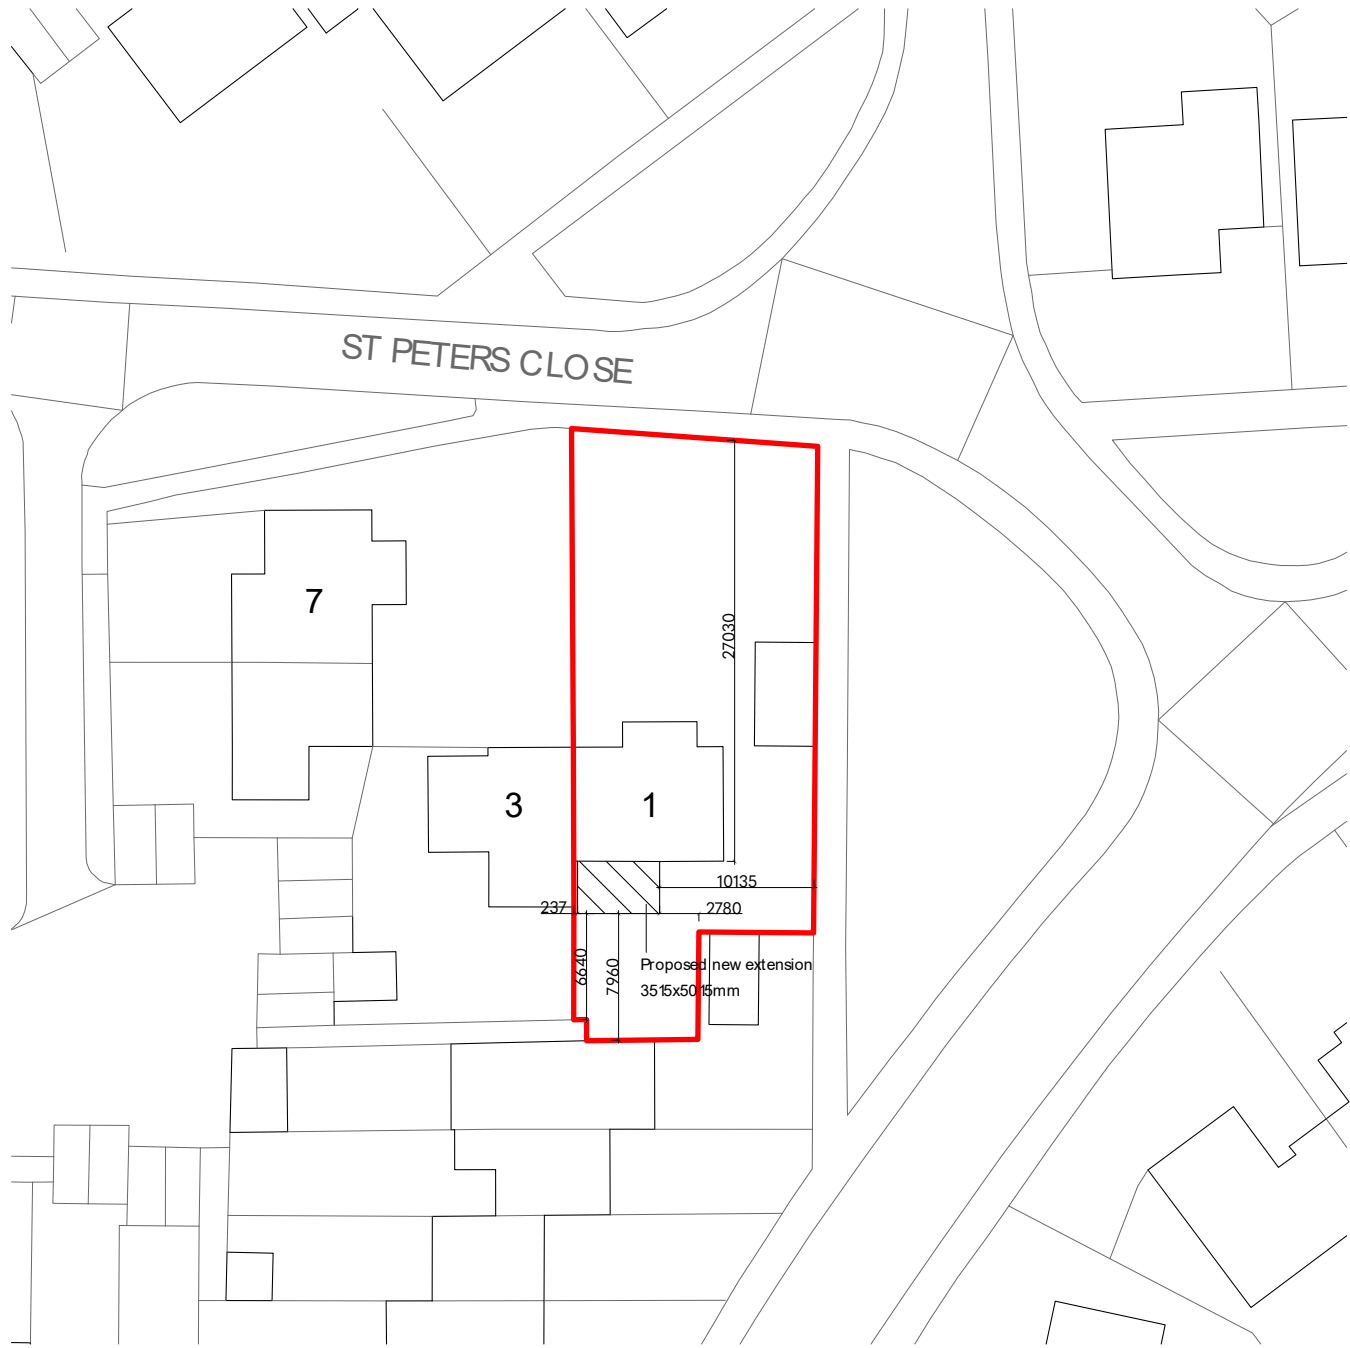

Proposed Site Plan - 1:500

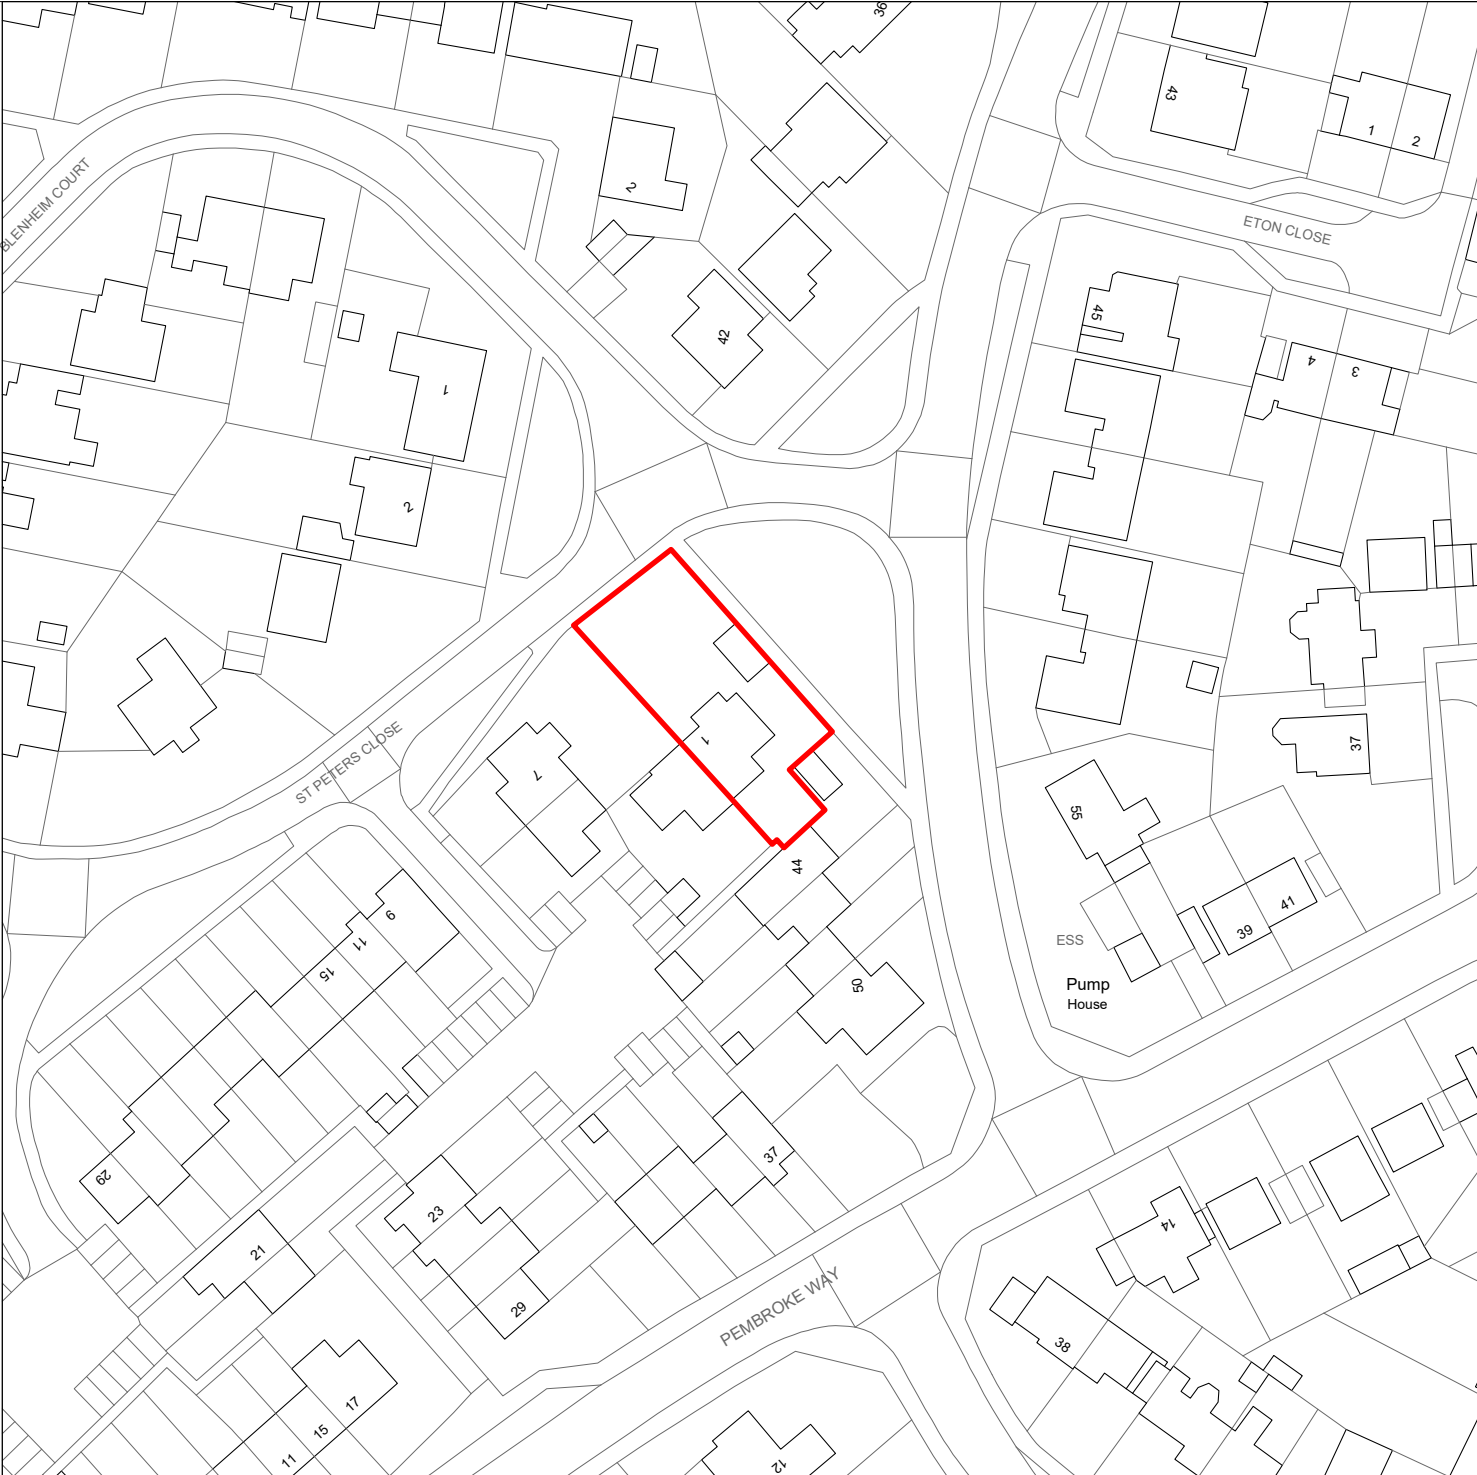

Site Location Plan 1:1000

Notes:

- Hatch denotes area not surveyed as out of scope. Information is approximate.
- Facing brickwork masonry
- Insulation

This drawing is for planning purposes only.
Do not scale from this drawing.
All dimensions are approximate and to be verified on site.
Any discrepancies are to be reported prior to construction.

Revisions:

Rev A	15.04.2026	Issued for Approval
Rev B	12.05.2026	Issued for Planning
Rev C	19.05.2026	Amended for Planning

Proposed Plans

Drawing Number:
2000

Address:
1 St Peters Close
Bognor Regis
PO21 5QA

Date:
06.04.2026

Scale:
As Indicated