




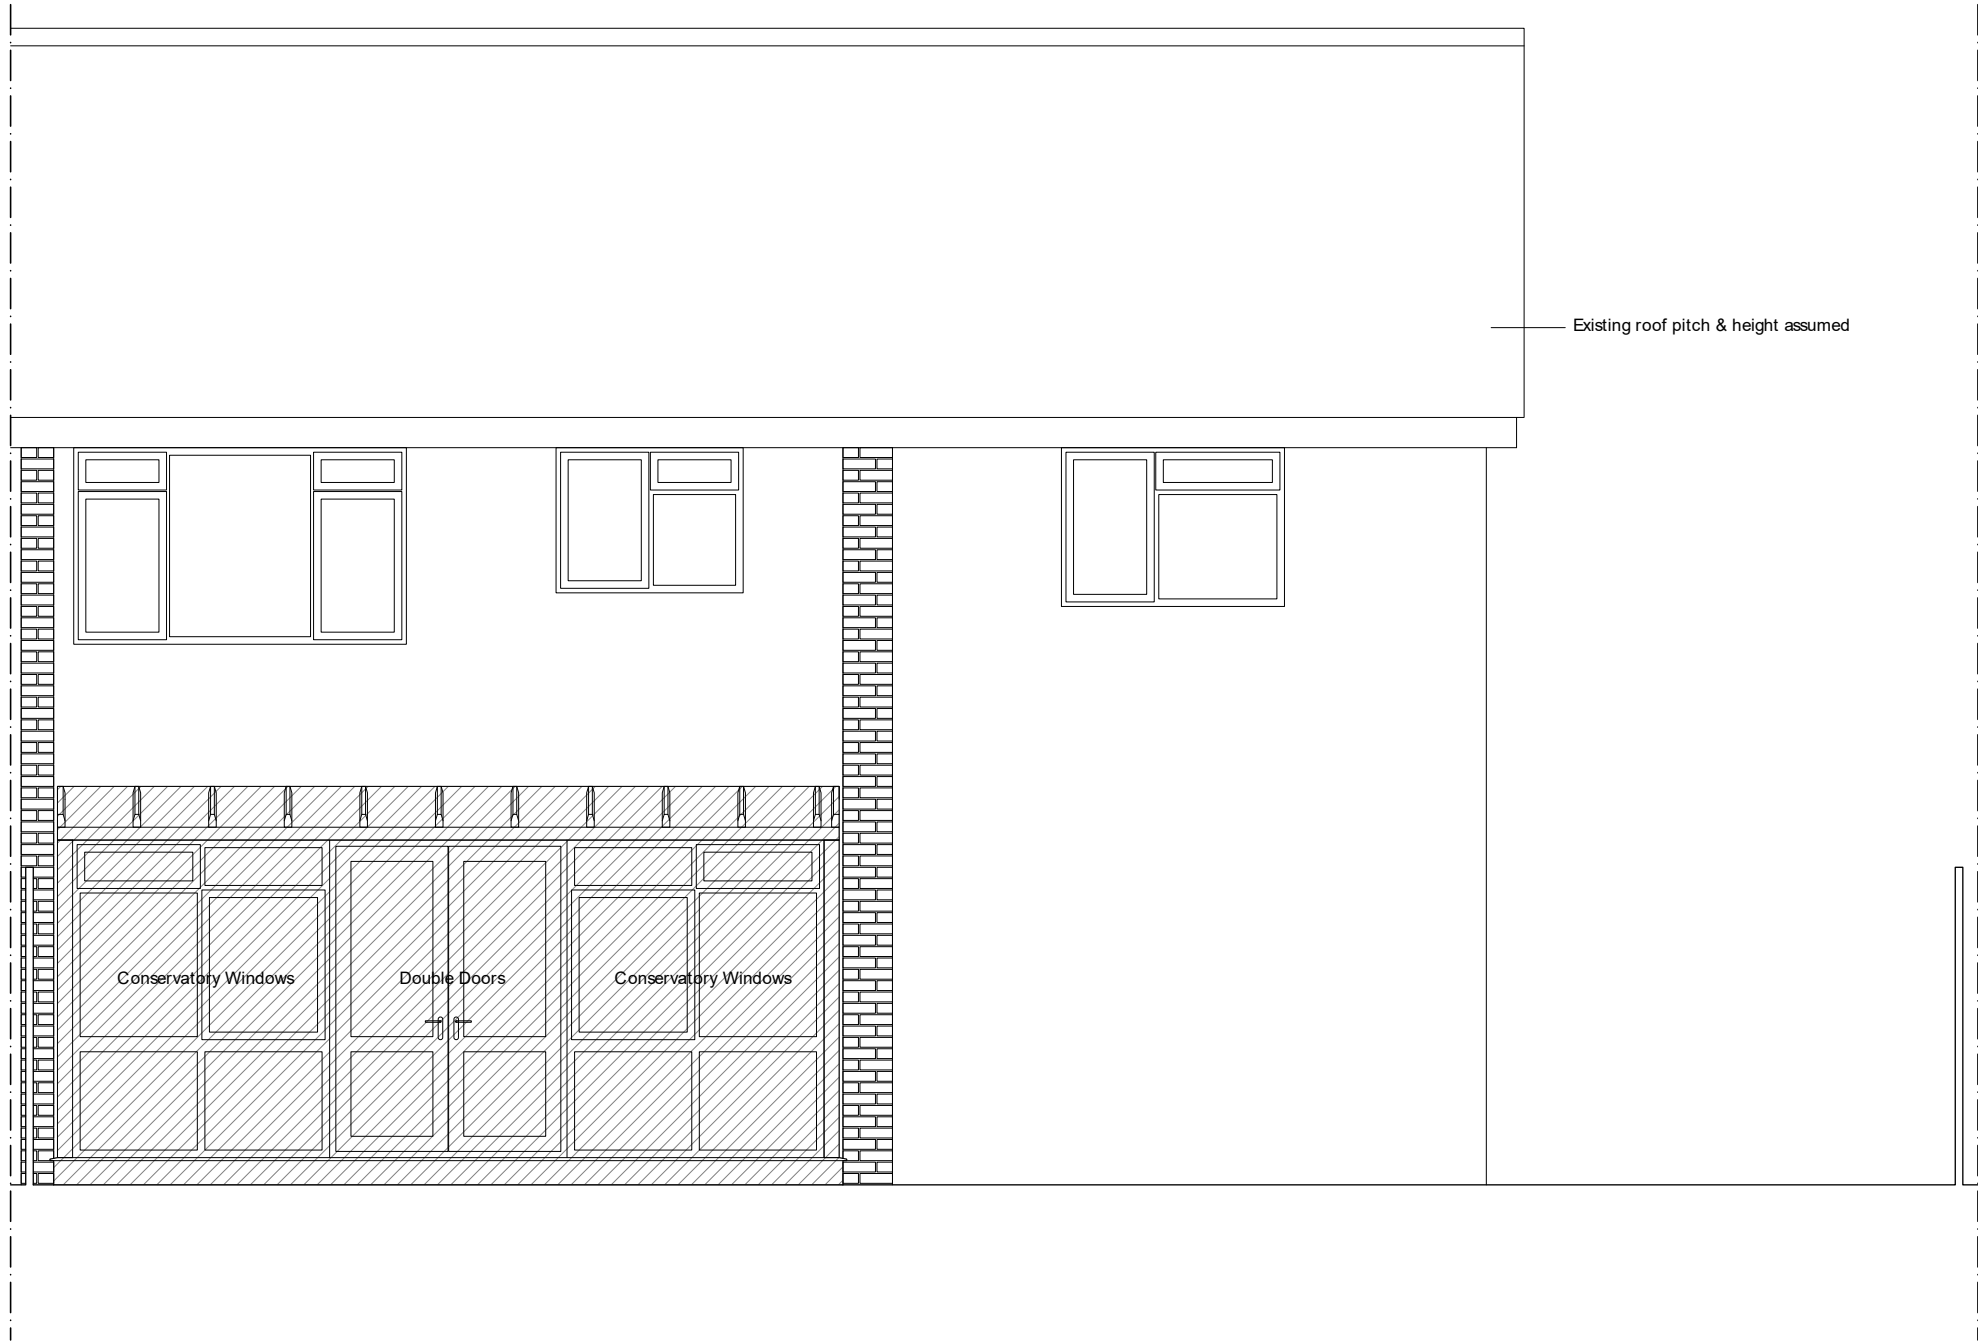


Demolition Back Elevation - 1:50

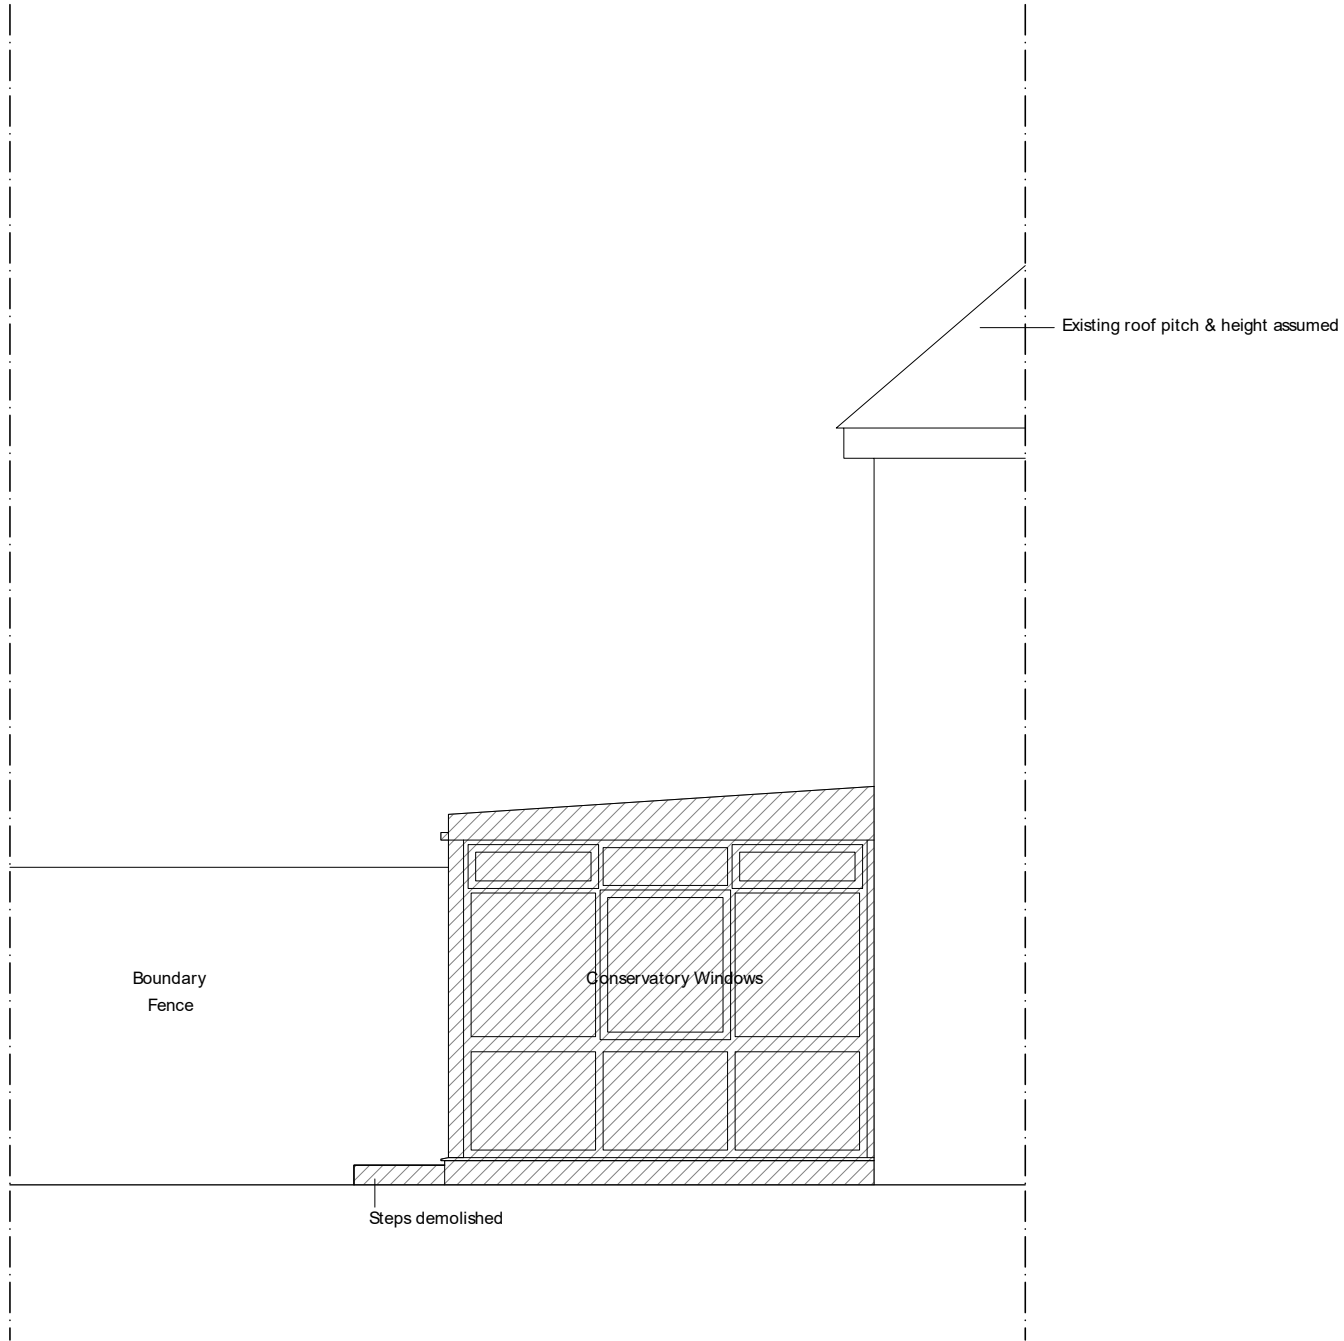


Demolition Side Elevation - 1:50

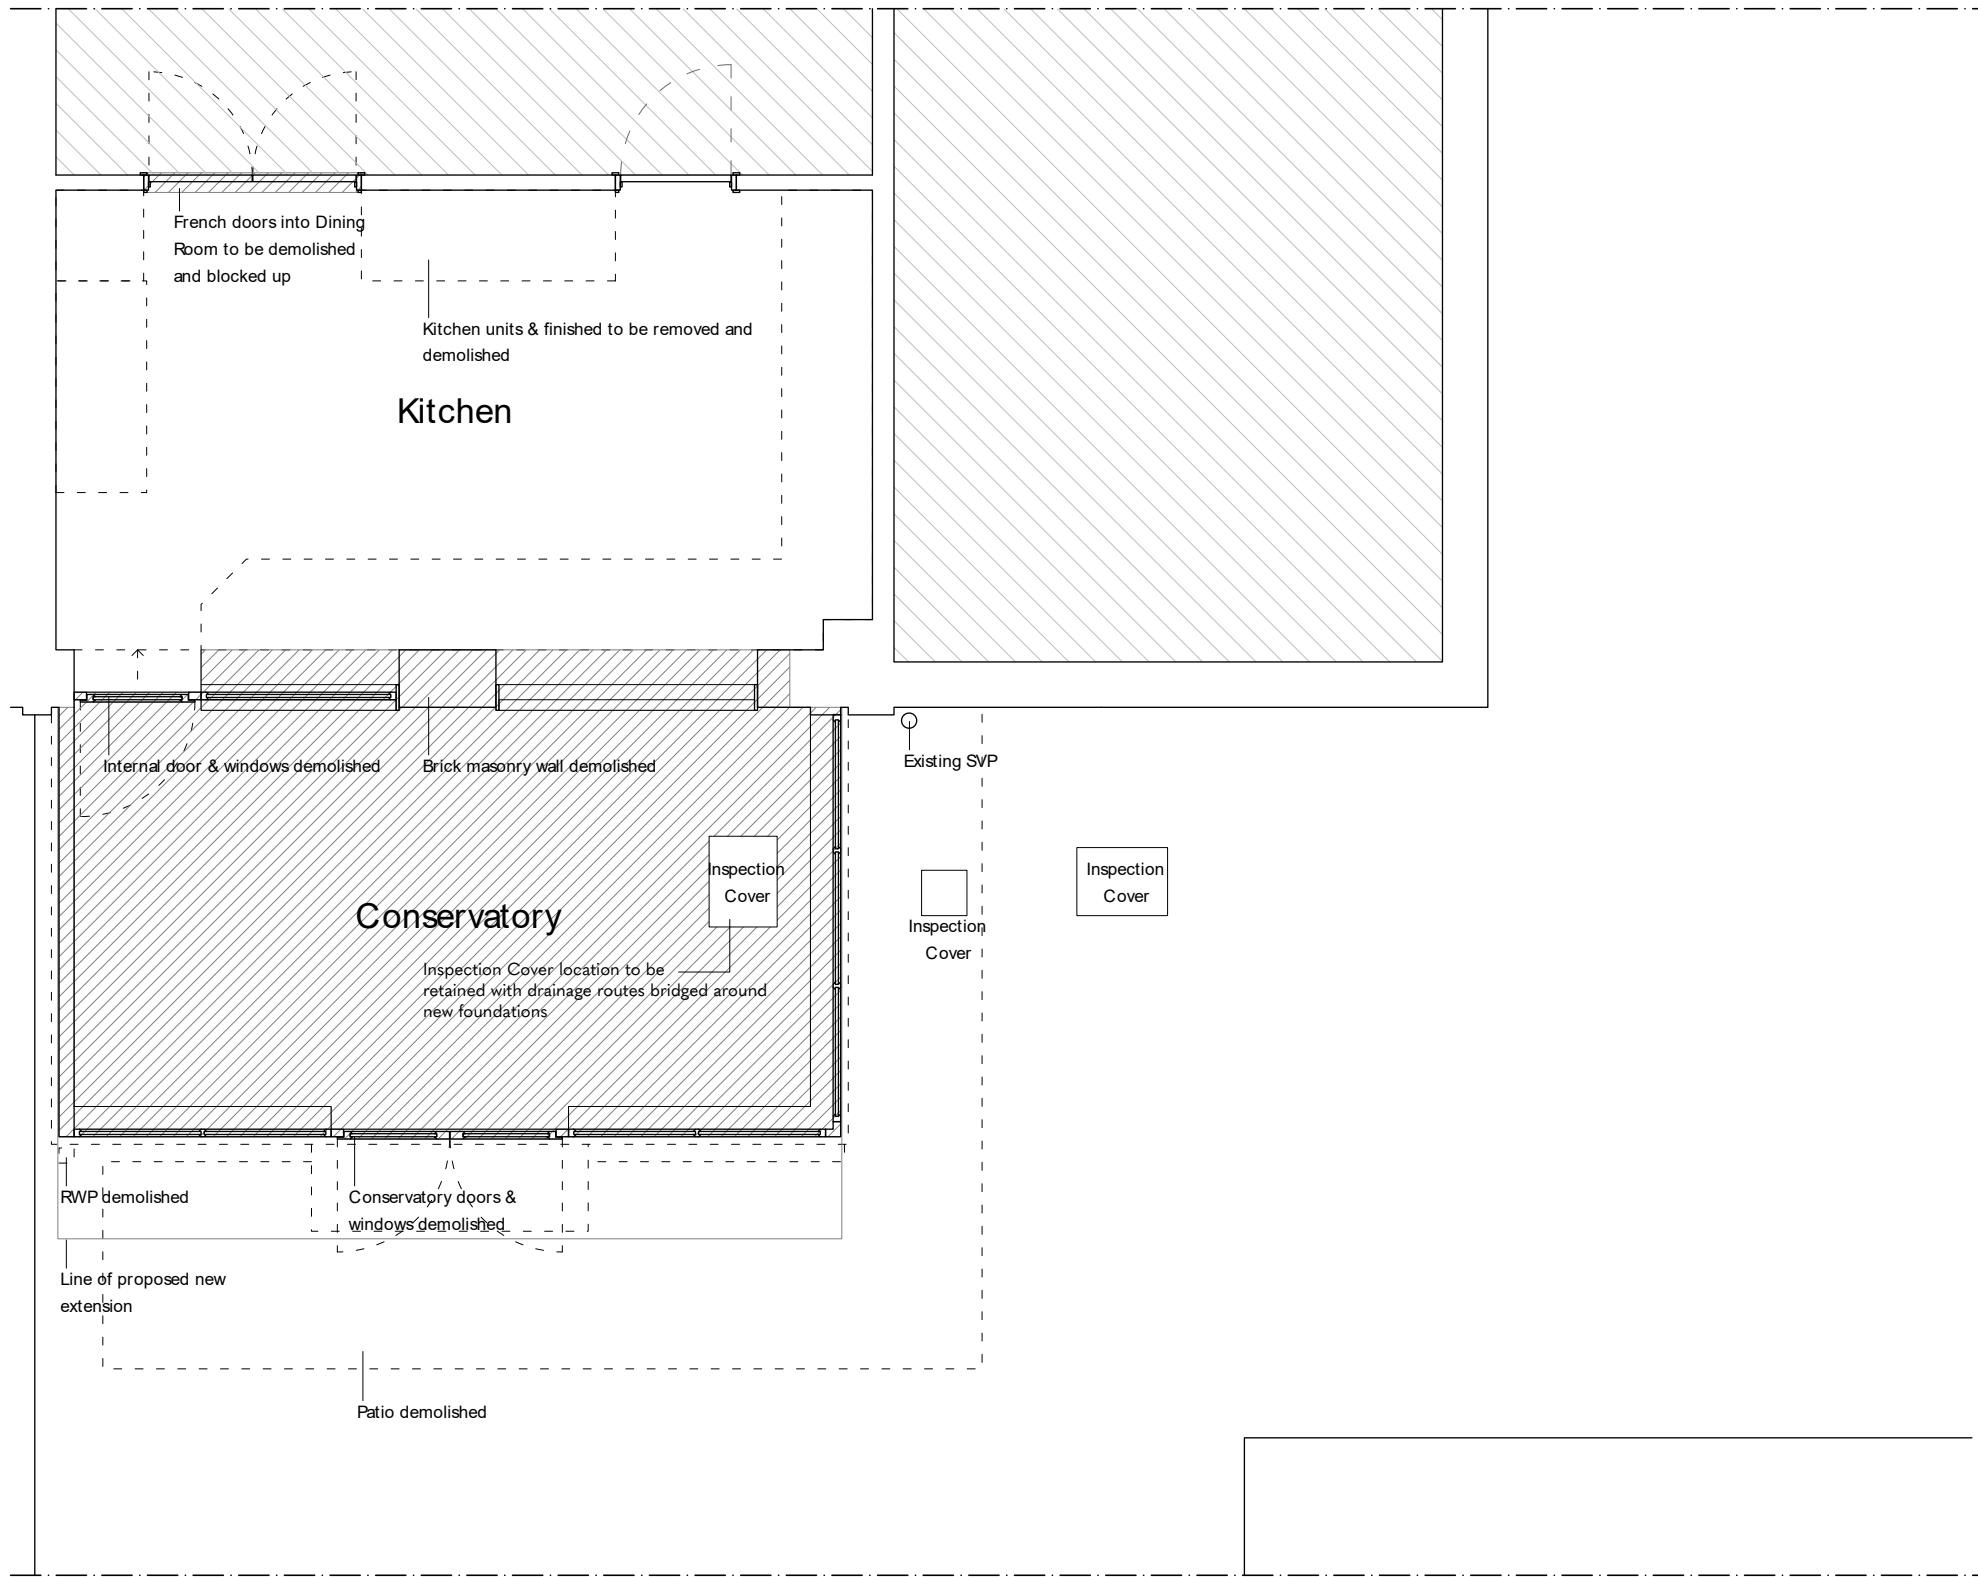

Demolition Plan - 1:50

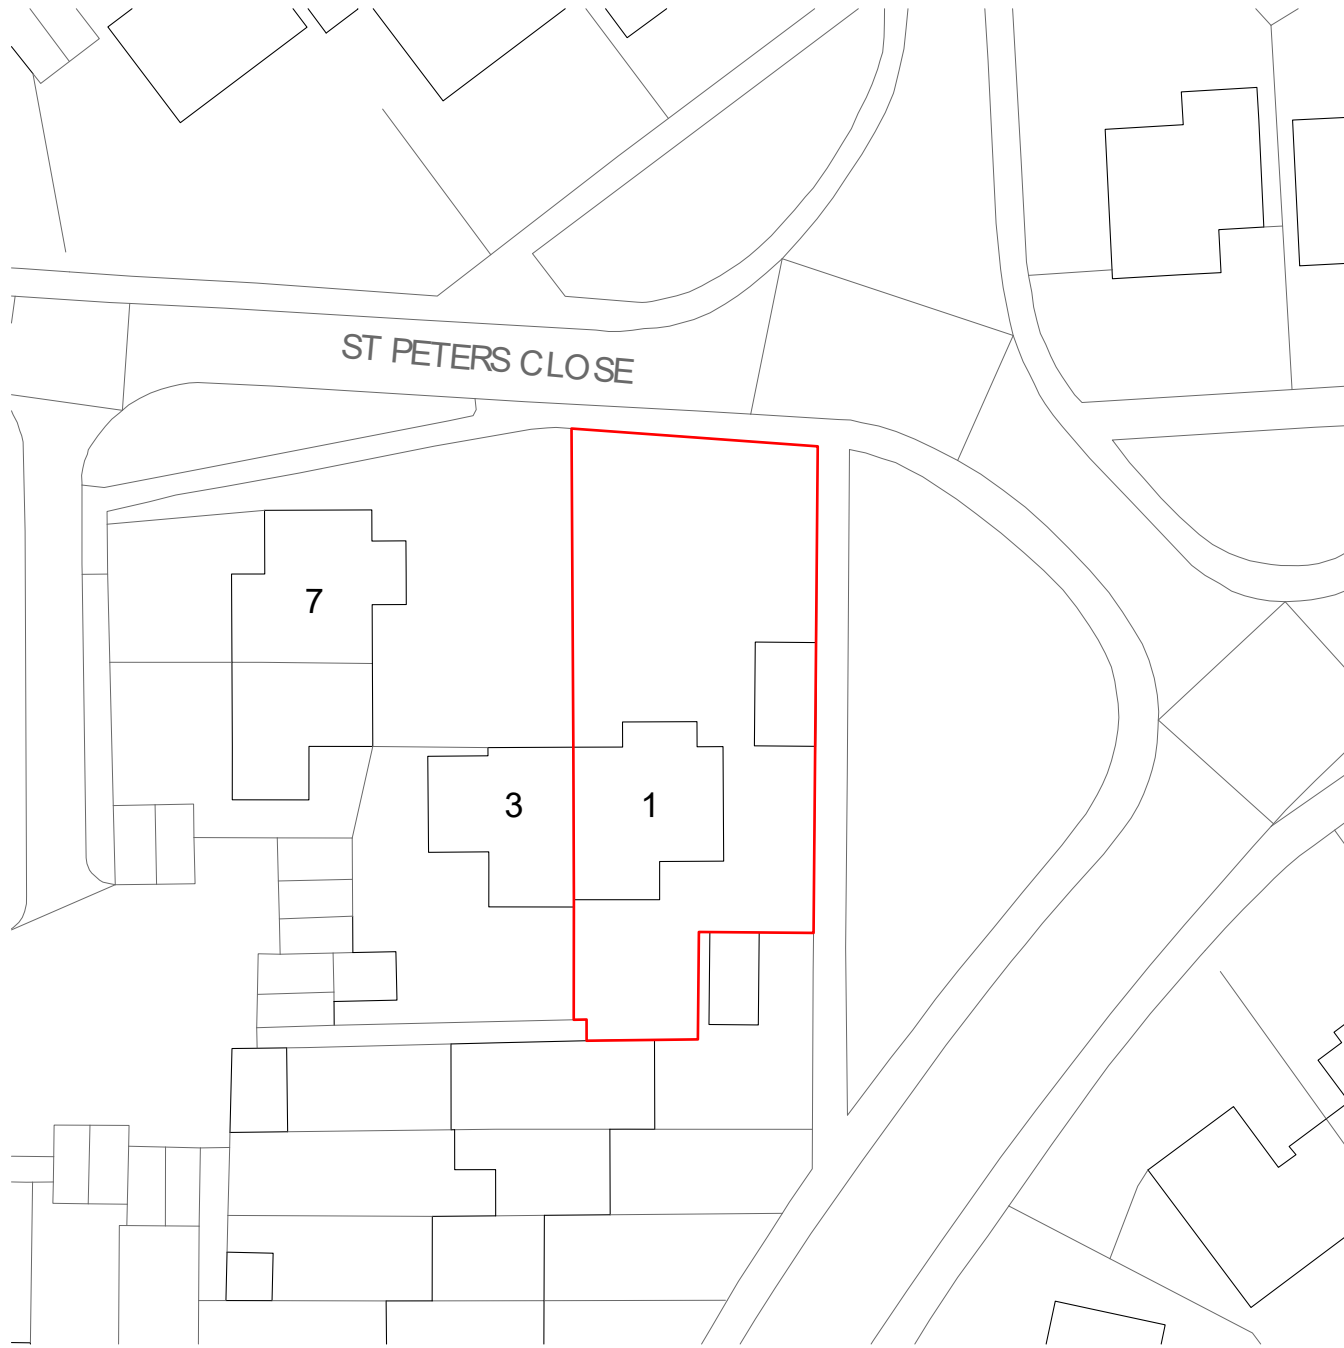

Existing Site Plan - 1:500

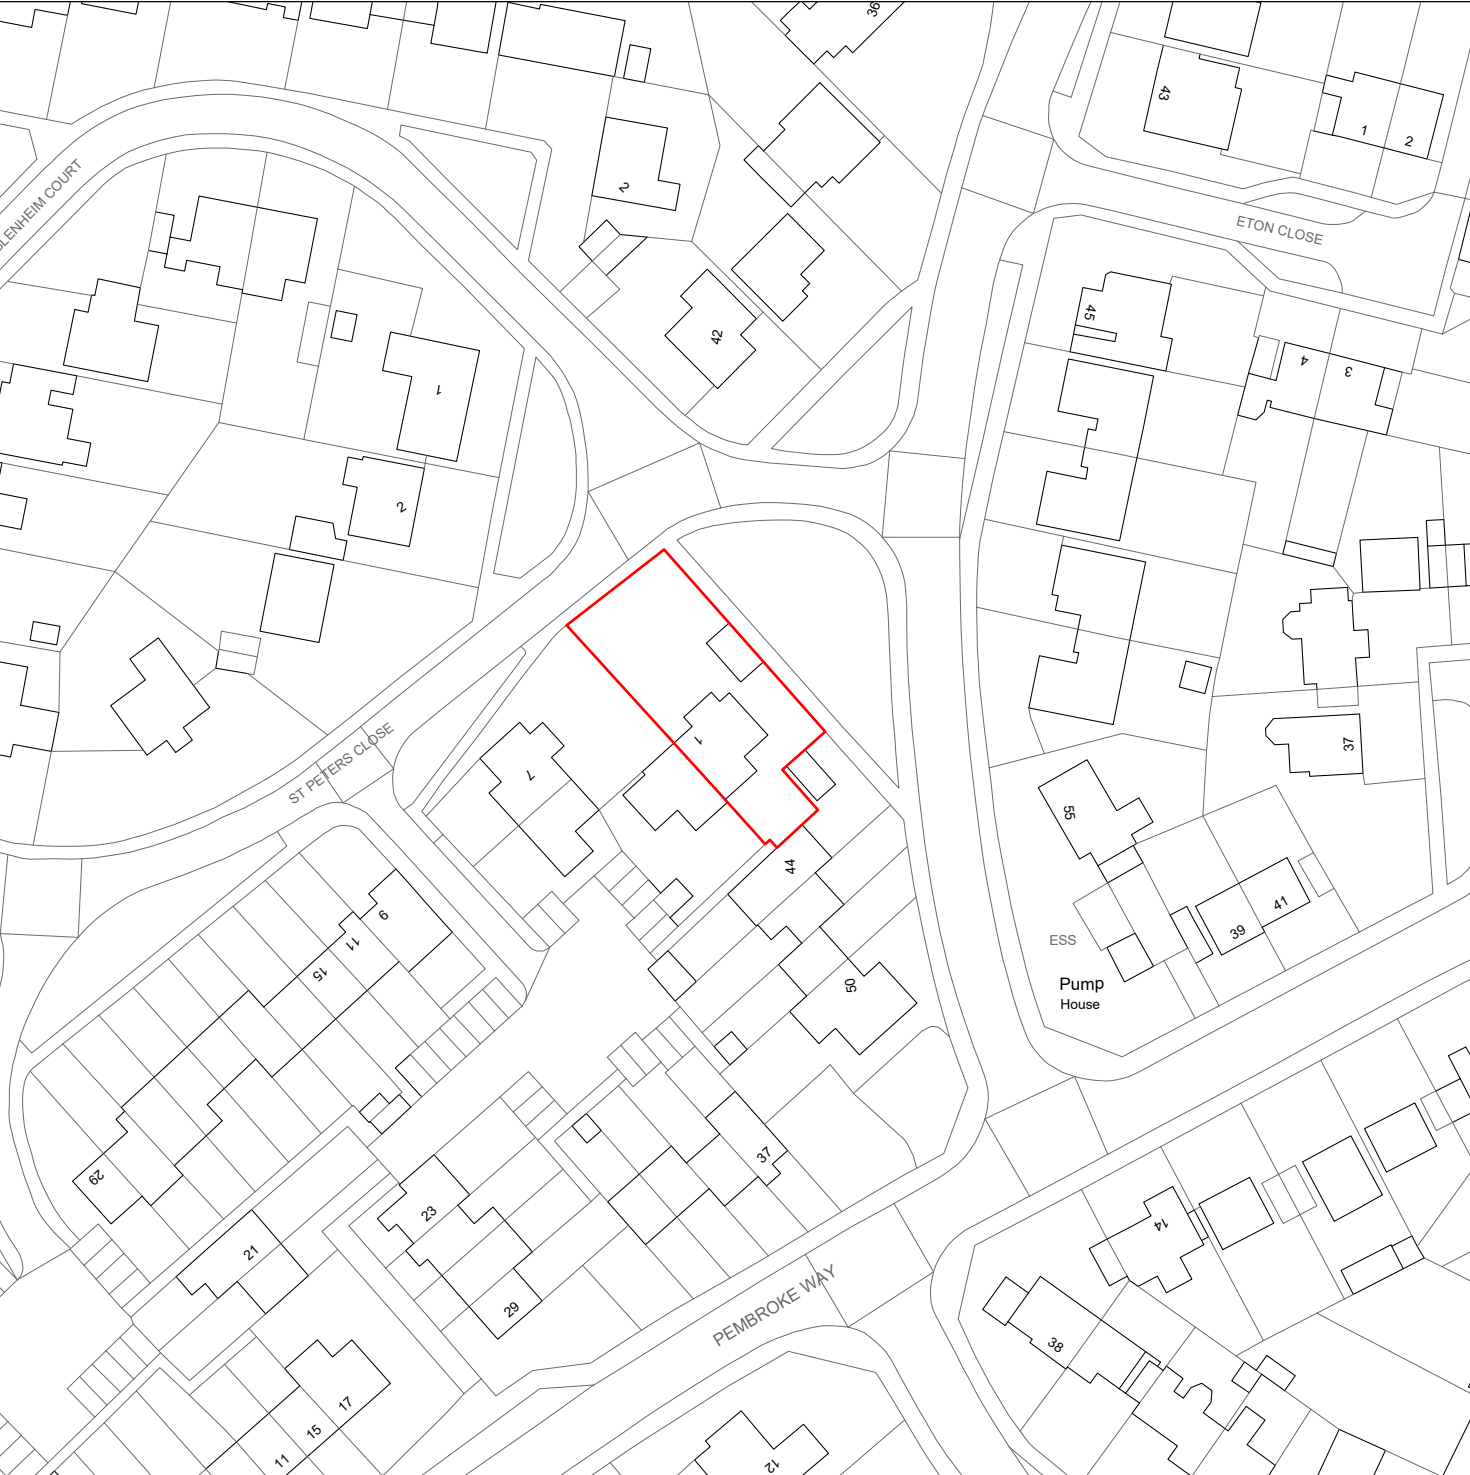

Site Location Plan 1:1000

Notes:

- Hatch denotes area not surveyed as out of scope. Information is approximate.
- Elements to be demolished

This drawing is for planning purposes only.  
Do not scale from this drawing.  
All dimensions are approximate and to be verified on site.  
Any discrepancies are to be reported prior to construction.

Revisions:

Rev A 12.05.2026 Issued for Planning

Demolition Plan & Elevations

Drawing Number:  
1500

Address:  
1 St Peters Close  
Bognor Regis  
PO21 5QA

Date:  
06.04.2026

Scale:  
As Indicated