


ARUN DISTRICT COUNCIL				
No.	AW	84	09	
RECEIVED				

N →

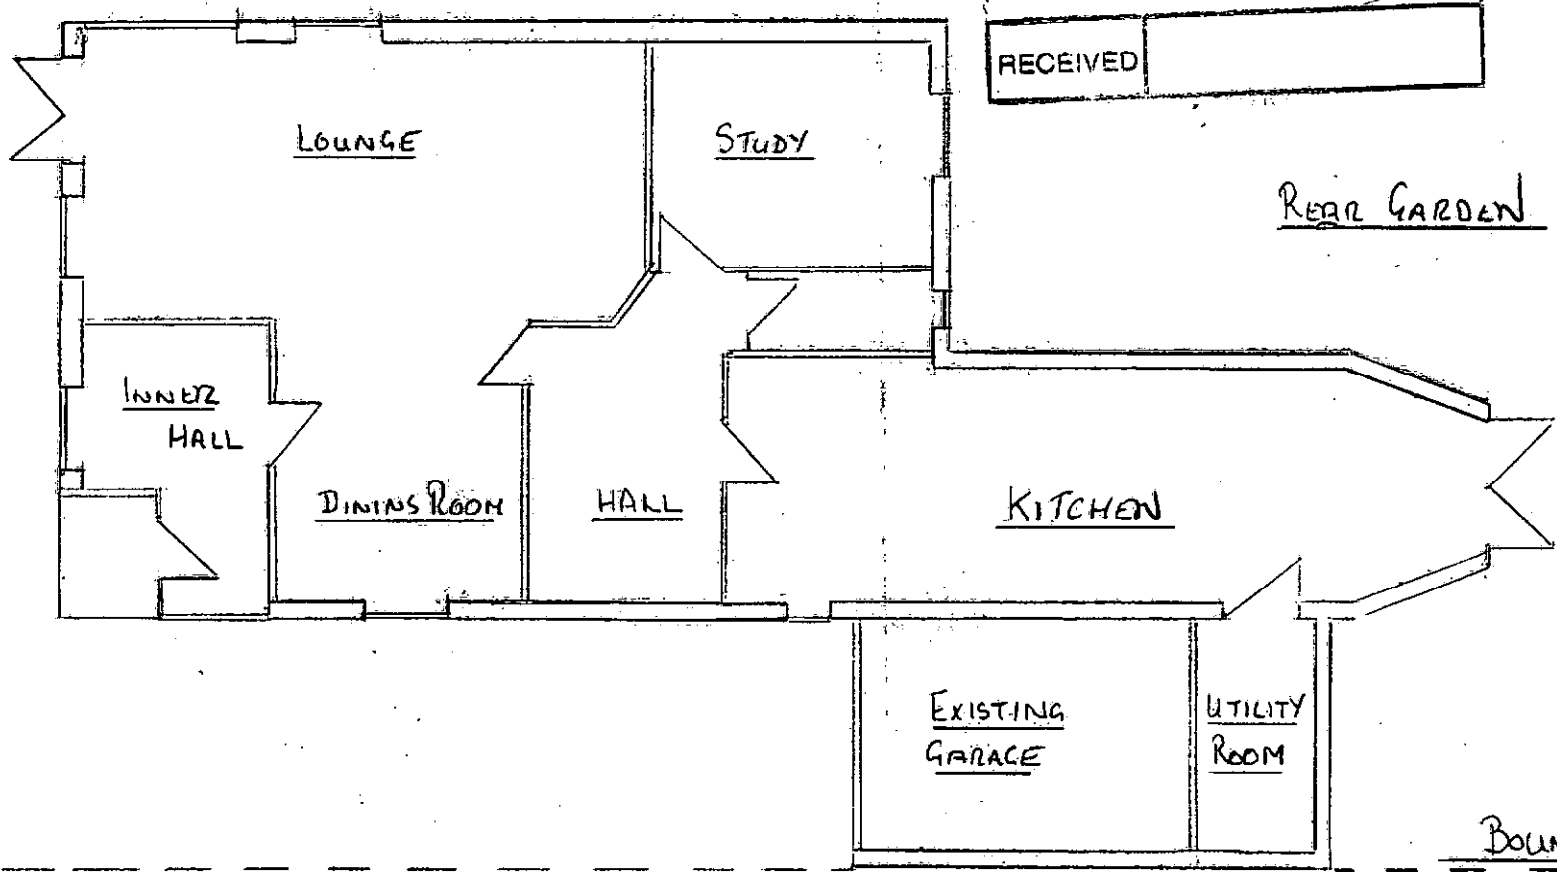

GROUND FLOOR PLAN
EXISTING

2 WEST DRIVE
ALDWICK BAY ESTATE
BOSNOR REGIS
PO21 4LZ
SCALE 1:100