


ARUN DISTRICT COUNCIL				
No.	AW	84	09	
RECEIVED				

N →

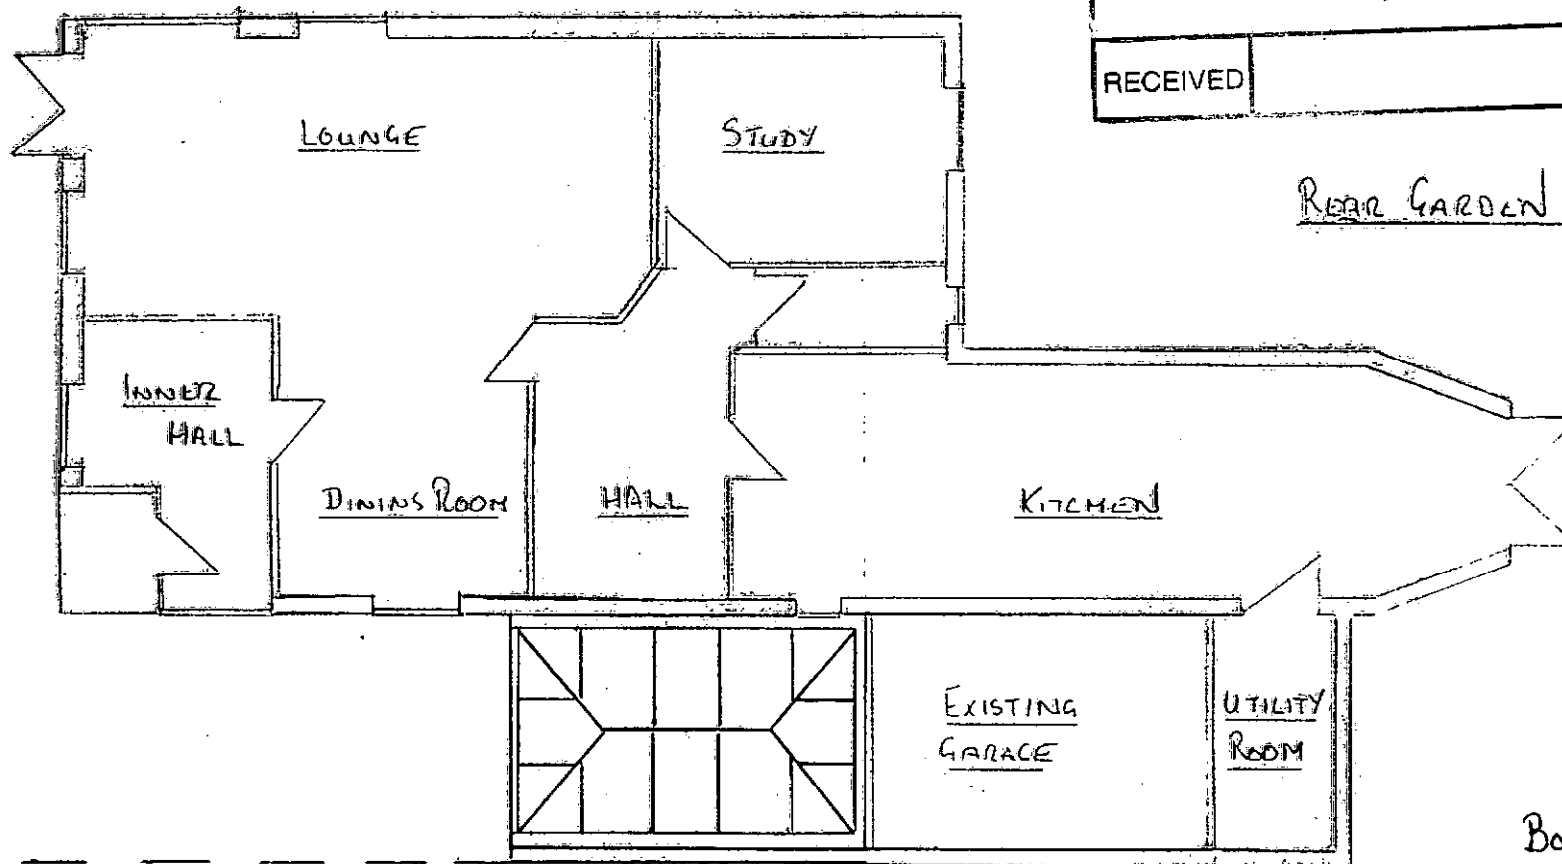

GROUND FLOOR PLAN
PROPOSED EXTENSION
TO EXISTING GARAGE

2 WEST DRIVE
ALDWICK BAY ESTATE
BORNER RECIS
PO21 4LZ
SCALE 1:100