


Key

Existing walls


Proposed walls

Demolition

New windows

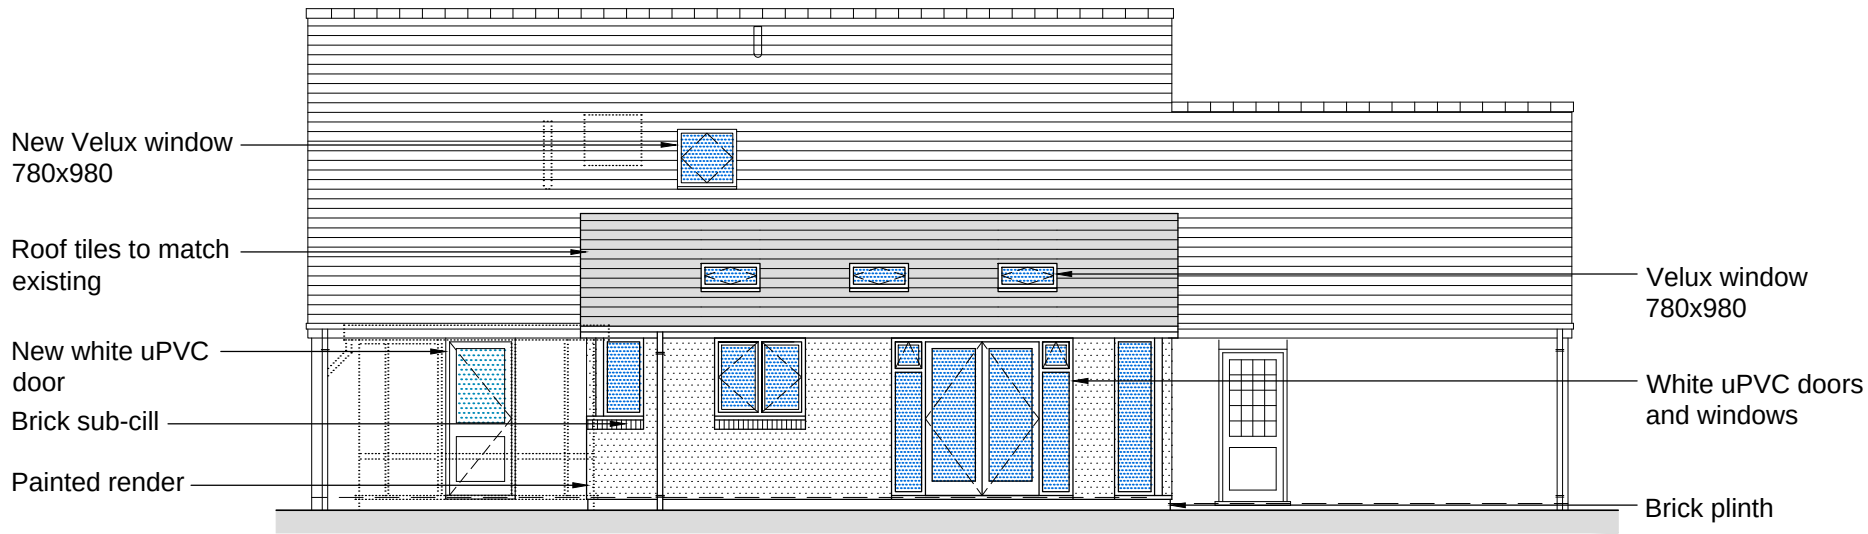

PROPOSED NORTH EAST ELEVATION @ 1:100

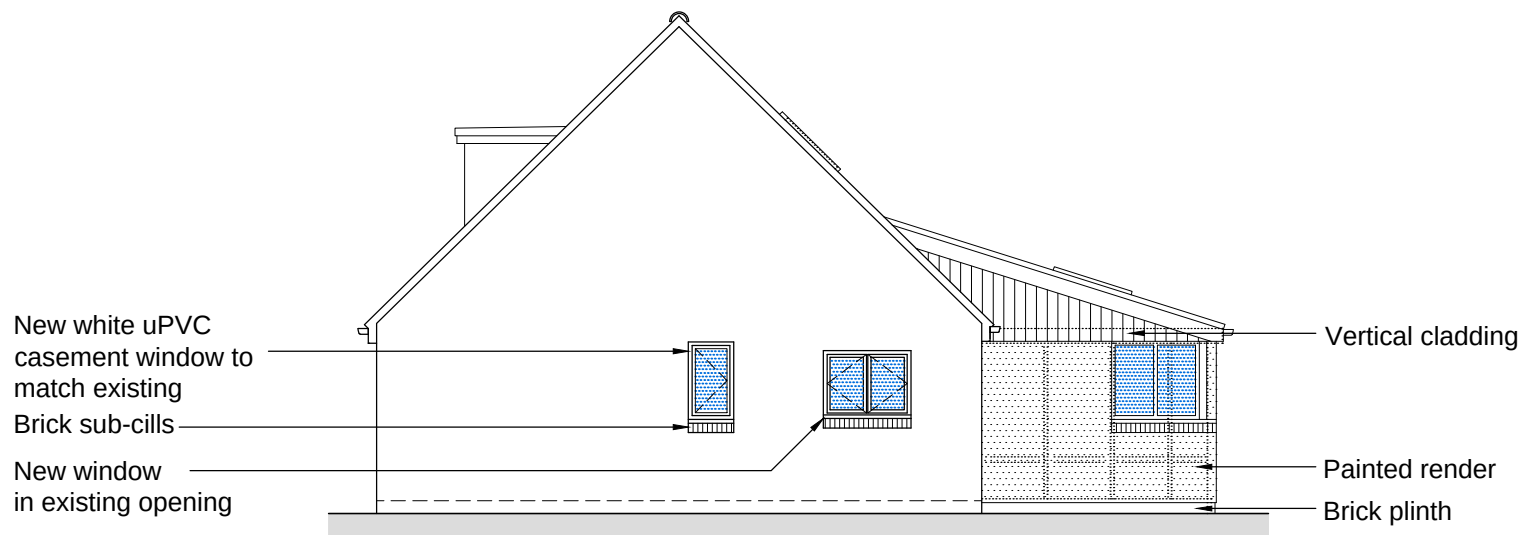

PROPOSED SOUTH EAST ELEVATION @ 1:100



NOTES:

ALL DIMENSIONS TO BE CHECKED ON SITE AND VERIFIED PRIOR TO COMMENCING WORKS/MANUFACTURE. ANY DISCREPANCIES TO BE REPORTED TO NOUVEAU ARCHITECTURE

THIS DRAWING IS PROTECTED BY COPYRIGHT. IT MAY NOT BE REPRODUCED IN ANY FORM OR BY ANY MEANS FOR ANY PURPOSE WITHOUT THE WRITTEN PERMISSION OF NOUVEAU ARCHITECTURE

ISSUED FOR PLANNING PURPOSES ONLY

Rev	Date	Description
Revisions		

CLIENT:

Mr J Hamblin & Mrs W Barker
50 Harrow Drive
West Wittering
Chichester
PO20 8EJ

PROJECT:

Extension and Alterations
18 Chawkmare Coppice
Aldwick
Bognor Regis
PO21 3SA

DRAWING TITLE:

Proposed Elevations

PLANNING APPLICATION

NOUVEAU ARCHITECTURE

9 Bere Lane
Knowle Village
Hampshire
PO17 5GL
Tel: 01329 833396
Email: info@nouveau-architecture.co.uk
Web: www.nouveau-architecture.co.uk

SCALE:	As shown @ A3	
DATE:	Jan 2020	
DRAWN:	ASW	
CHECKED BY:	CW	
DRAWING NO:		
N320	PL06	