

Key

Existing walls

Proposed walls



Demolition

New windows

LOCATION PLAN @ 1:1250

Licence No. 100047474

Application site shown in red

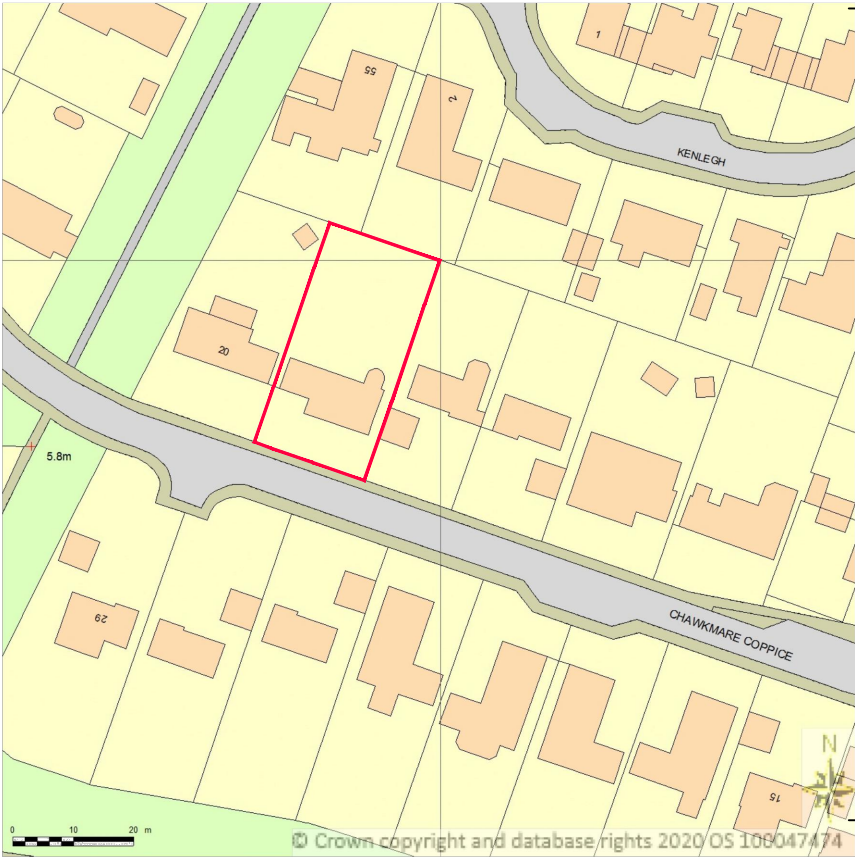 

NOTES:

ALL DIMENSIONS TO BE CHECKED ON SITE AND VERIFIED PRIOR TO COMMENCING WORKS/MANUFACTURE. ANY DISCREPANCIES TO BE REPORTED TO NOUVEAU ARCHITECTURE

THIS DRAWING IS PROTECTED BY COPYRIGHT. IT MAY NOT BE REPRODUCED IN ANY FORM OR BY ANY MEANS FOR ANY PURPOSE WITHOUT THE WRITTEN PERMISSION OF NOUVEAU ARCHITECTURE

ISSUED FOR PLANNING PURPOSES ONLY

Rev	Date	Description
Revisions		

CLIENT:

Mr J Hamblin & Mrs W Barker

50 Harrow Drive

West Wittering

Chichester

PO20 8EJ

PROJECT:

Extension and Alterations

18 Chawkmare Coppice

Aldwick

Bognor Regis

PO21 3SA

DRAWING TITLE:

Existing & Proposed Site Plan & Location Plan

PLANNING APPLICATION

NOUVEAU ARCHITECTURE

9 Bere Lane

Knowle Village

Hampshire

PO17 5GL

Tel: 01329 833396



Email: info@nouveau-architecture.co.uk

Web: www.nouveau-architecture.co.uk



SCALE:	As shown @ A3	
DATE:	Jan 2020	
DRAWN:	ASW	
CHECKED BY:	CW	
DRAWING NO:		
N320	PL01	

EXISTING BLOCK PLAN @ 1:200

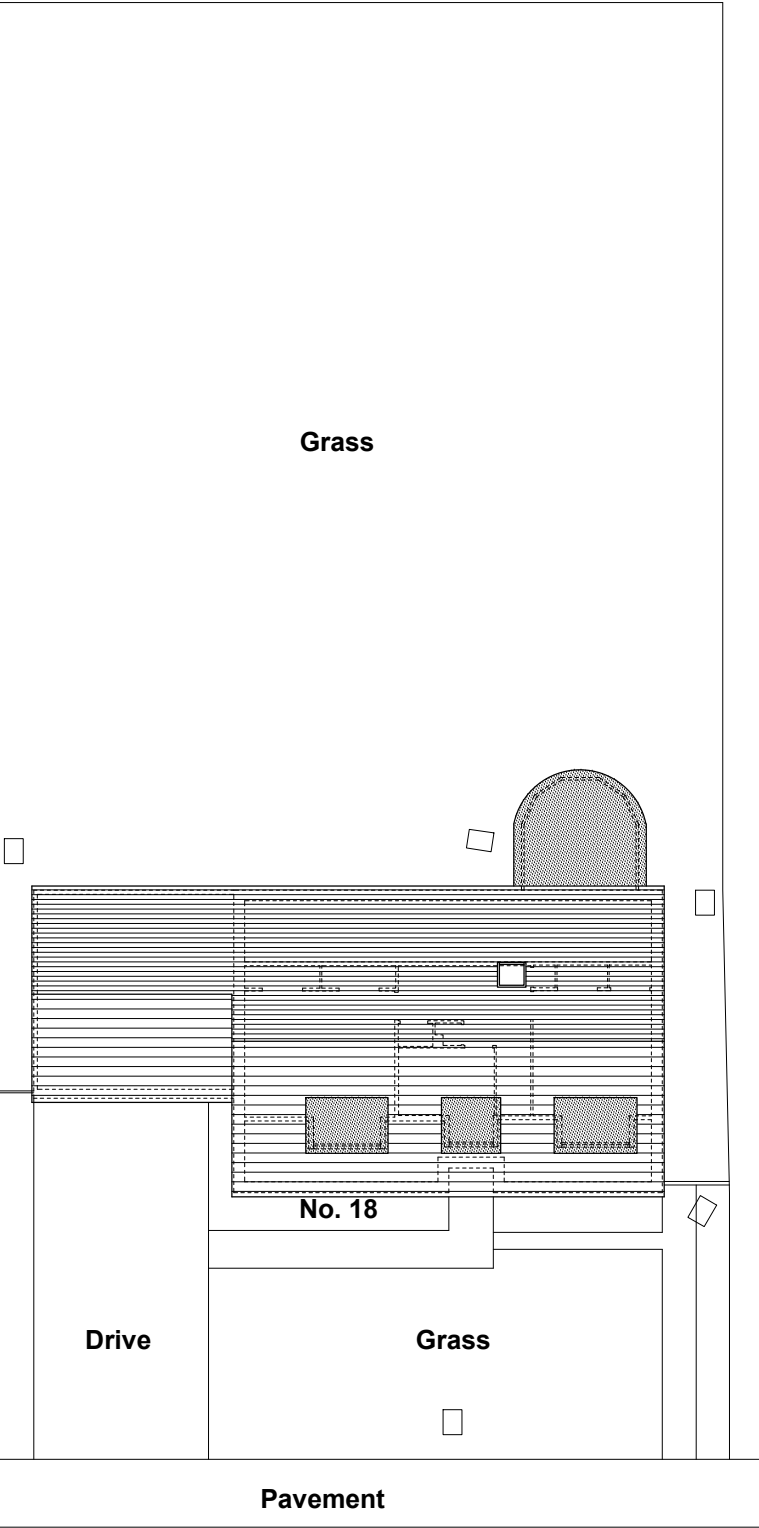 

PROPOSED BLOCK PLAN @ 1:200

