




Proposed Front Elevation (Scale 1:100)




Proposed Rear Elevation (Scale 1:100)

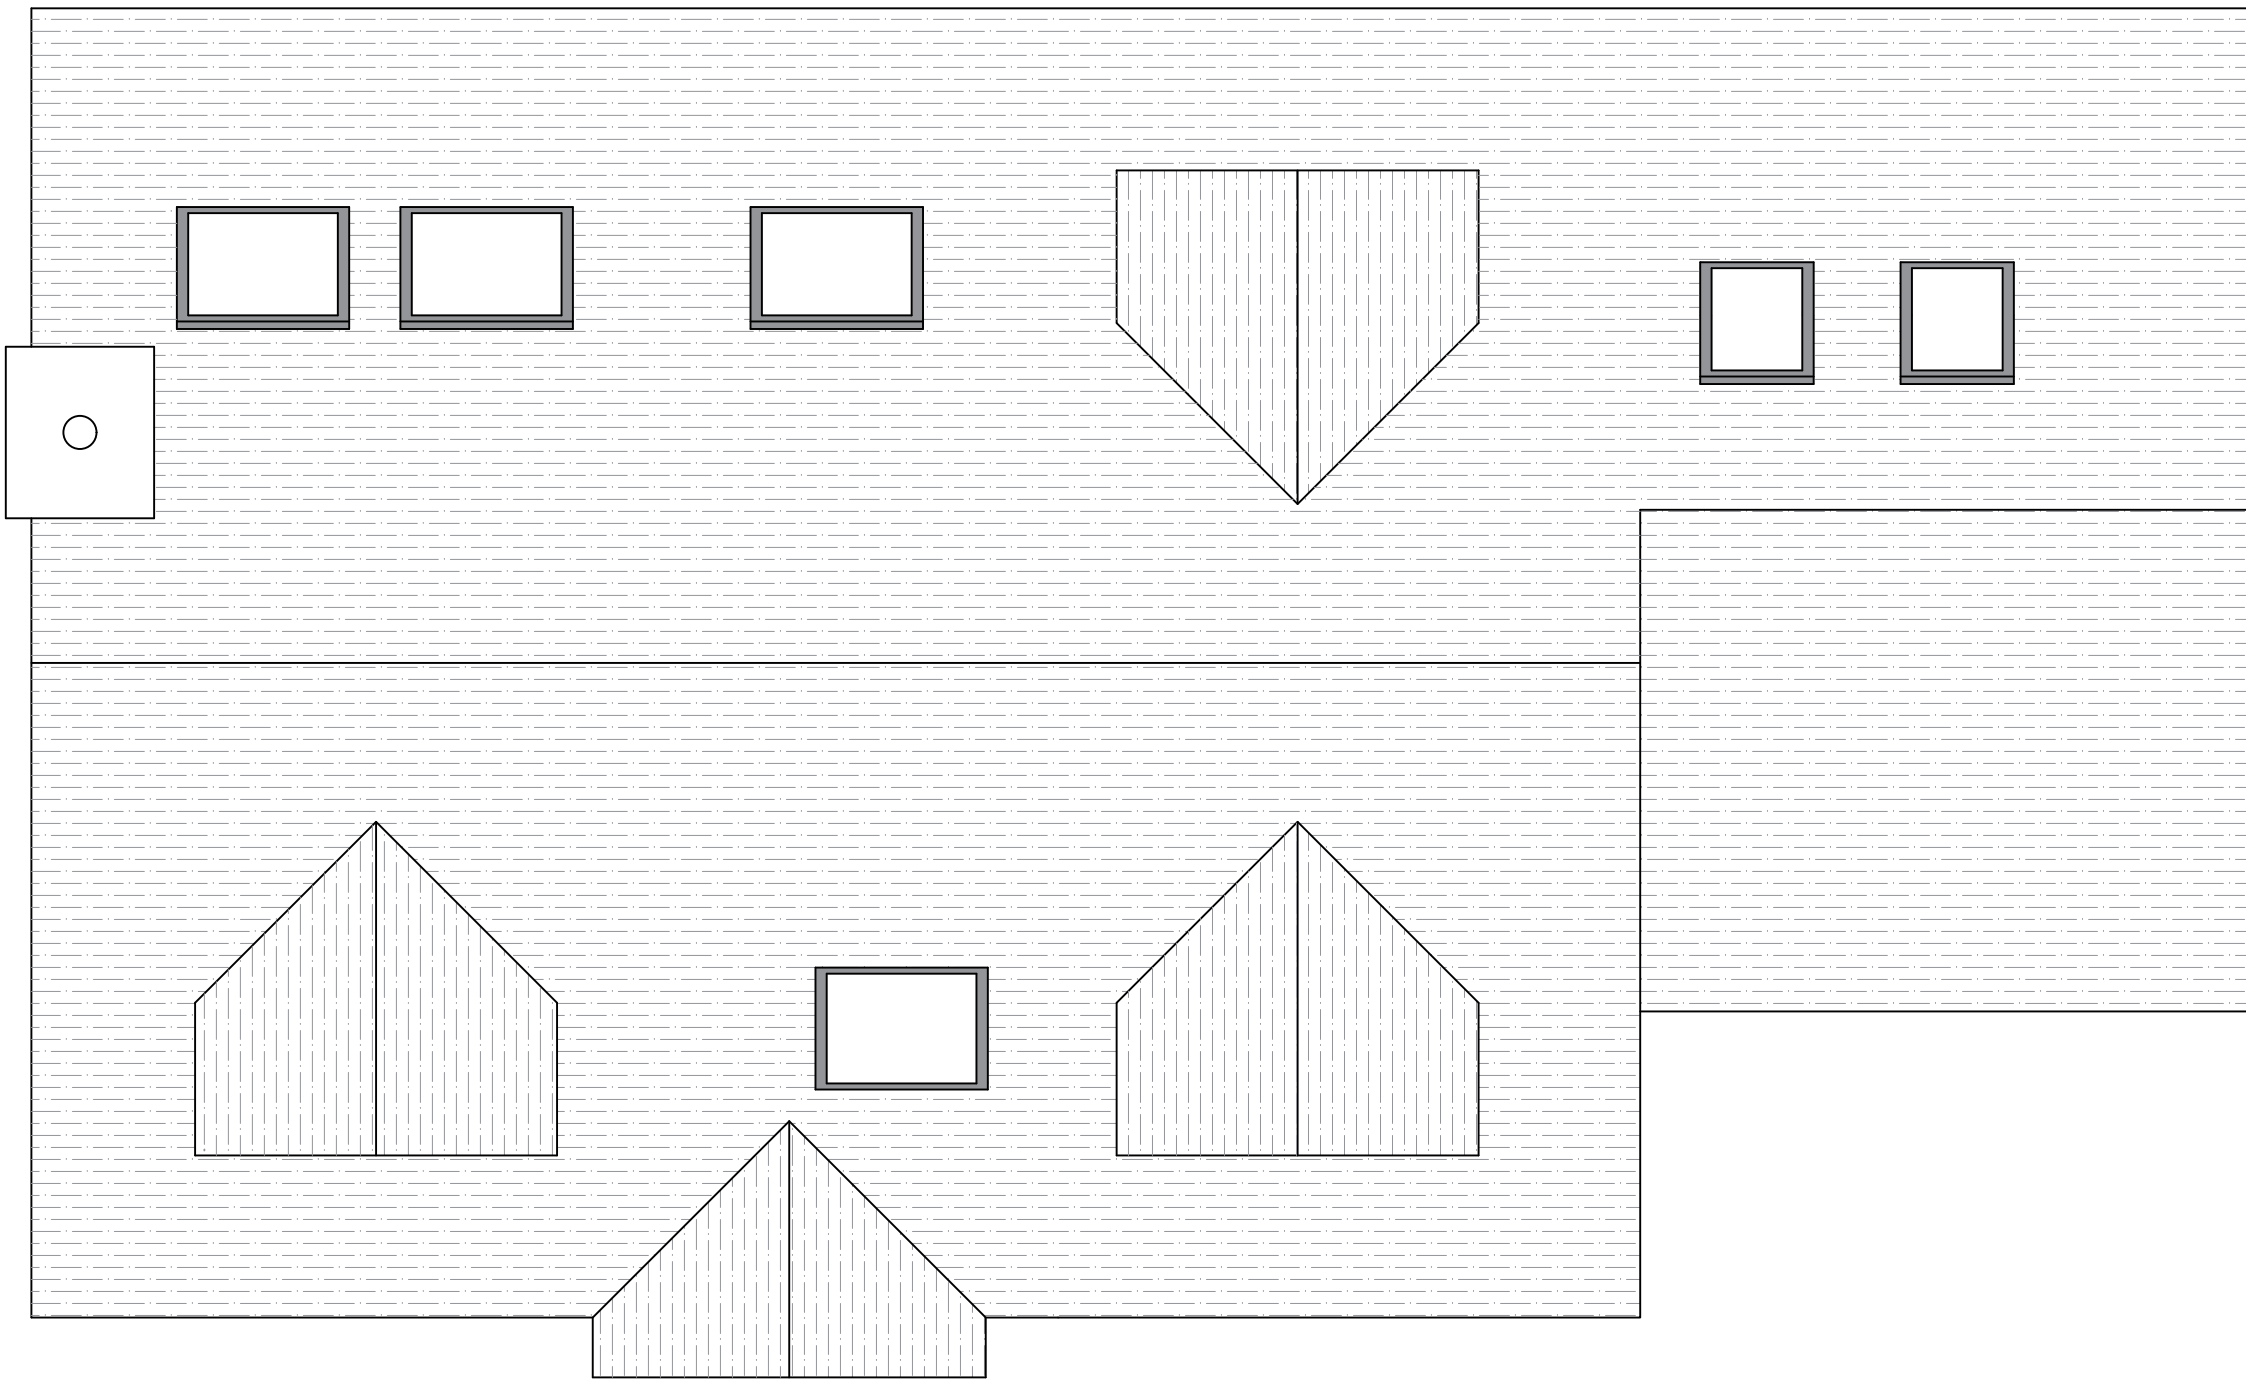


Proposed Roof Plan (Scale 1:50)




Proposed Side Elevation (Scale 1:100)

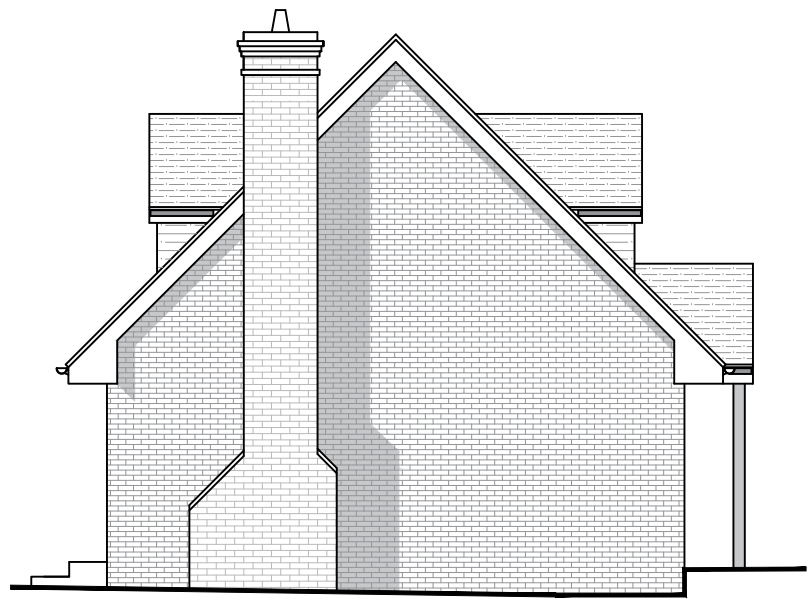

Proposed Side Elevation (Scale 1:100)

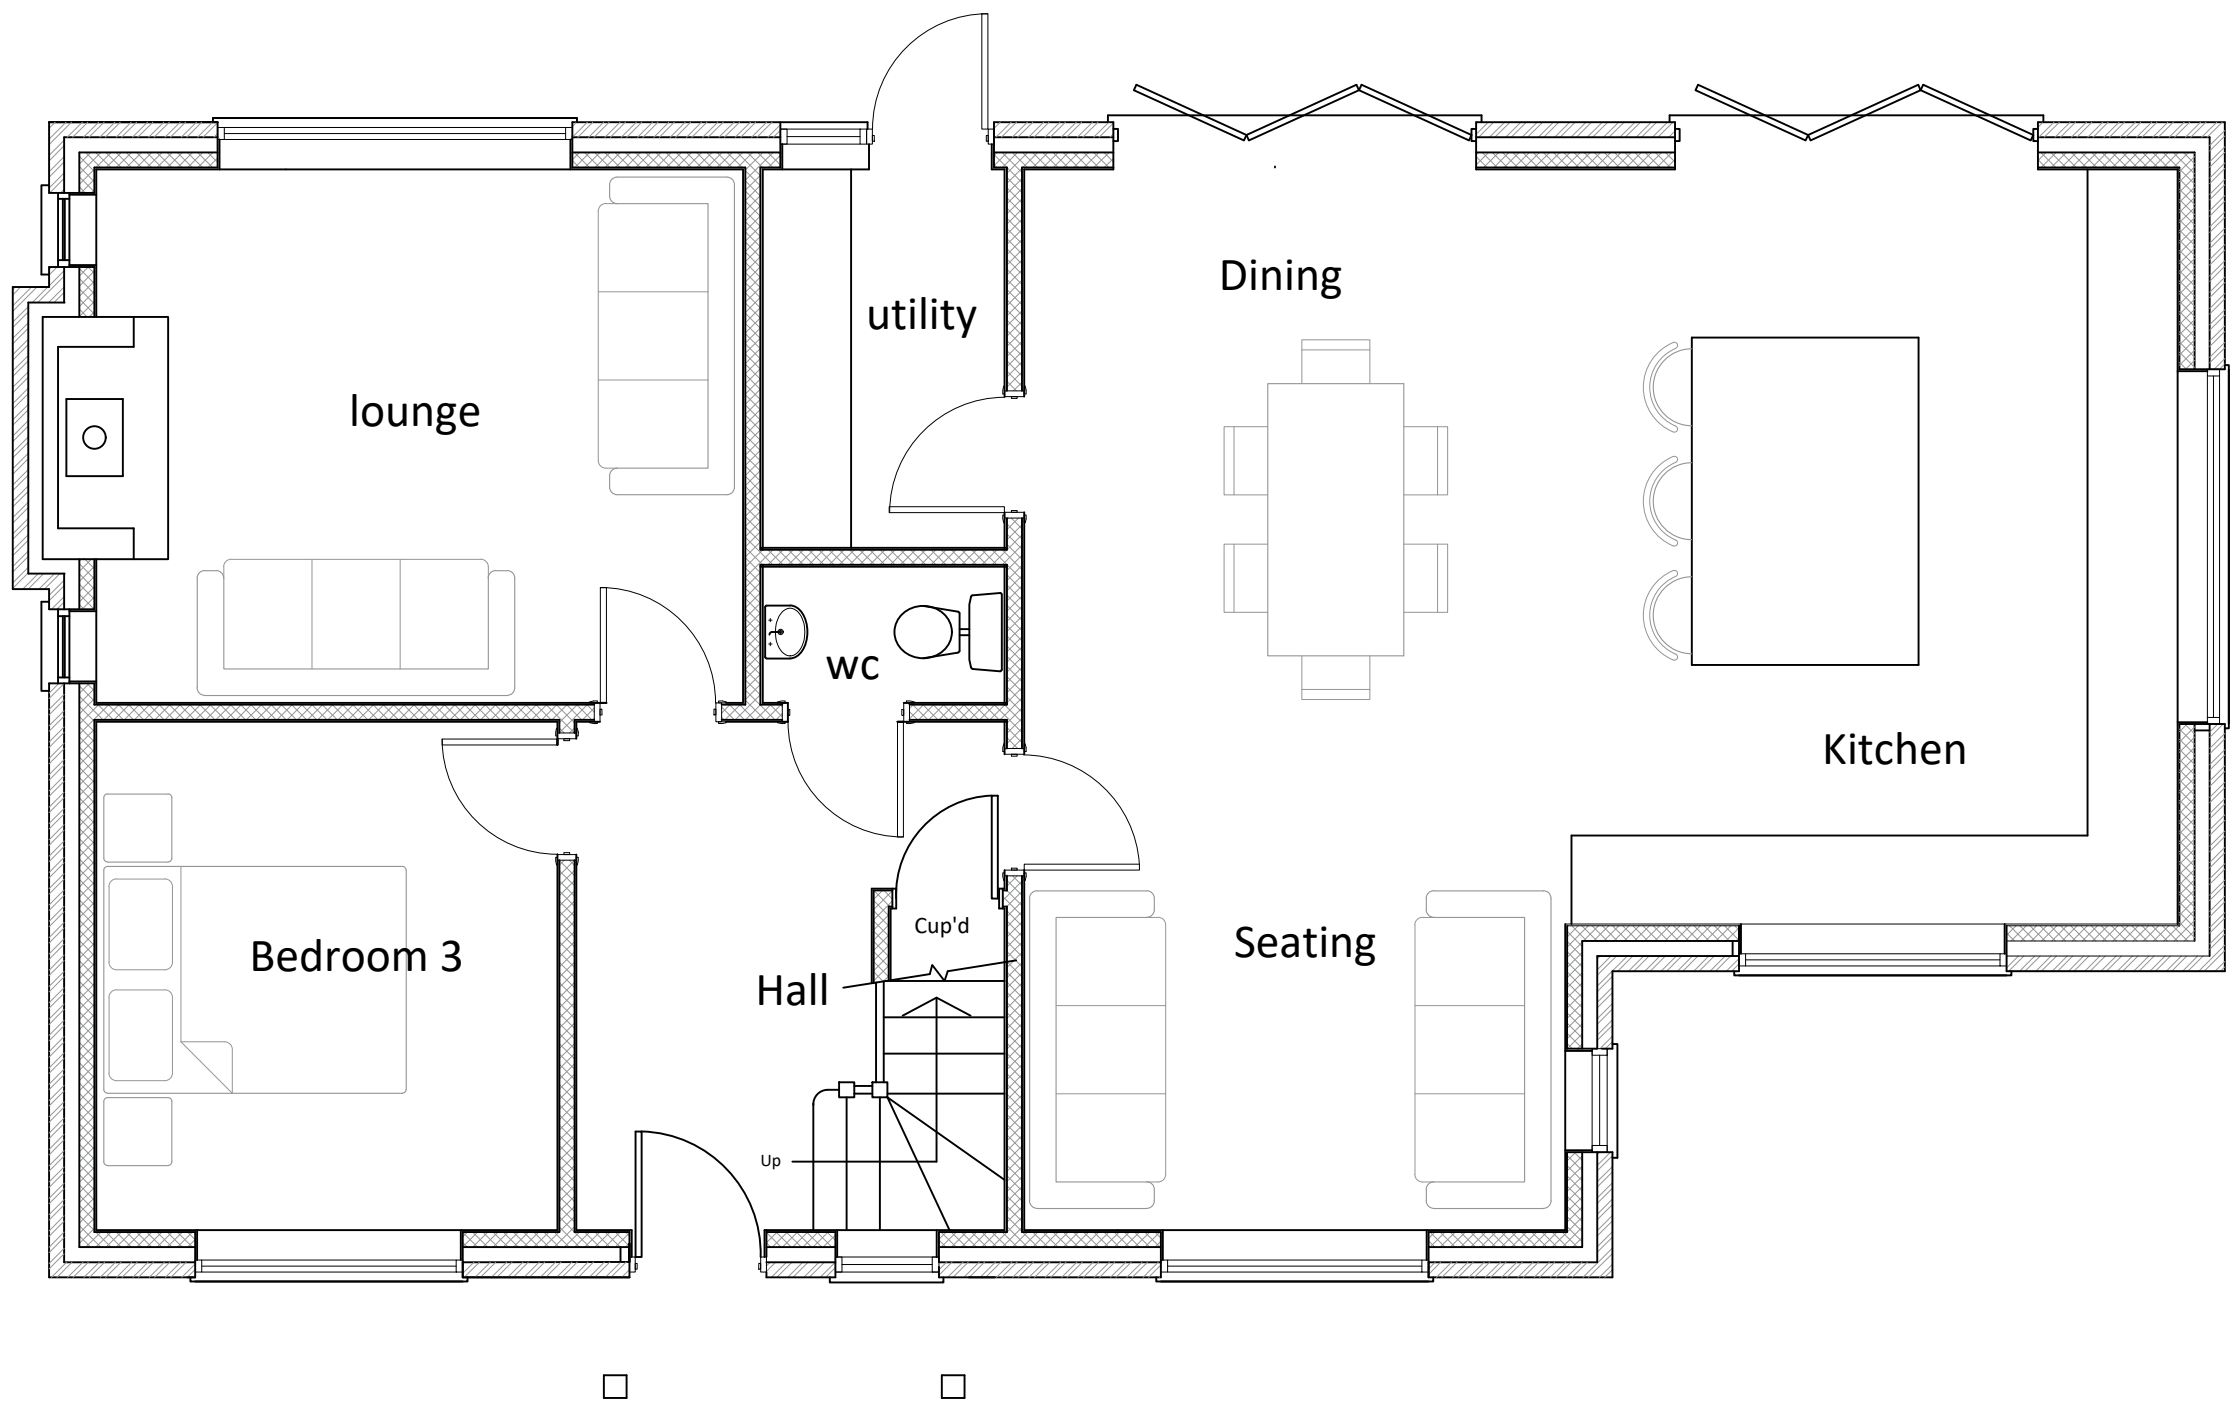

Proposed Ground Floor Plan (Scale 1:50)

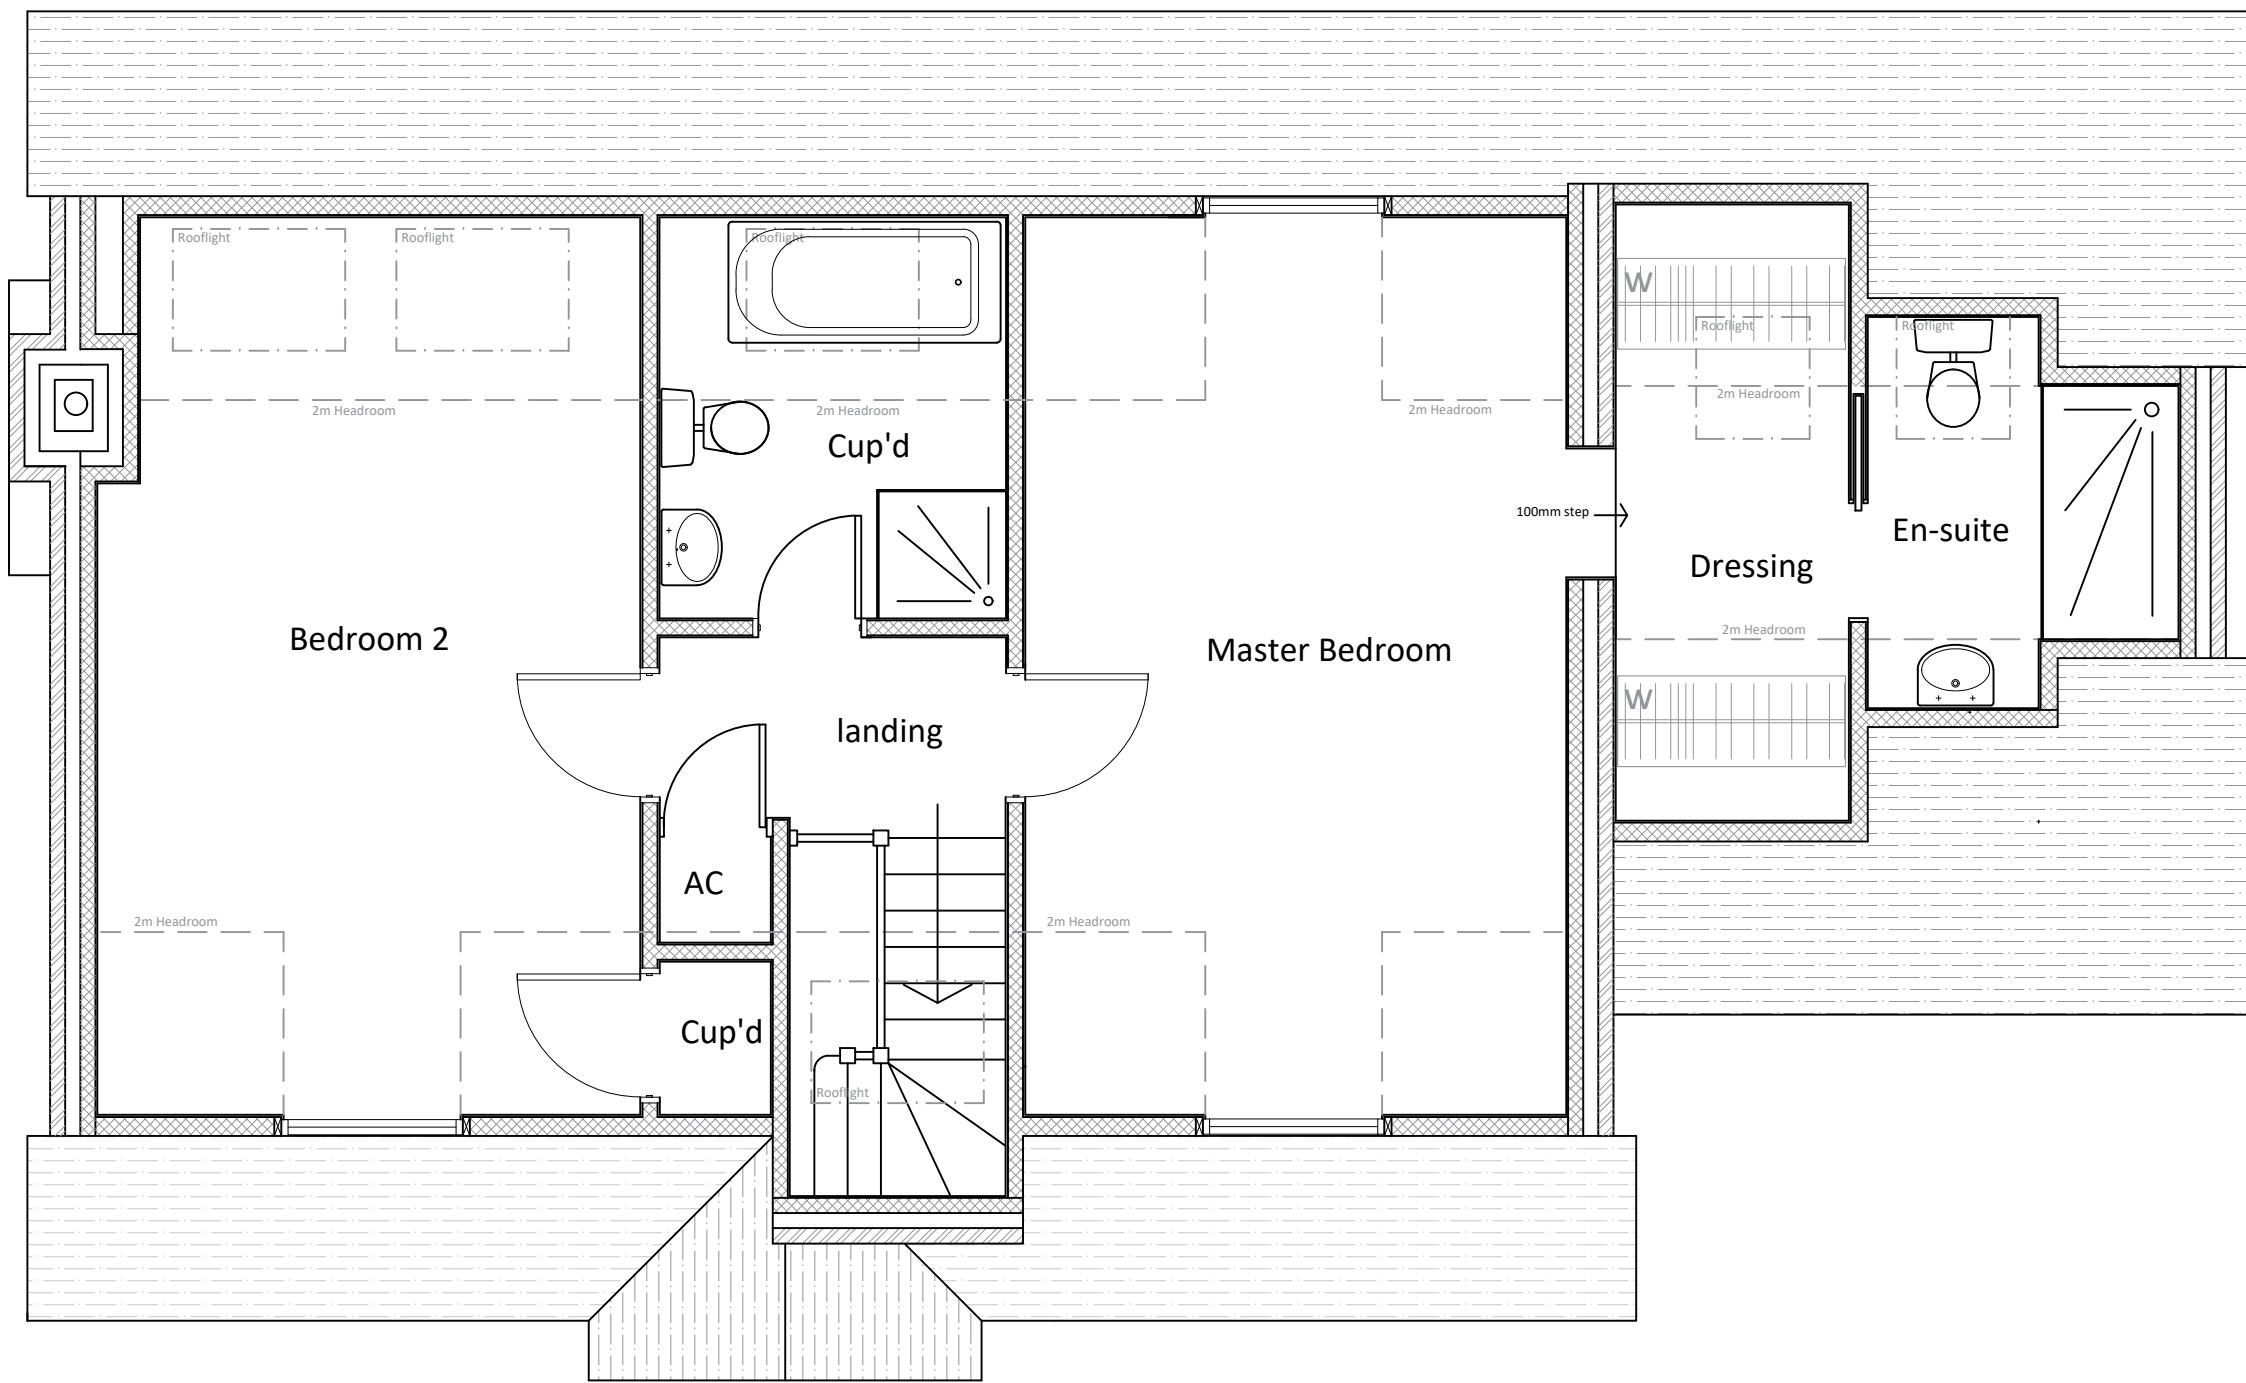

Proposed First Floor Plan (Scale 1:50)

revisions

DOWNSVIEW
ASSOCIATES
Chartered Surveyors

Little Acorns, Hamptons Lane, Storrington,
West Sussex, BN20 3JG
Tel: 01903 766107 Fax: 01903 766108
Email: info@downviewassociates.co.uk

Address
276 Adwick Road
Bognor Regis
PO21 3JH

Project
Proposed New Dwelling

Site
Proposed Layouts and elevations

Scale: As noted @ A1 Date: March 2022 Revision:

Drawing number

2021.337.02