



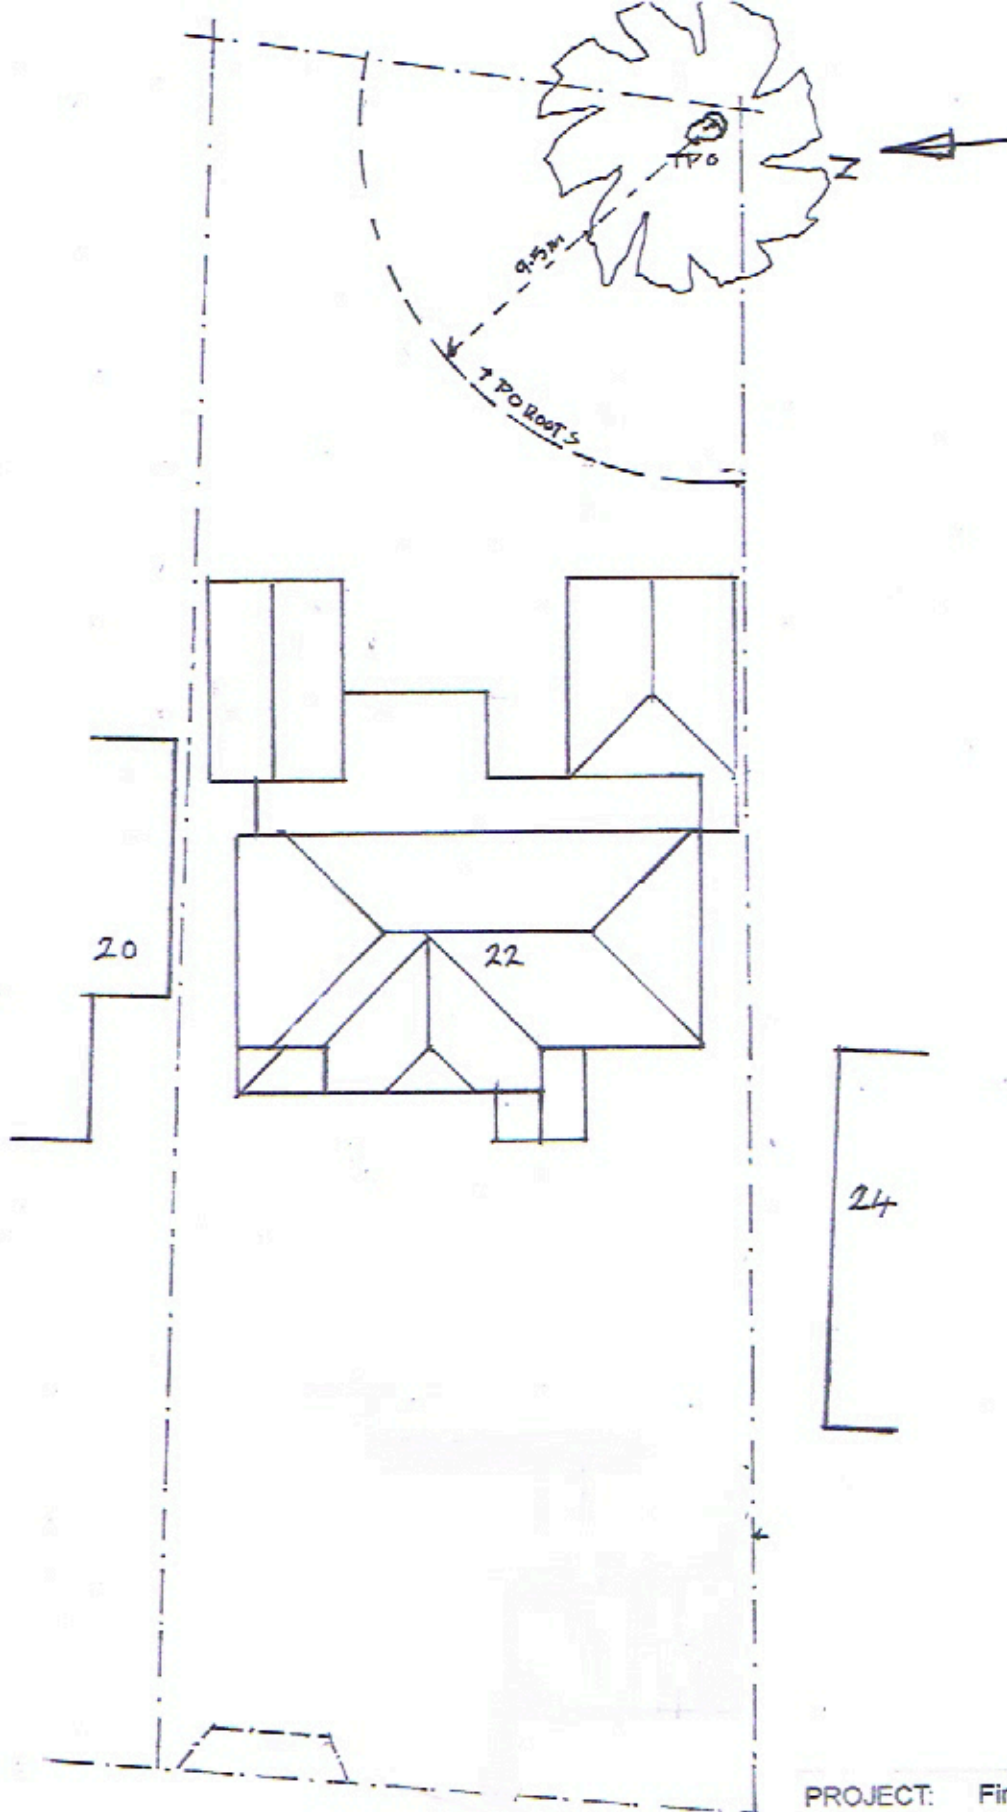

SITE PLAN

SCALE 1:200@A4

 

PROJECT: First Floor Rear Extensions and Detached Garage

DRAWING: Site Plan SCALE: 1 : 200

ADDRESS: 22 A'beckets Avenue
Aldwick, Bognor Regis
West Sussex PO21 4LX

CLIENT: Paul Turner

TELE: 07704782956