



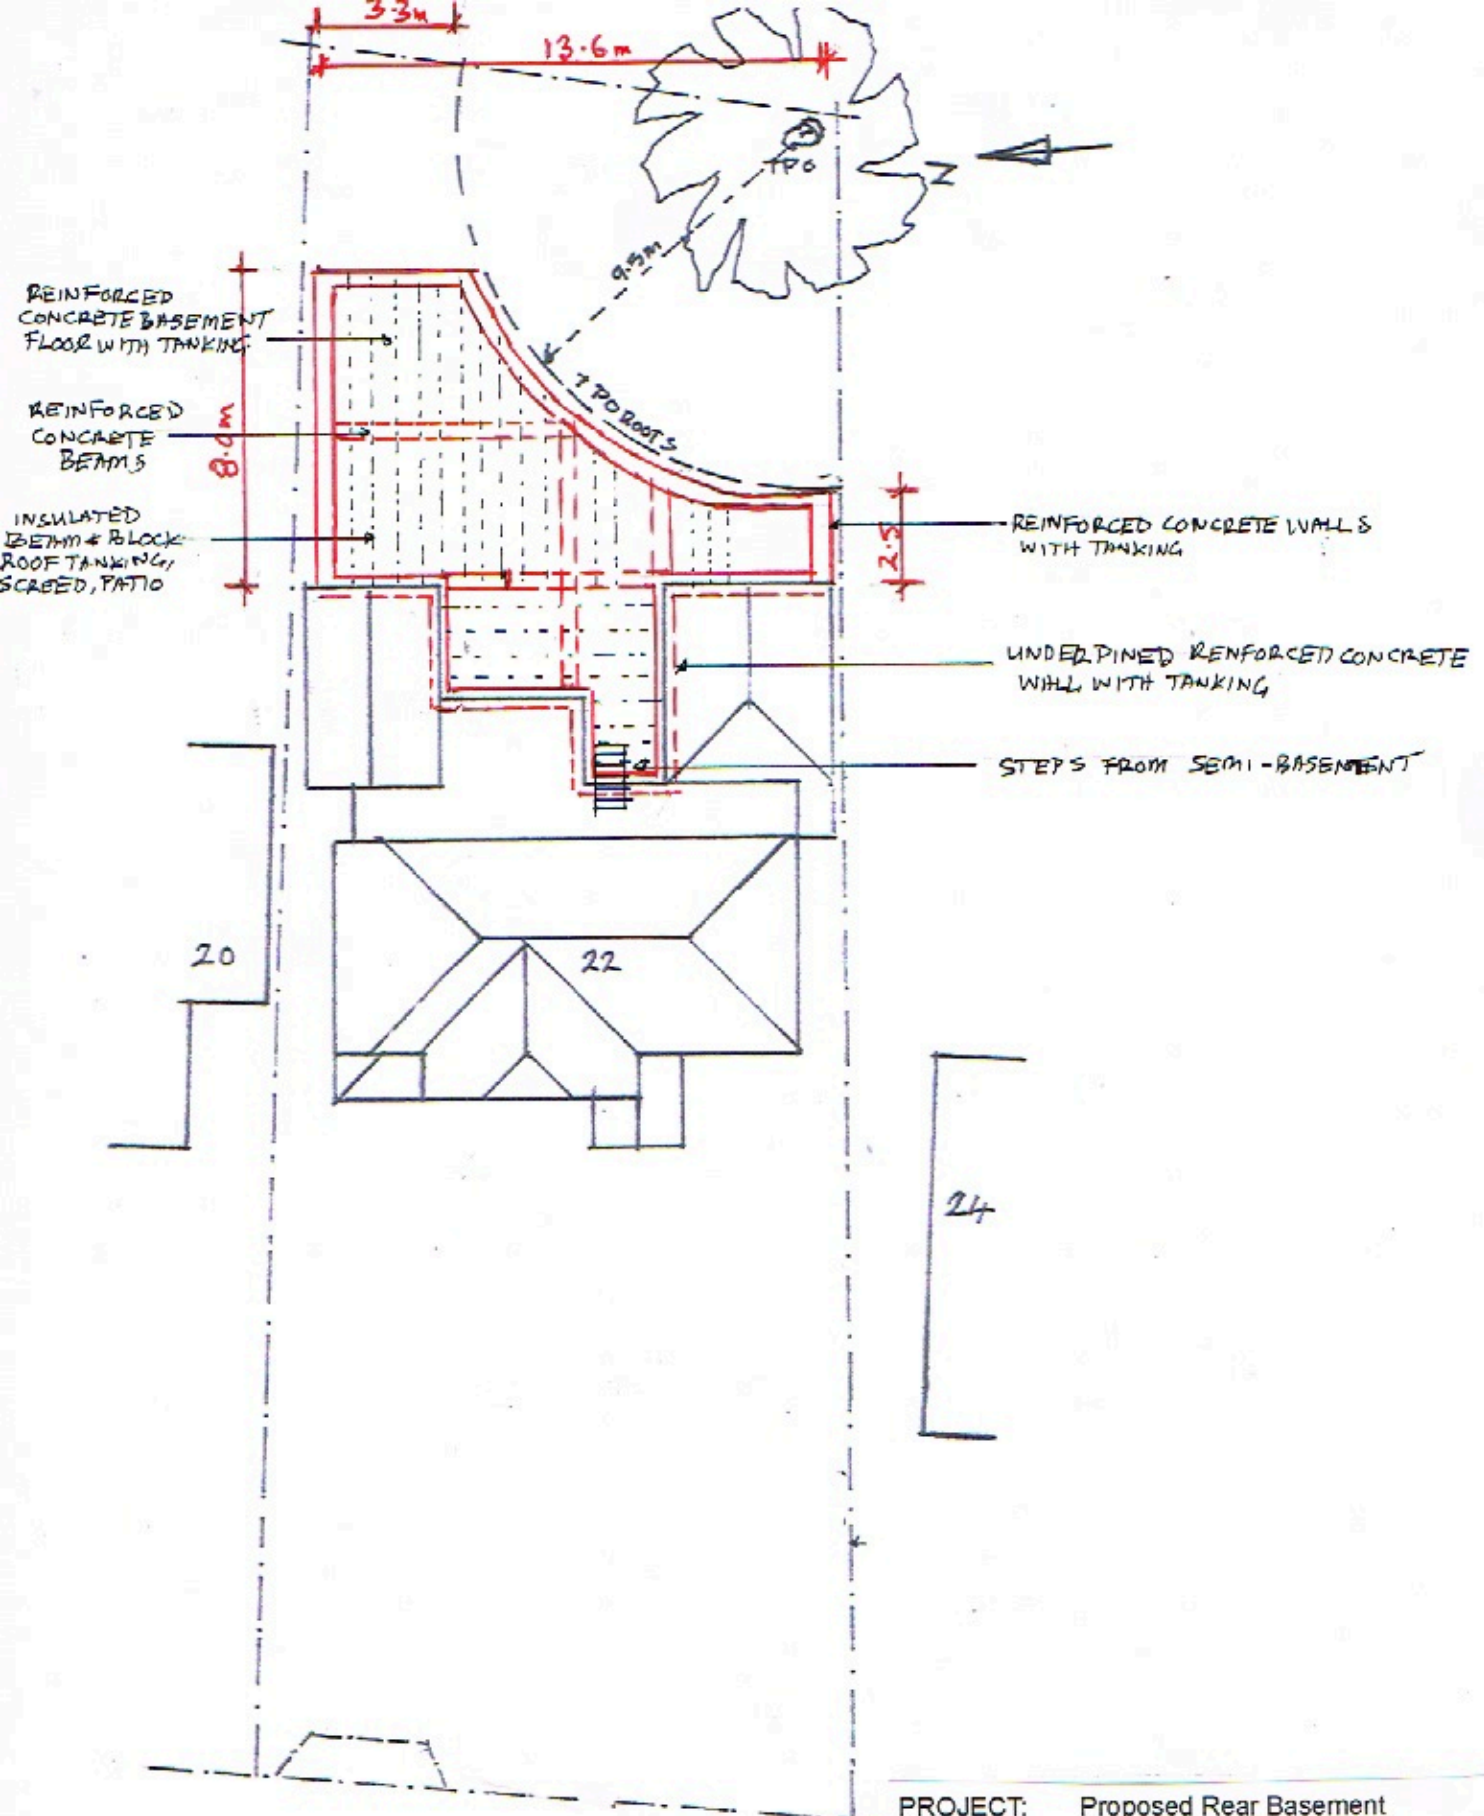

BASEMENT SITE PLAN

SCALE 1:200 @ A4

 

PROJECT: Proposed Rear Basement

DRAWING: Site Plan

SCALE: 1: 200

ADDRESS: 22 A'beckets Avenue
Aldwick, Bognor Regis
West Sussex PO21 4LX

CLIENT: Paul Turner

TELE: 07704782956