




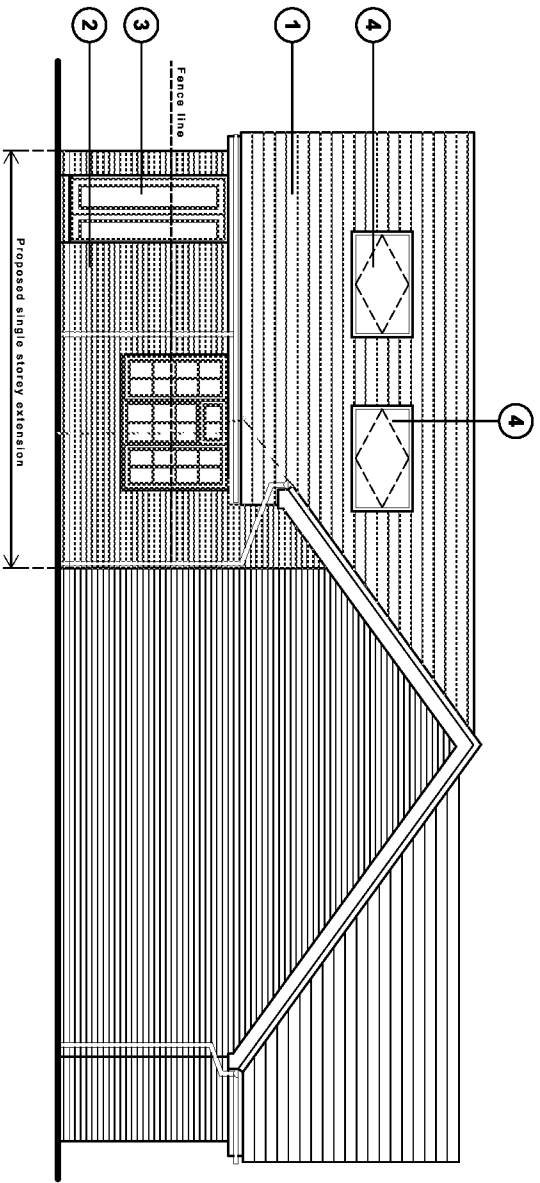

North (side) elevation

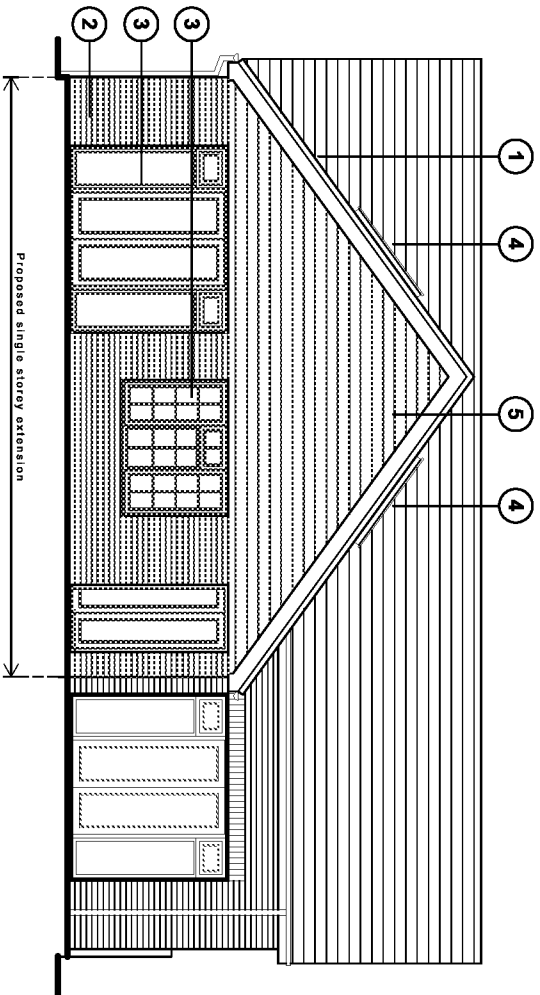


East (rear) elevation

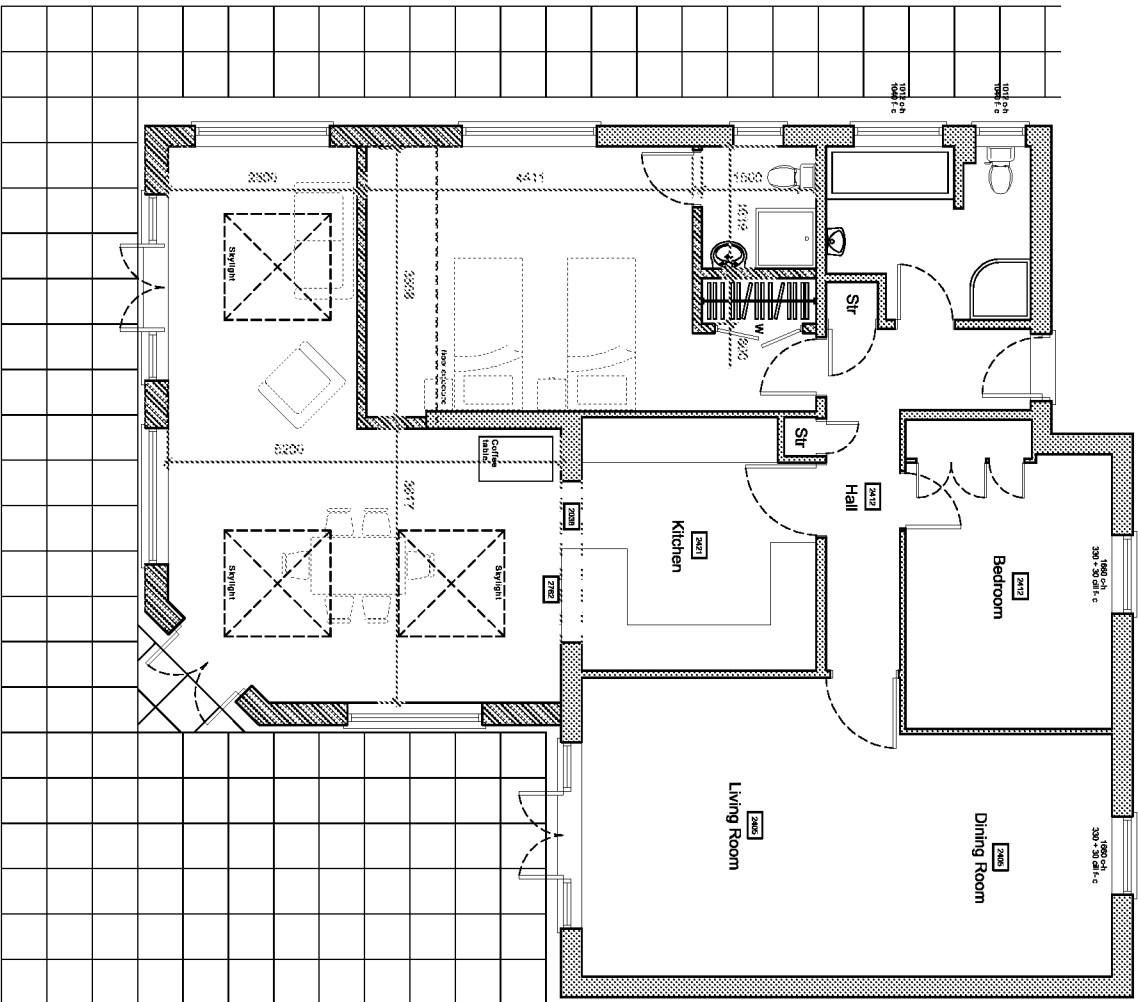

Ground floor plan

Proposed floor plan & elevations scale 1:100

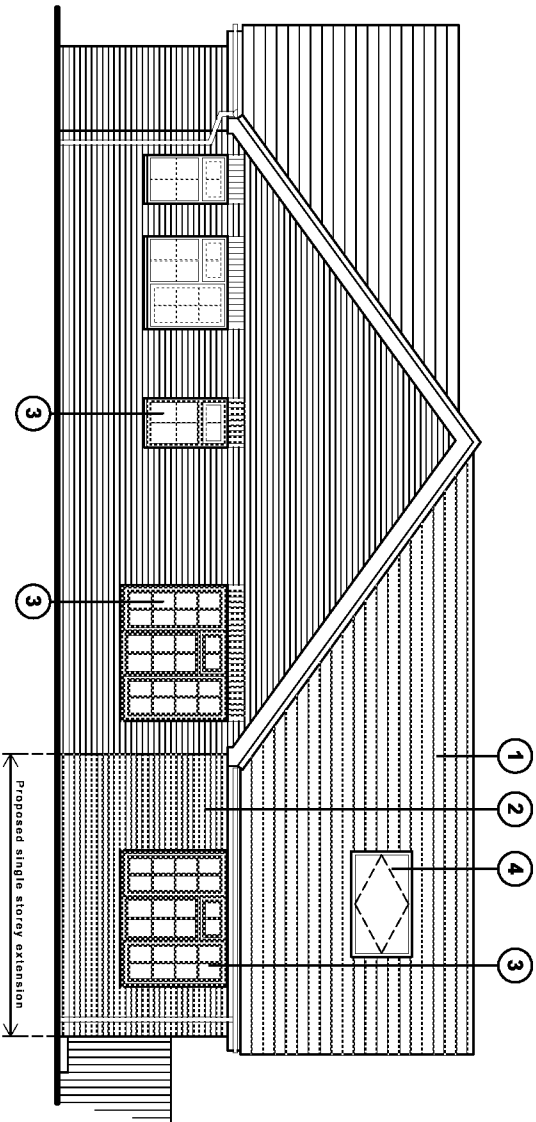

South (side) elevation

Proposed schedule of materials:

- 1 Clay roof tiles to match existing
- 2 Bricks to match existing
- 3 UPVC doors & windows
- 4 Sky light Velux or similar product
- 5 Tile hanging to match existing

Key to floor plan:

- Existing walls
- Proposed walls
- Proposed steels

For MR & MRS LEATHERDALE		Title PROPOSED FLOOR PLAN & ELEVATIONS		Office Tel: 01243 983792	
Project PROPOSED SINGLE STOREY REAR EXTENSION AT 3 BALMORAL CLOSE, BOGNOR, PO21 4PP		Date MARCH 2020		Email: admin@jb-architecturedesign.com	
Drawn JB		Scale 1:100 @ A3		Web: www.jb-architecturedesign.com	
Job Number PLS020		Drawing Number 02		Checked .	
				Revision A	

JB ARCHITECTURAL DESIGN