



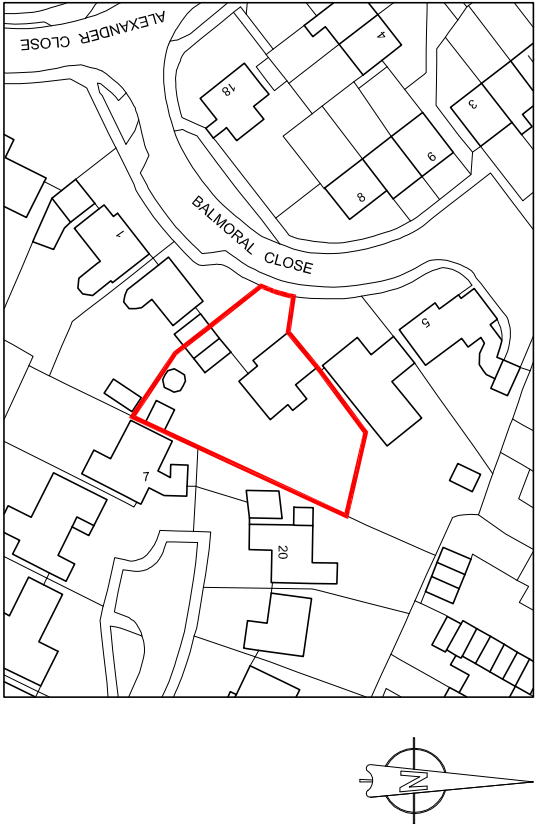


Location plan

scale 1:1250

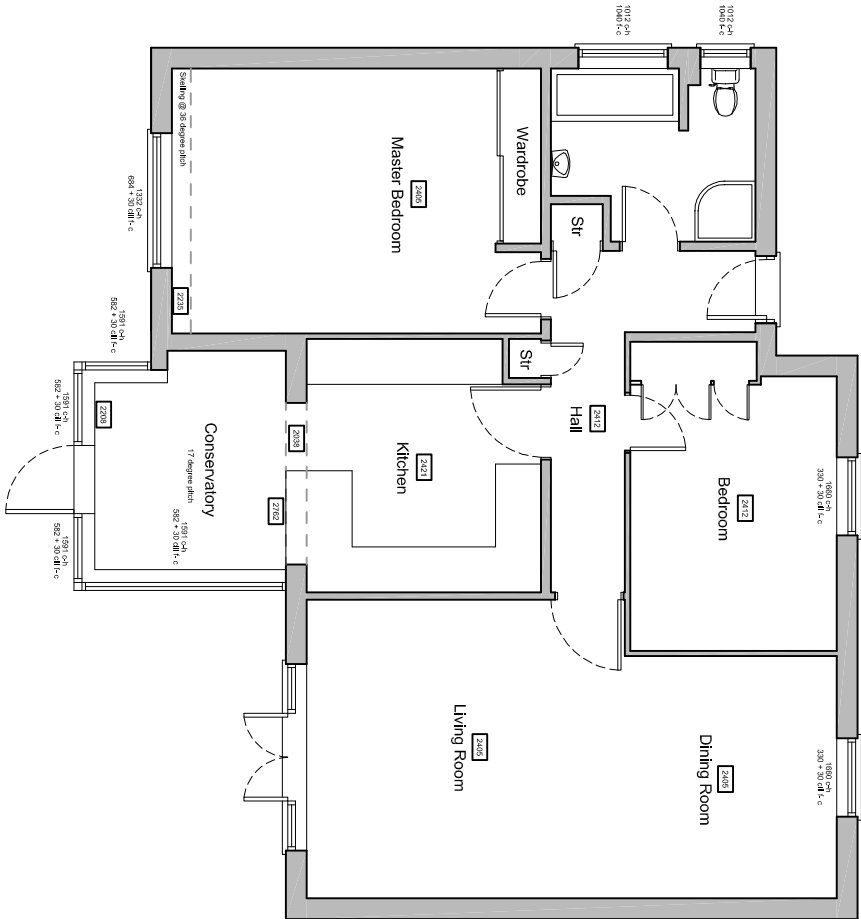


Ground floor plan


Existing floor plan & elevations scale 1:100

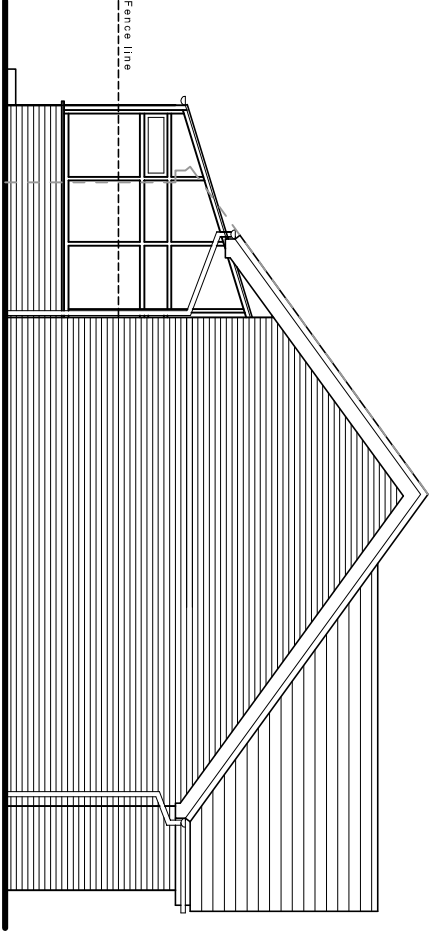

North (side) elevation

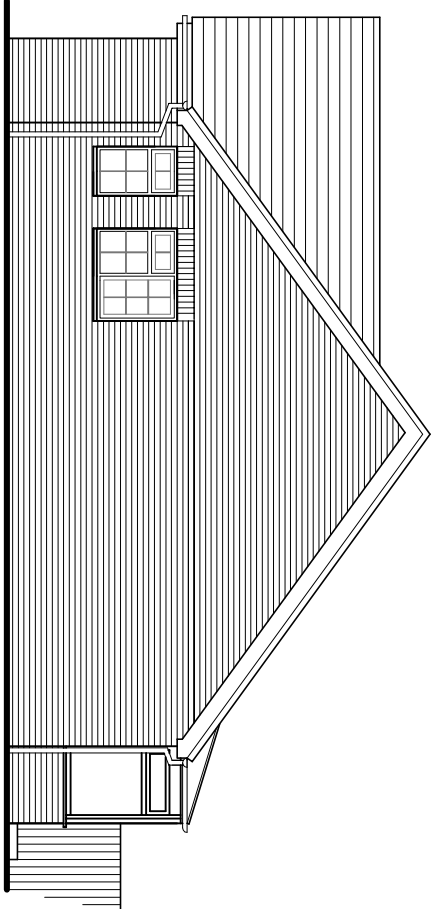


South (side) elevation

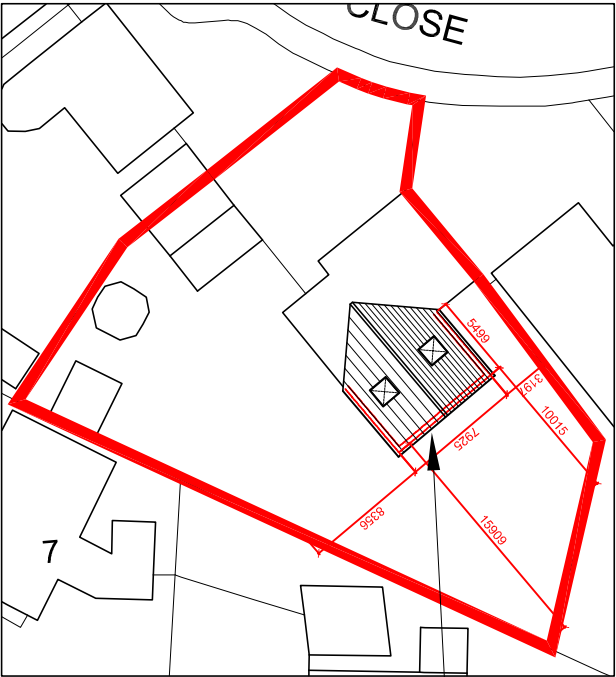


Proposed site plan

scale 1:500


Proposed
single
storey rear
extension

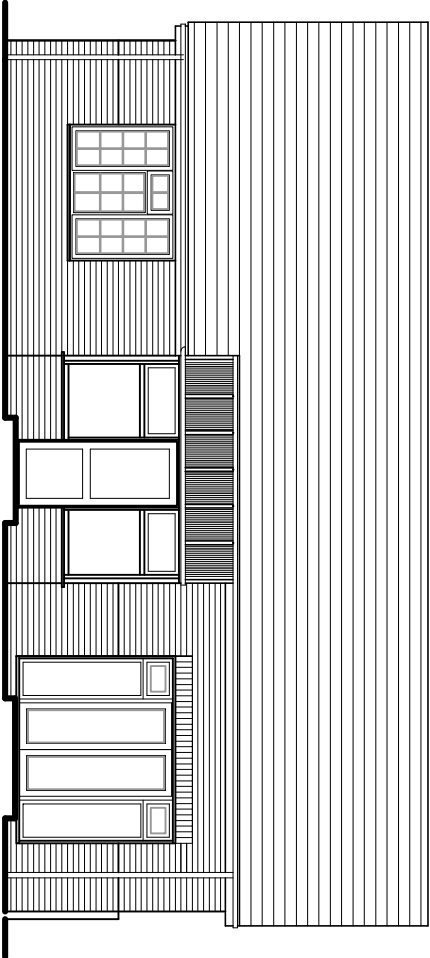

East (rear) elevation

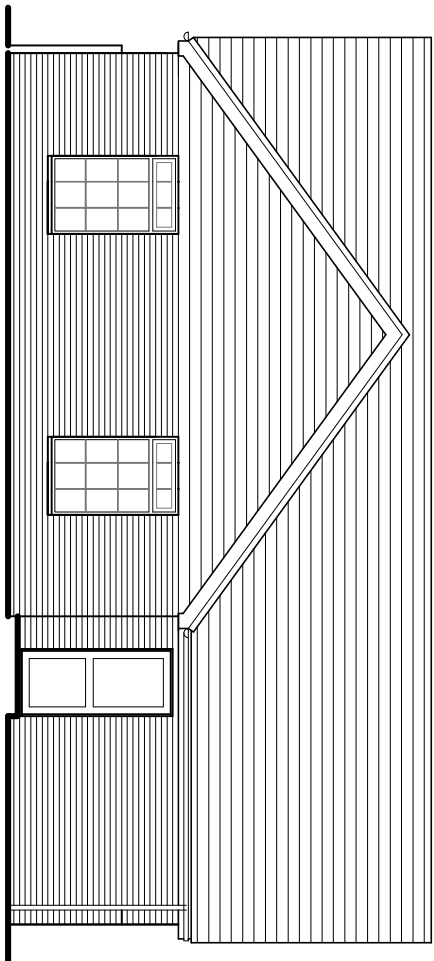

West (front) elevation
(unchanged in new proposal)

 For MR & MRS LEATHERDALE	Title EXISTING FLOOR PLAN & ELEVATIONS LOCATION PLAN & PROPOSED SITE PLAN	Office Tel: 01243 933732			
		Email: admin@jb-architecturedesign.com			
		Web: www.jb-architecturedesign.com			
Project PROPOSED SINGLE STOREY REAR EXTENSION AT 3 BALMORAL CLOSE, BOGNOR, PO21 4PP	Date March 2020	Drawn JB	Scale As shown @ A3	Checked -	
	Job Number PL30/20	Drawing Number -01	Revision B		