


0 10000 20000 30000 40000 50000
scale mm


Drainance Survey
UKMapCentre.com

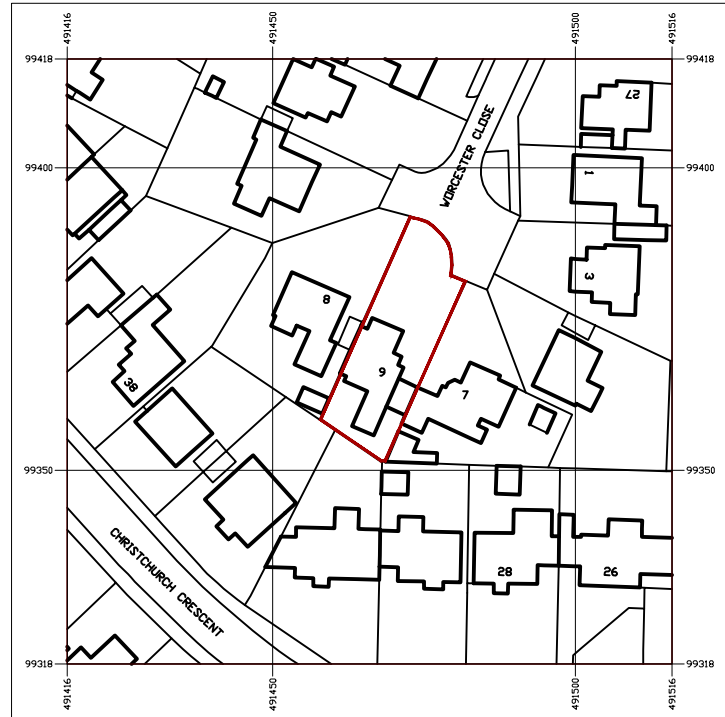

Serial Number: 331227
© Crown copyright and database right 2026
OS AC0000848283

LOCATION PLAN 1:1250

enlarged porch and new dining area
replacement garage
rebuilt smaller rear extension

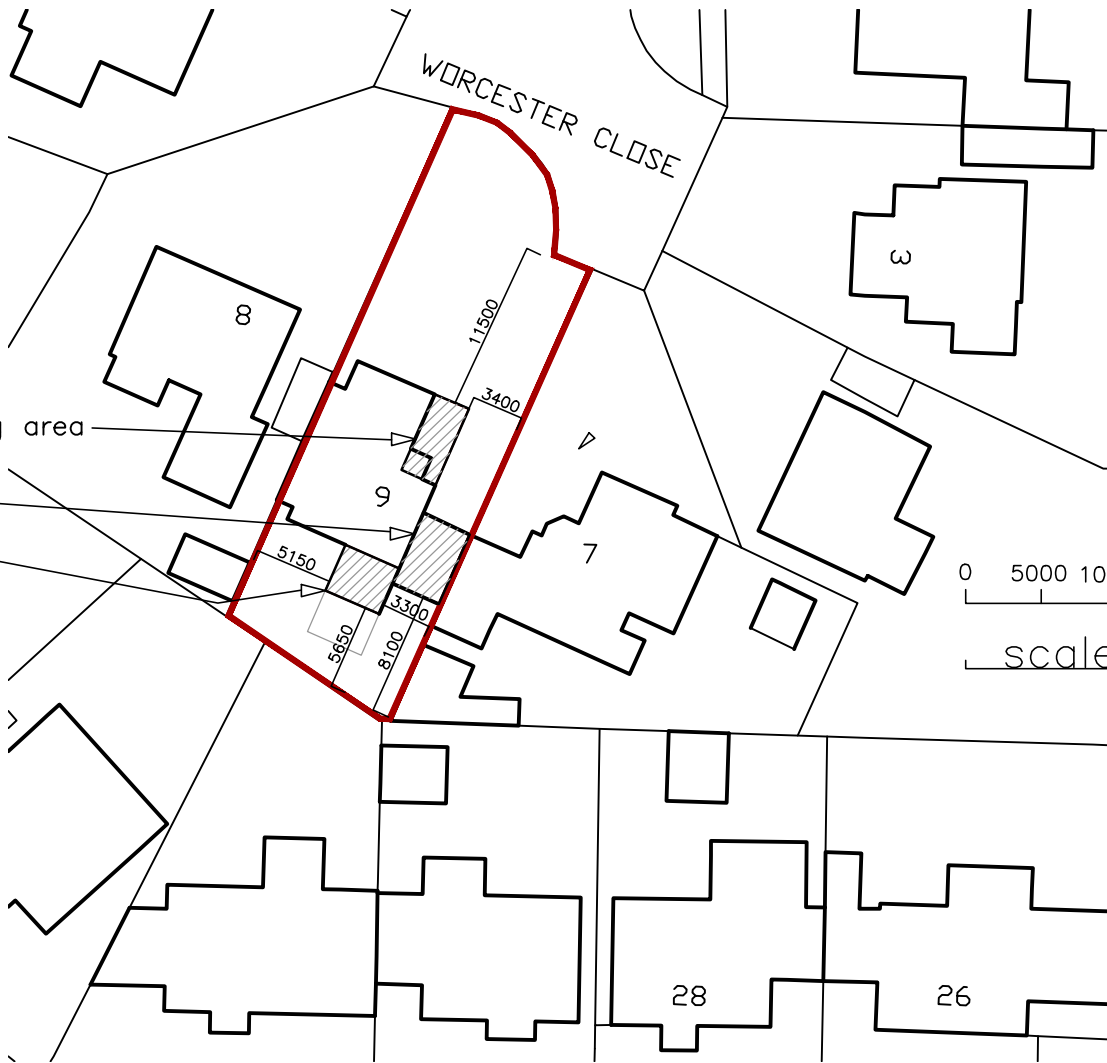

0 5000 10000 15000 20000
scale mm

BLOCK SITE PLAN 1:500

AMdesign

ARCHITECTURE DESIGN DEVELOPMENT
Leeza Aldis-Hobbs ARB RIBA SPAB

Mob: 07756 329400
e-mail: leeza@amdesignltd.co.uk

PROJECT
**9 WORCESTER CLOSE
WEST MEADS
WEST SUSSEX
PO21 5QZ**
PROJECT STAGE
PLANNING

DRAWING
**LOCATION PLAN
SITE BLOCK PLAN**
DRAWING No REVISION
468/01
SCALE 1:1250 1:500 DRAWN LA
DATE APRIL 2026 CHECKED

	paper size A3	
LETTER	REVISION	DATE
This scheme is subject to town planning and all other necessary consents. All dimesions and levels to be checked on site. This drawing is to be read in conjunction with other relevant drawings and documents. Report all discrepancies to the Architect before work commences. AM Design is the trading name of AM Design Ltd © AM Design Ltd. All rights reserved.		