

Revisions:




EXISTING NORTH-EAST ELEVATION
SC: 1:100




EXISTING SOUTH-EAST ELEVATION
SC: 1:100




EXISTING SOUTH-WEST ELEVATION
SC: 1:100

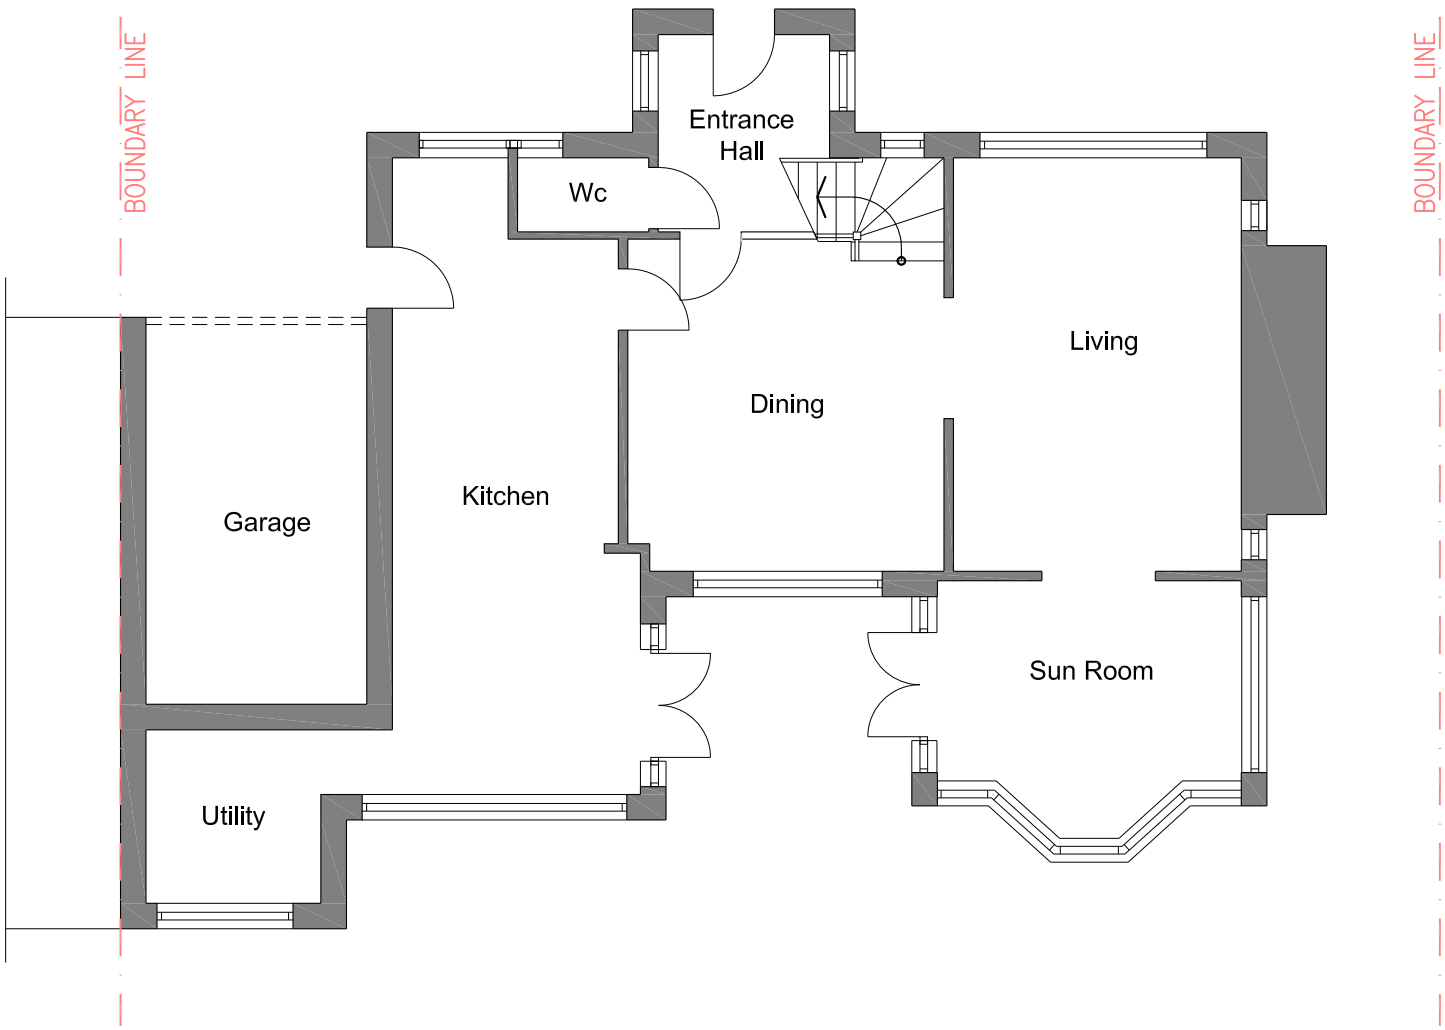


EXISTING GROUND FLOOR PLAN
SC: 1:100

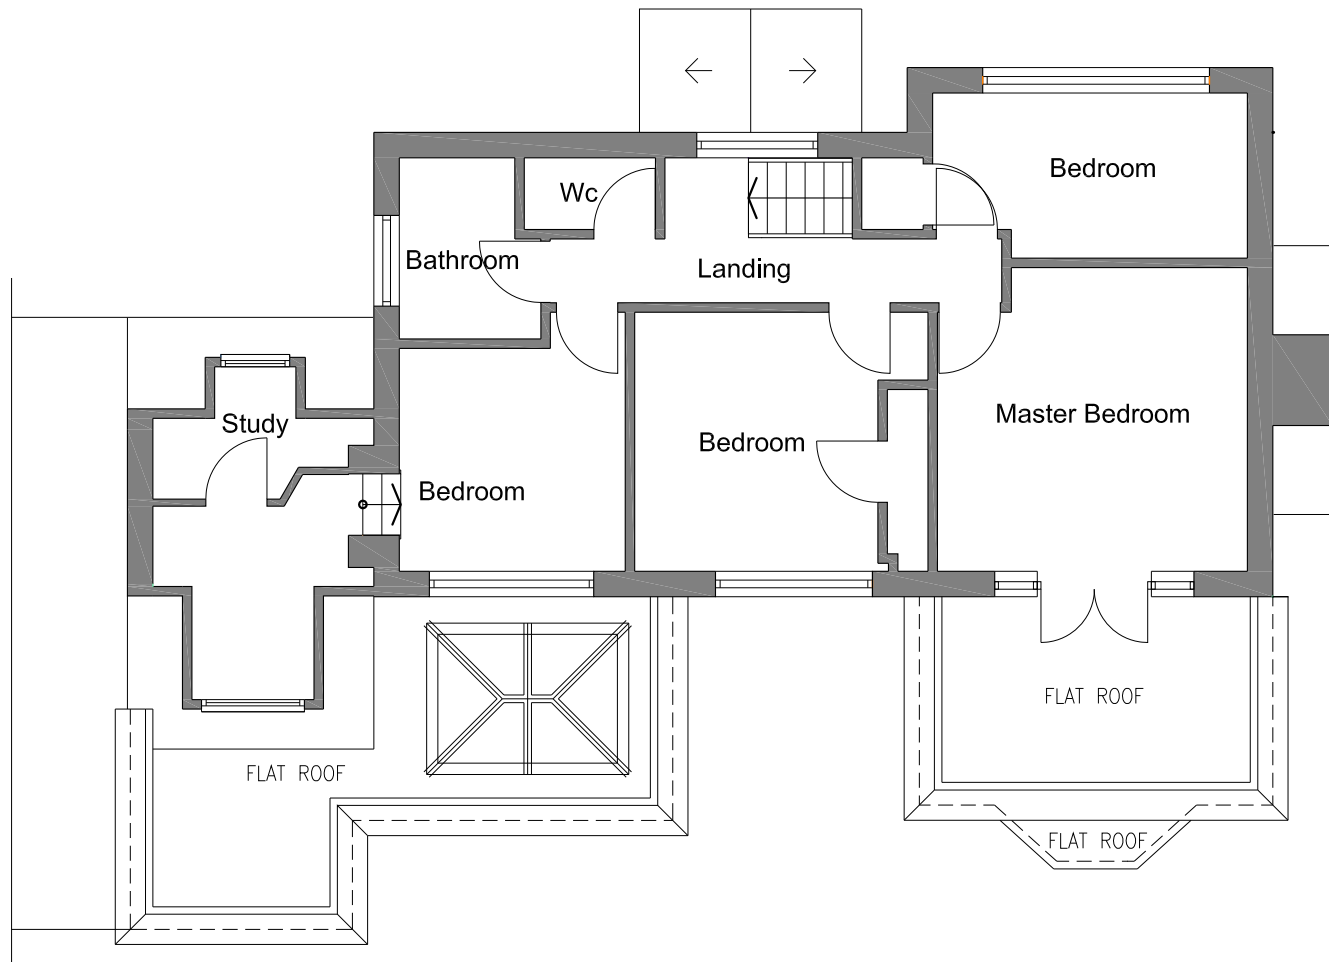

EXISTING FIRST FLOOR PLAN
SC: 1:100

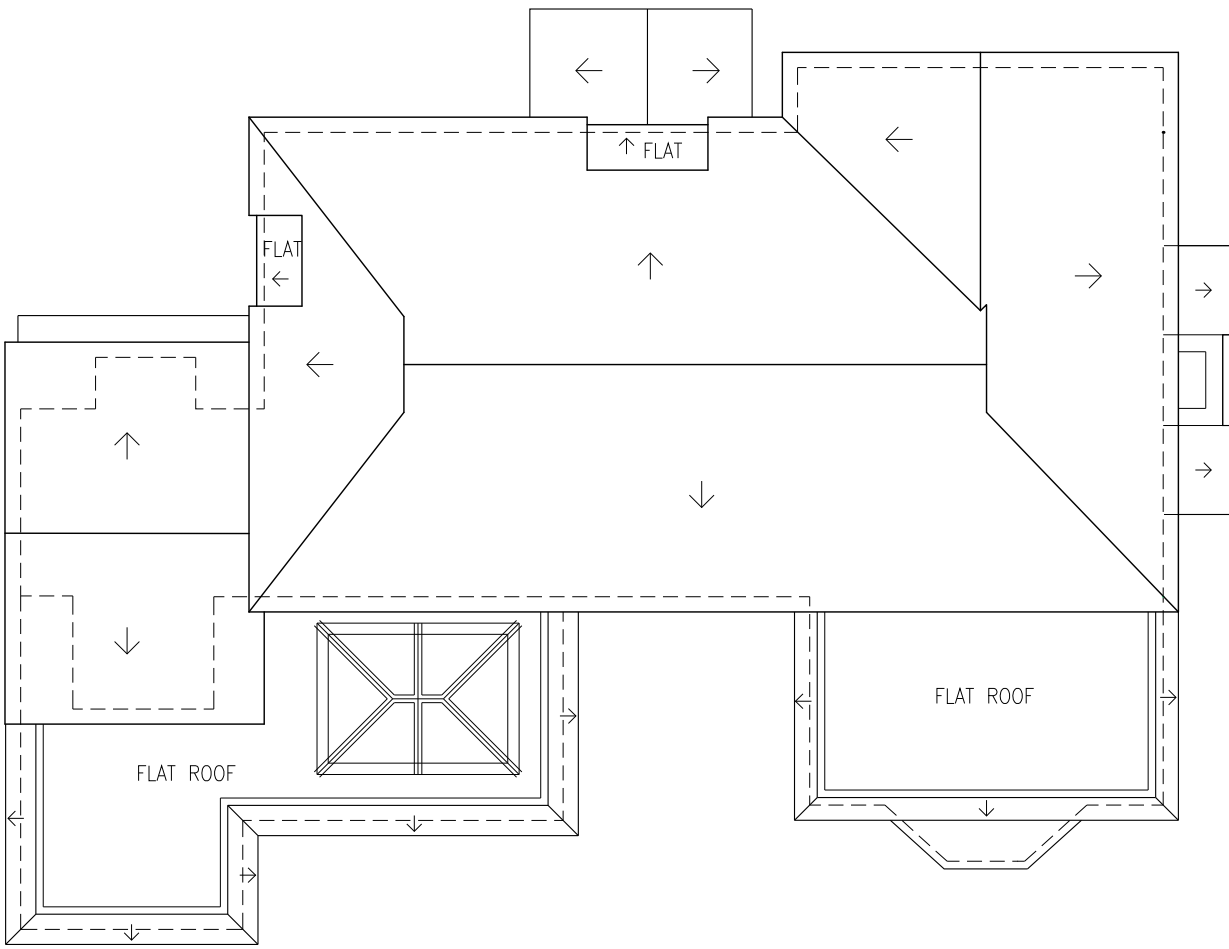

EXISTING ROOF PLAN
SC: 1:100

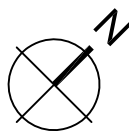

jjr designs
Suite 6a
Church House,
94 Felpham Road
Felpham
West Sussex,
PO22 7PG
TEL: 01243 822081

Architectural Services
Planning
Building Regs
On Site Supervision
Landscape Design

e-mail: info@jjrdesigns.com

Client:
L. KELLY

Project:
122 MANOR WAY, ALDWICK
WEST SUSSEX
PO21 4HN

Drawing Title:
EXISTING PLANS AND ELEVATIONS

Issue status:
Outline proposals ☐ Production information ☐ Scheme design ☐
Tender drawing ☐ Detail design ☐ Contract drawing ☐

Scale: 1:100 @A1	Drawn: I. Bruma	Checked: R. Stefanski	Date: 23.03.2022
Job No: 1548	Drawing No: PL 103	Revision:	

1:100
2m 0 2m 4m