




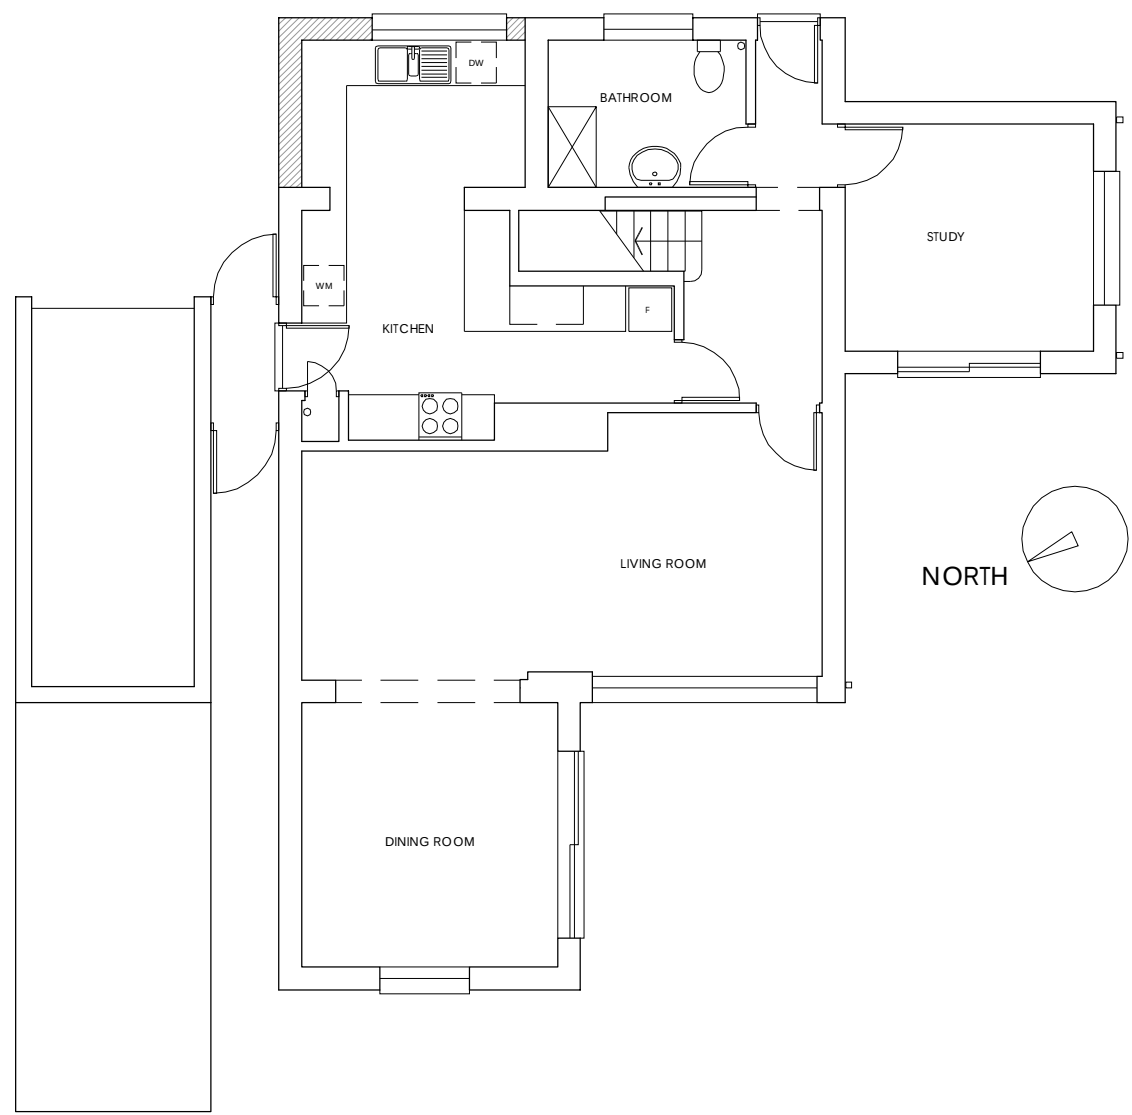

GROUND FLOOR PLAN PROPOSED 1:100

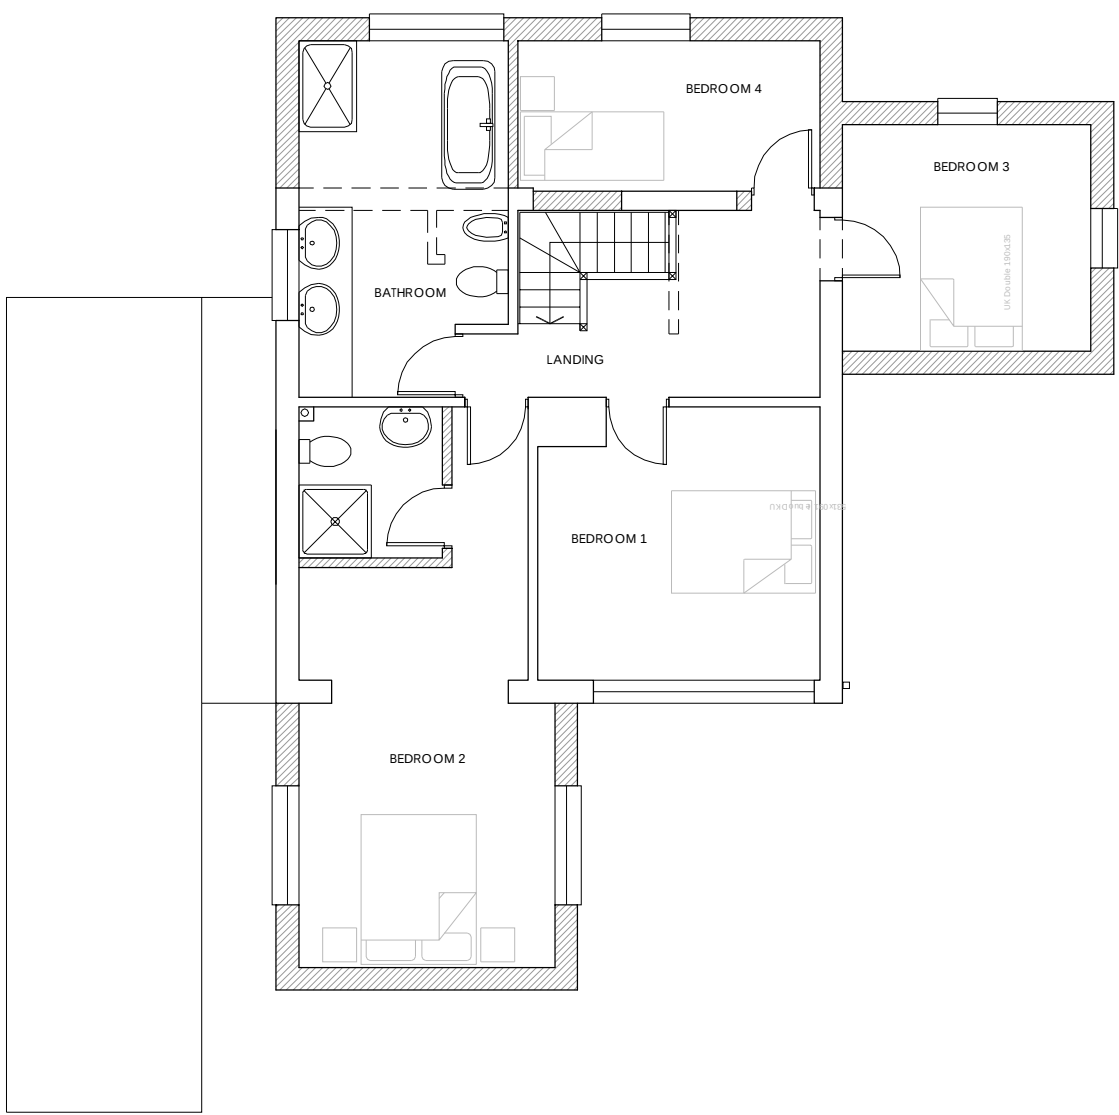

FIRST FLOOR PLAN PROPOSED 1:100

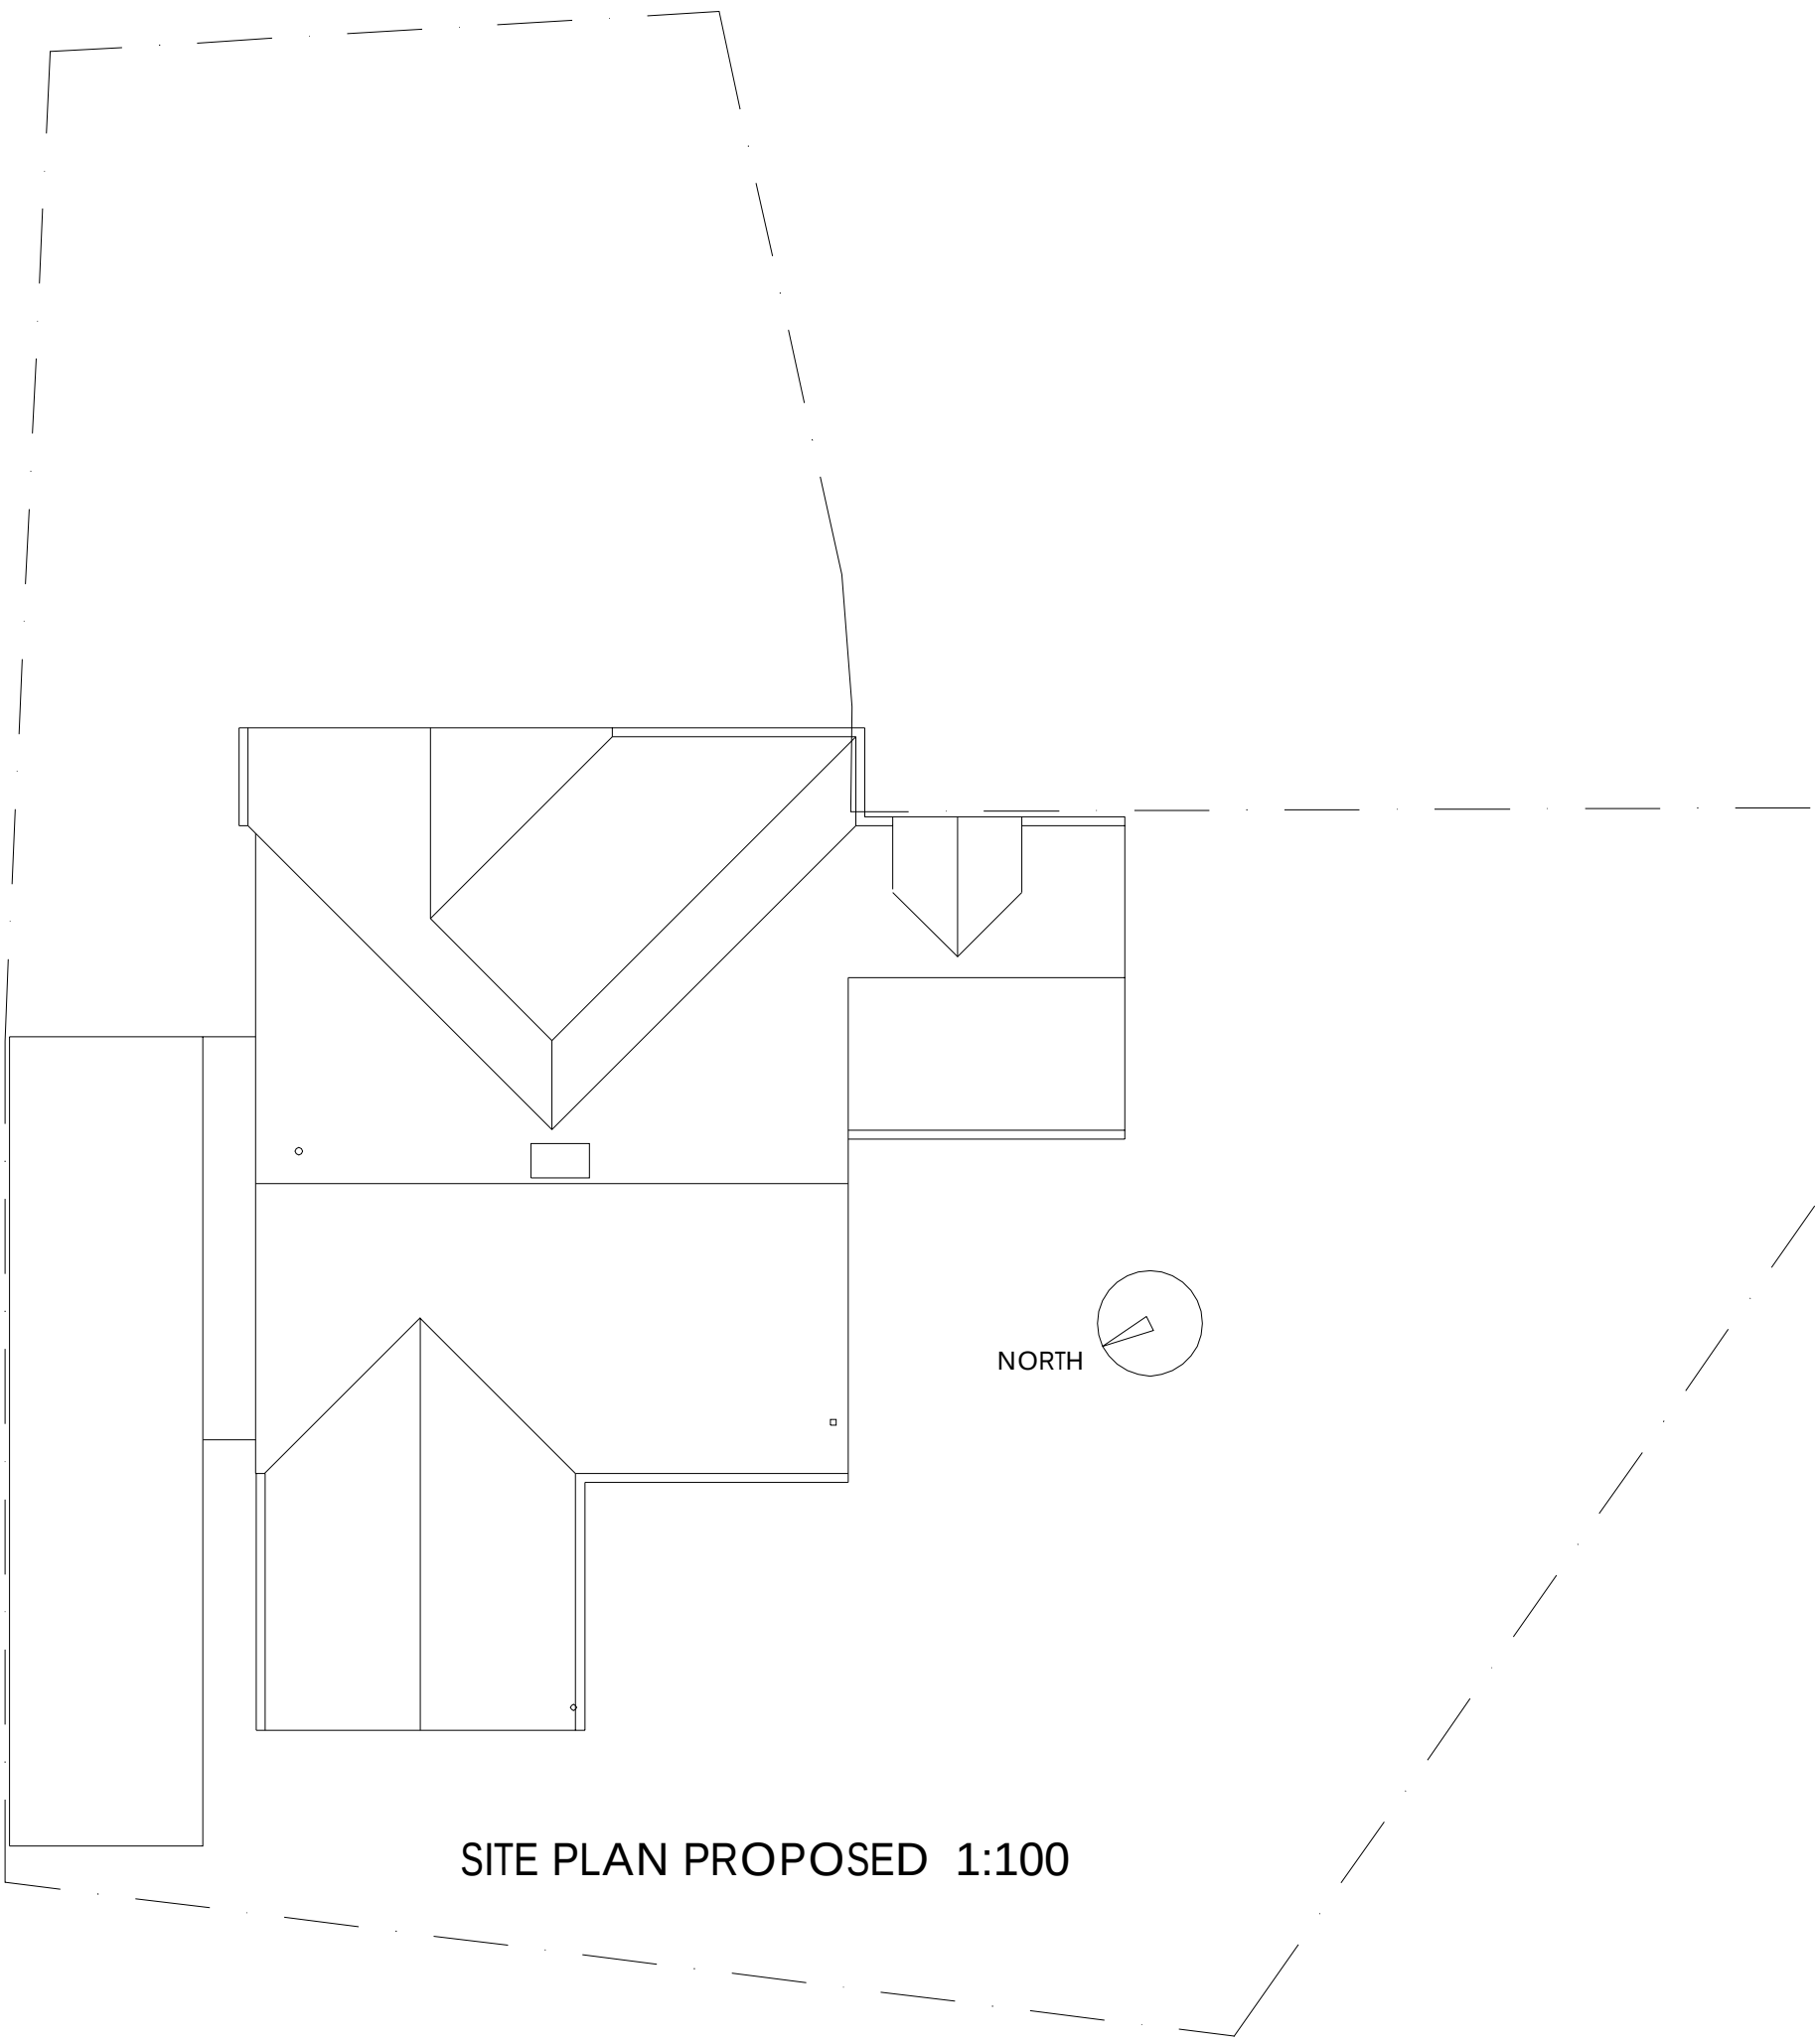

SITE PLAN PROPOSED 1:100

0 1 2 3 4 5
METRES

SCALE 1:100



EAST ELEVATION PROPOSED 1:100




WEST ELEVATION PROPOSED 1:100




SOUTH ELEVATION PROPOSED 1:100



NORTH ELEVATION PROPOSED 1:100

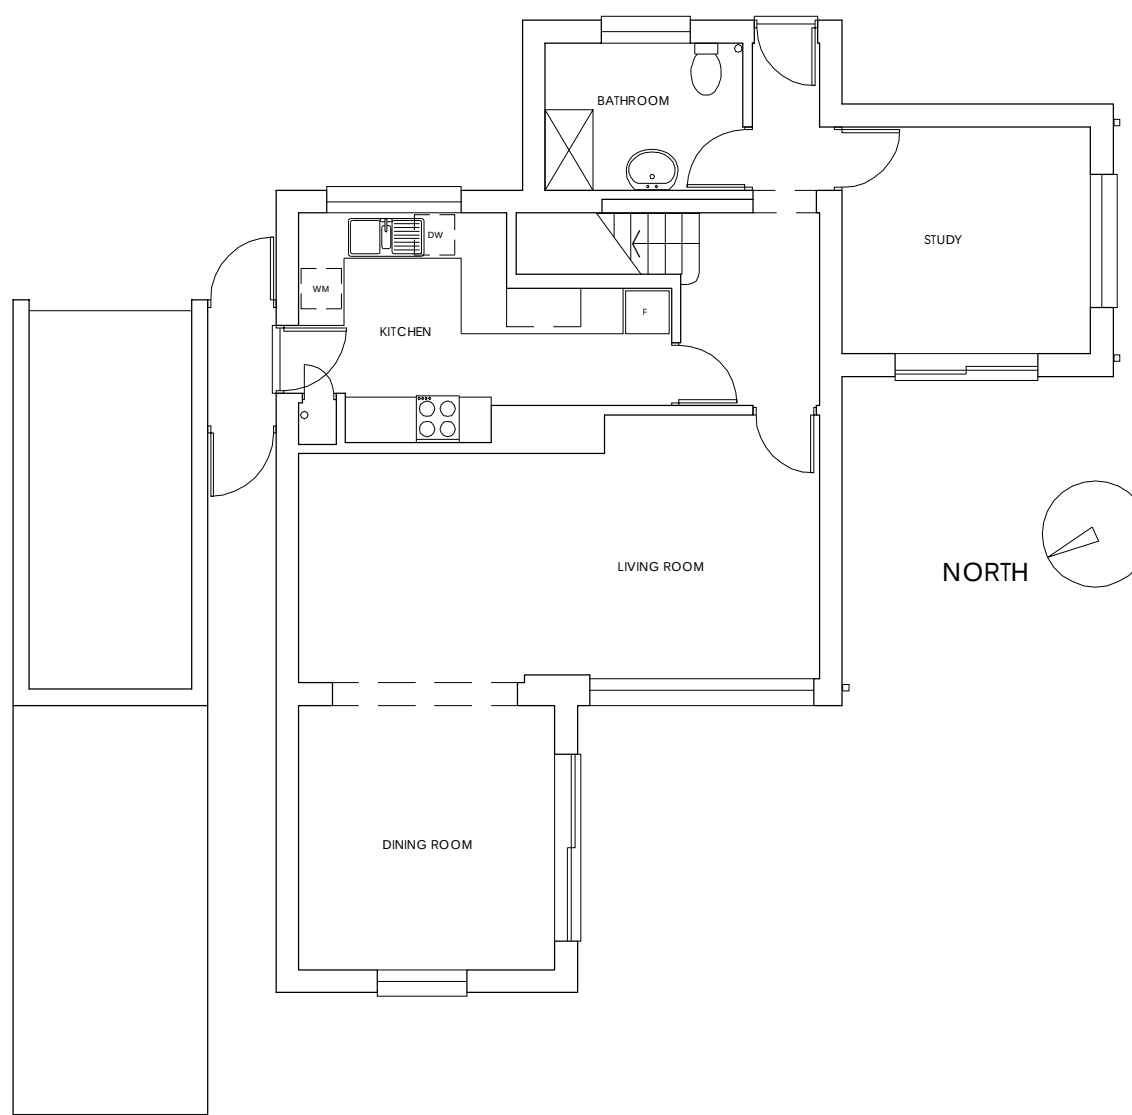


GROUND FLOOR PLAN EXISTING 1:100

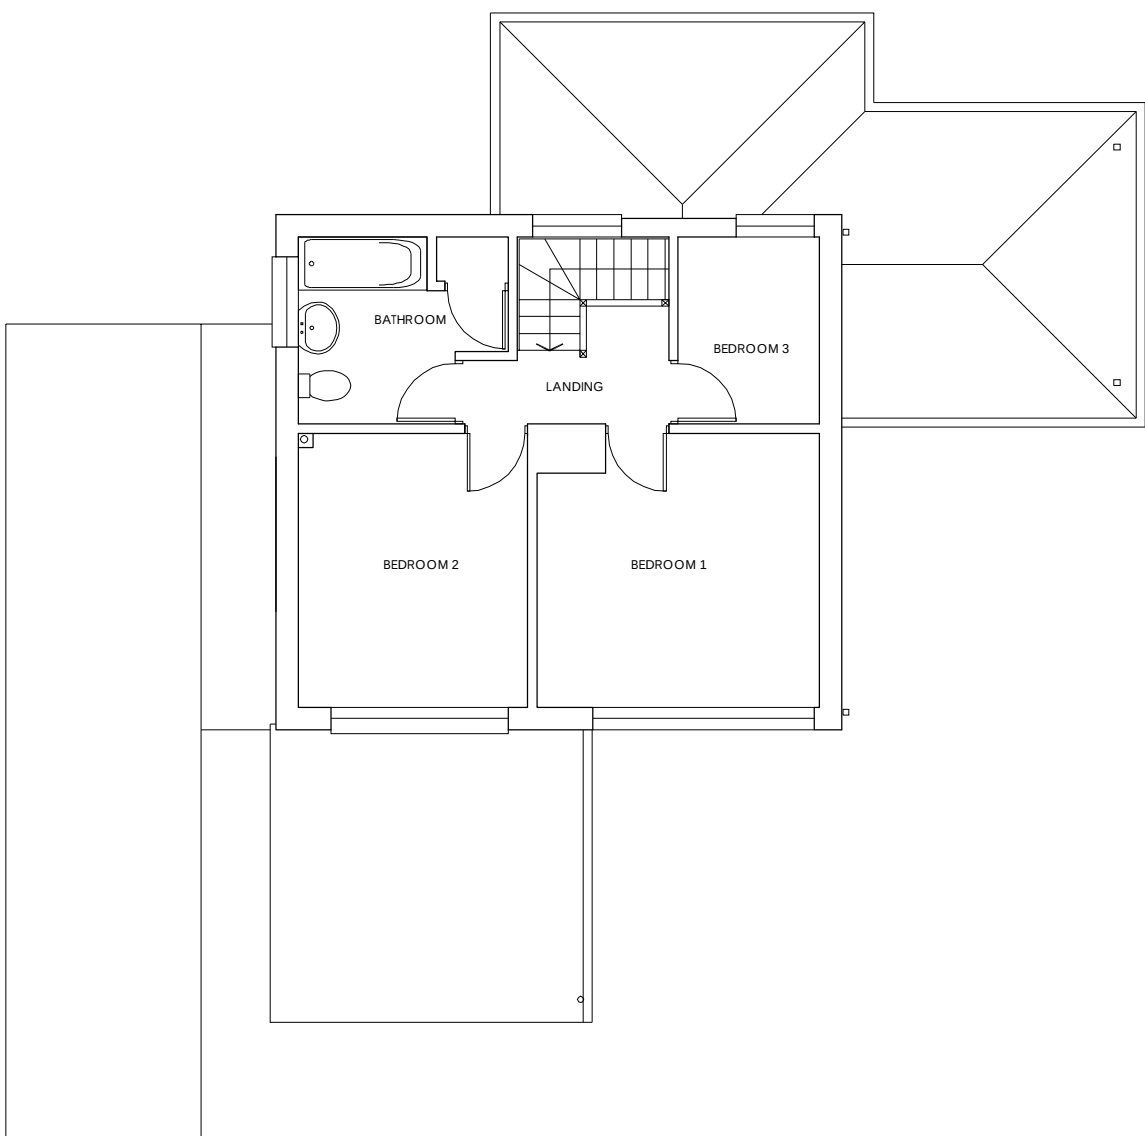


FIRST FLOOR PLAN EXISTING 1:100



EAST ELEVATION EXISTING 1:100

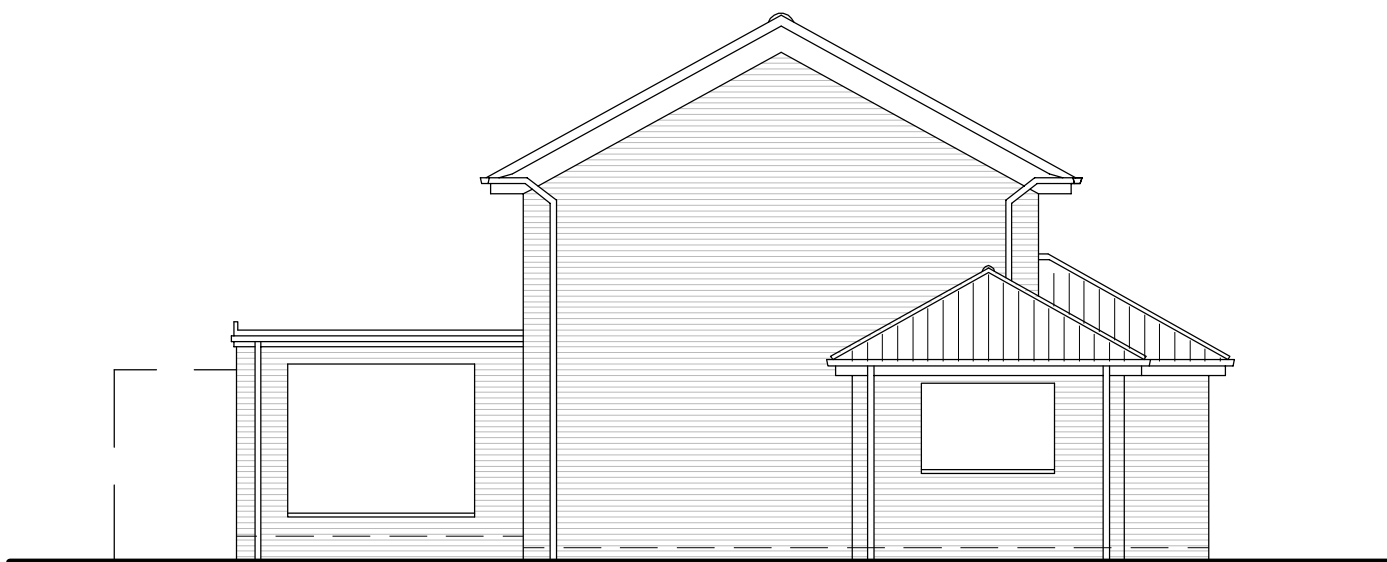


SOUTH ELEVATION EXISTING 1:100

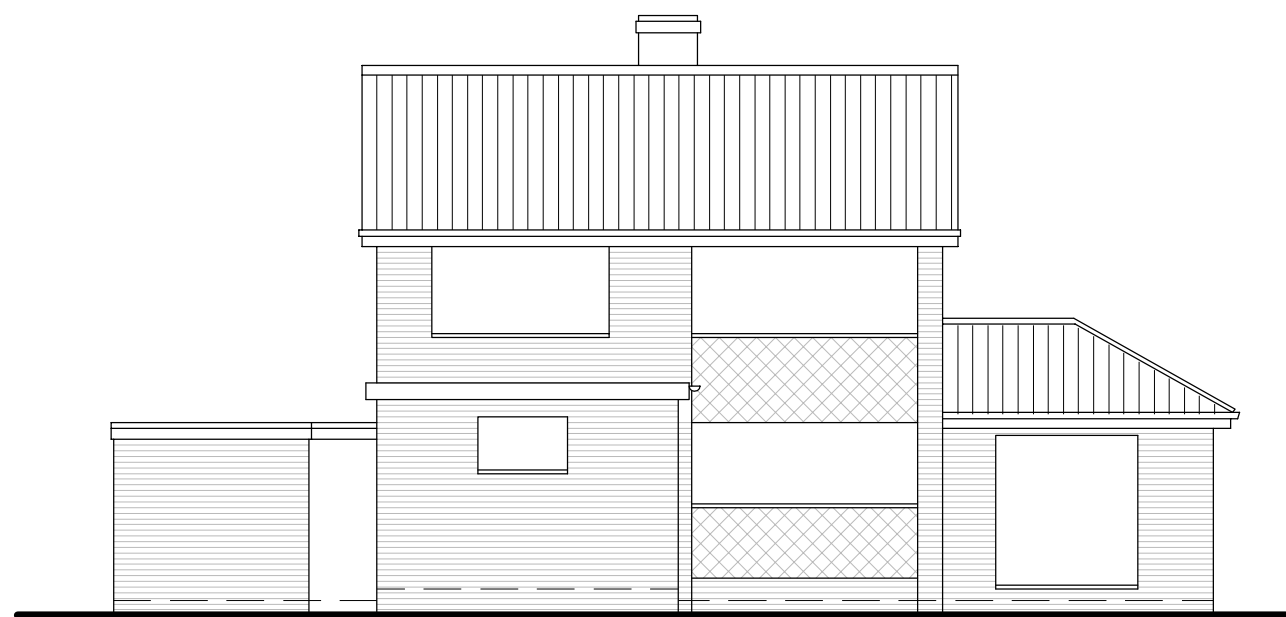

WEST ELEVATION EXISTING 1:100



NORTH ELEVATION EXISTING 1:100

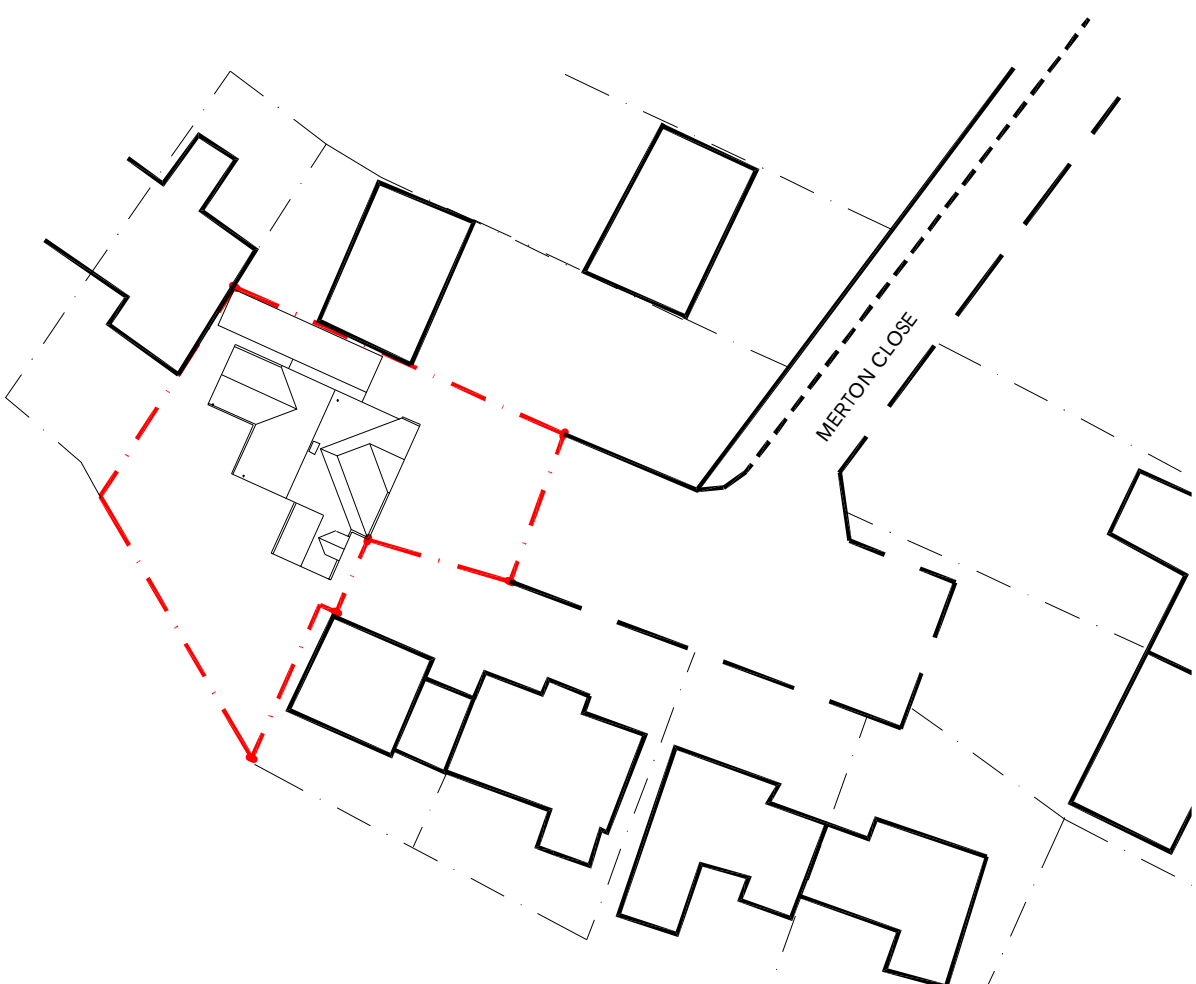

BLOCK PLAN PROPOSED 1:500

REVISIONS
A: 21.2.18 Plan amended at first floor
B: 9.3.18 Design revised to client's sketches
C: 25.3.18 Cladding added to elevations

DEREK EAGLEN ARCHITECTS

4 GROVE ROAD, CHICHESTER, WEST SUSSEX PO19 8AR 01243 536142

mail@architectsusa.co.uk

MR & MRS TRIBE

8 Merton Close
Westergate
West Sussex
PO21 5SQ

PLANNING PROPOSALS
EXTENSIONS TO
BEDROOMS AND KITCHEN

16 Feb 2018
1:100

192-01C

Read in conjunction with other consultant's drawings. Prior to commencing the works, the contractor shall check all dimensions and report any discrepancies to the architect.

© Copyright of Derek Eaglen Architects