


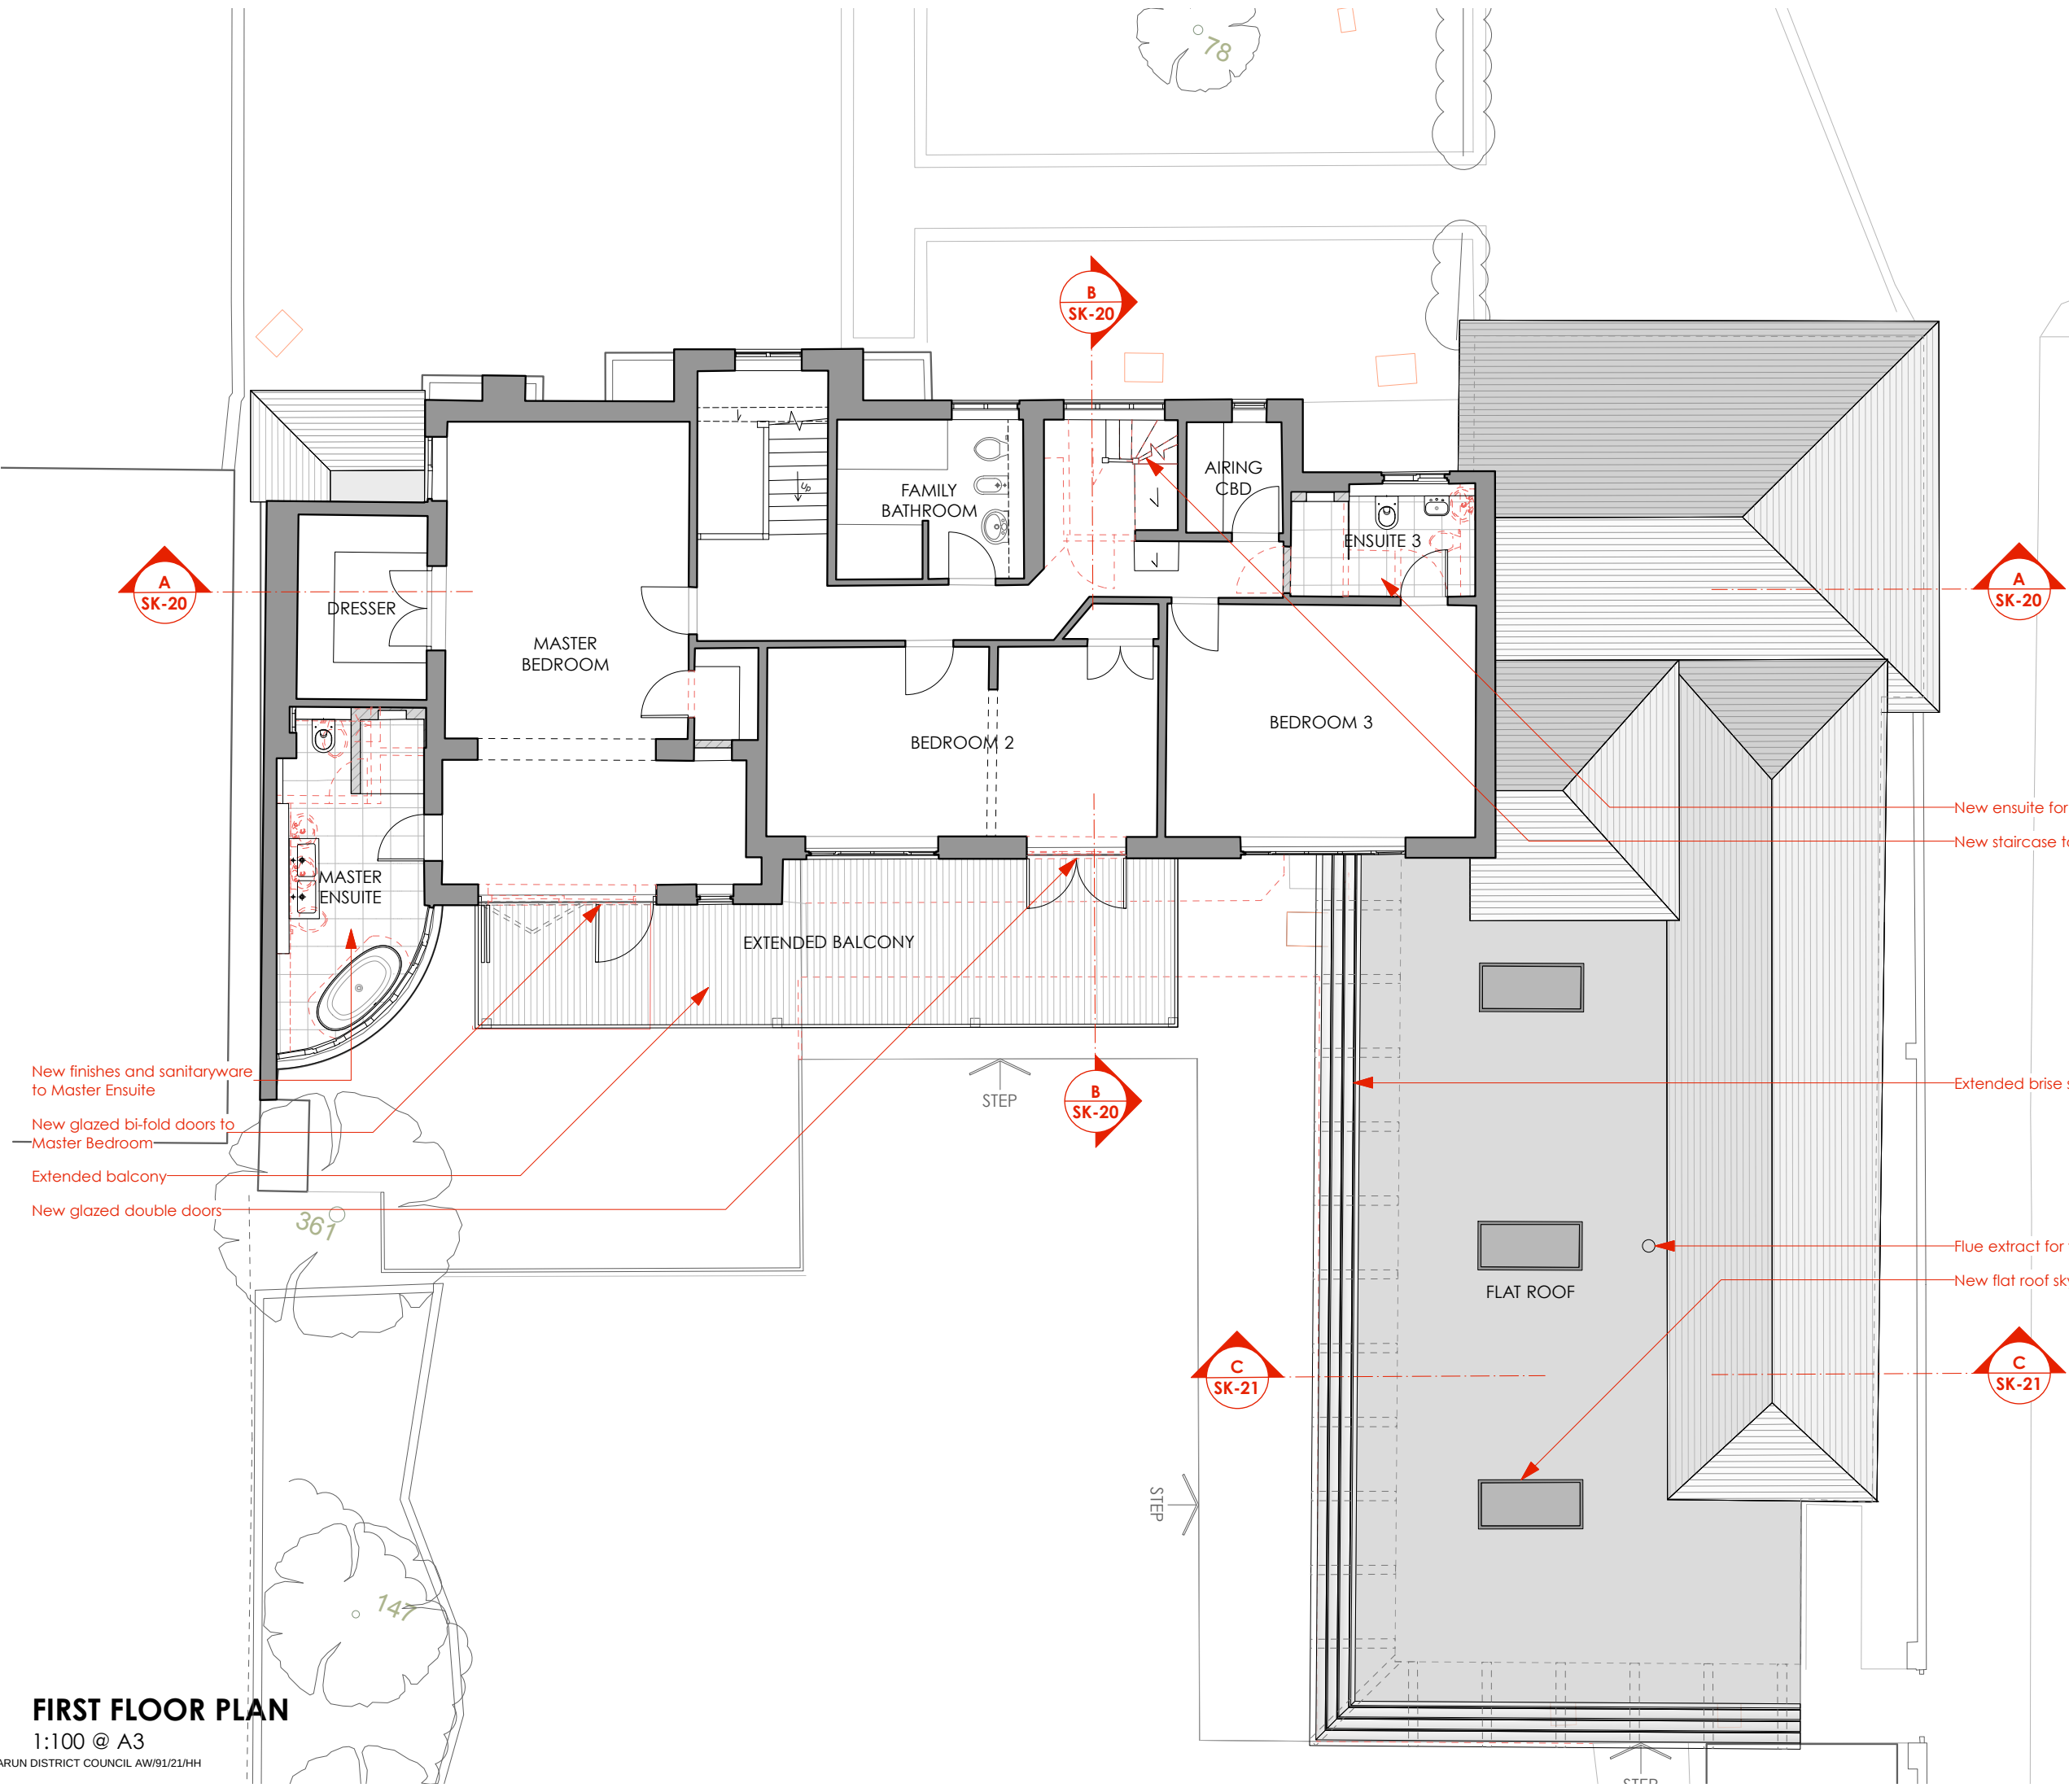


FIRST FLOOR PLAN
1:100 @ A3
ARUN DISTRICT COUNCIL AW/91/21/HH

- New finishes and sanitaryware to Master Ensuite
- New glazed bi-fold doors to Master Bedroom
- Extended balcony
- New glazed double doors

- New ensuite for Bedroom 3
- New staircase to loft

Extended brise soleil

- Flue extract for fireplace
- New flat roof skylight

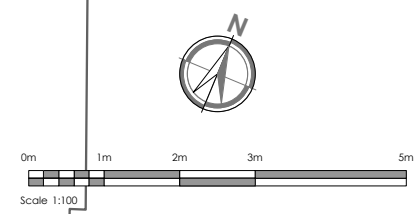

PLANNING

NOTE: All drawings copyright Crane & Associates.			
REV.	DATE	INIT.	REVISION
CRANE&ASSOCIATES			
architecture • interiors • graphics			
1 Dawes Court High Street Esher Surrey KT10 9QD			
Tel: 01372 470524 Fax: 01372 470525			
email admin@craneassociates.com			
website www.craneassociates.com			
JOB			
2 The Byeway, Aldwick Estate Bay			
DRAWING			
Proposed First Floor Plan			
DATE	SCALE	DRAWN	
JAN 2021	1:100 @ A3	PR	
DRAWING NO		REVISION	
2007.6-SK-12		*	