


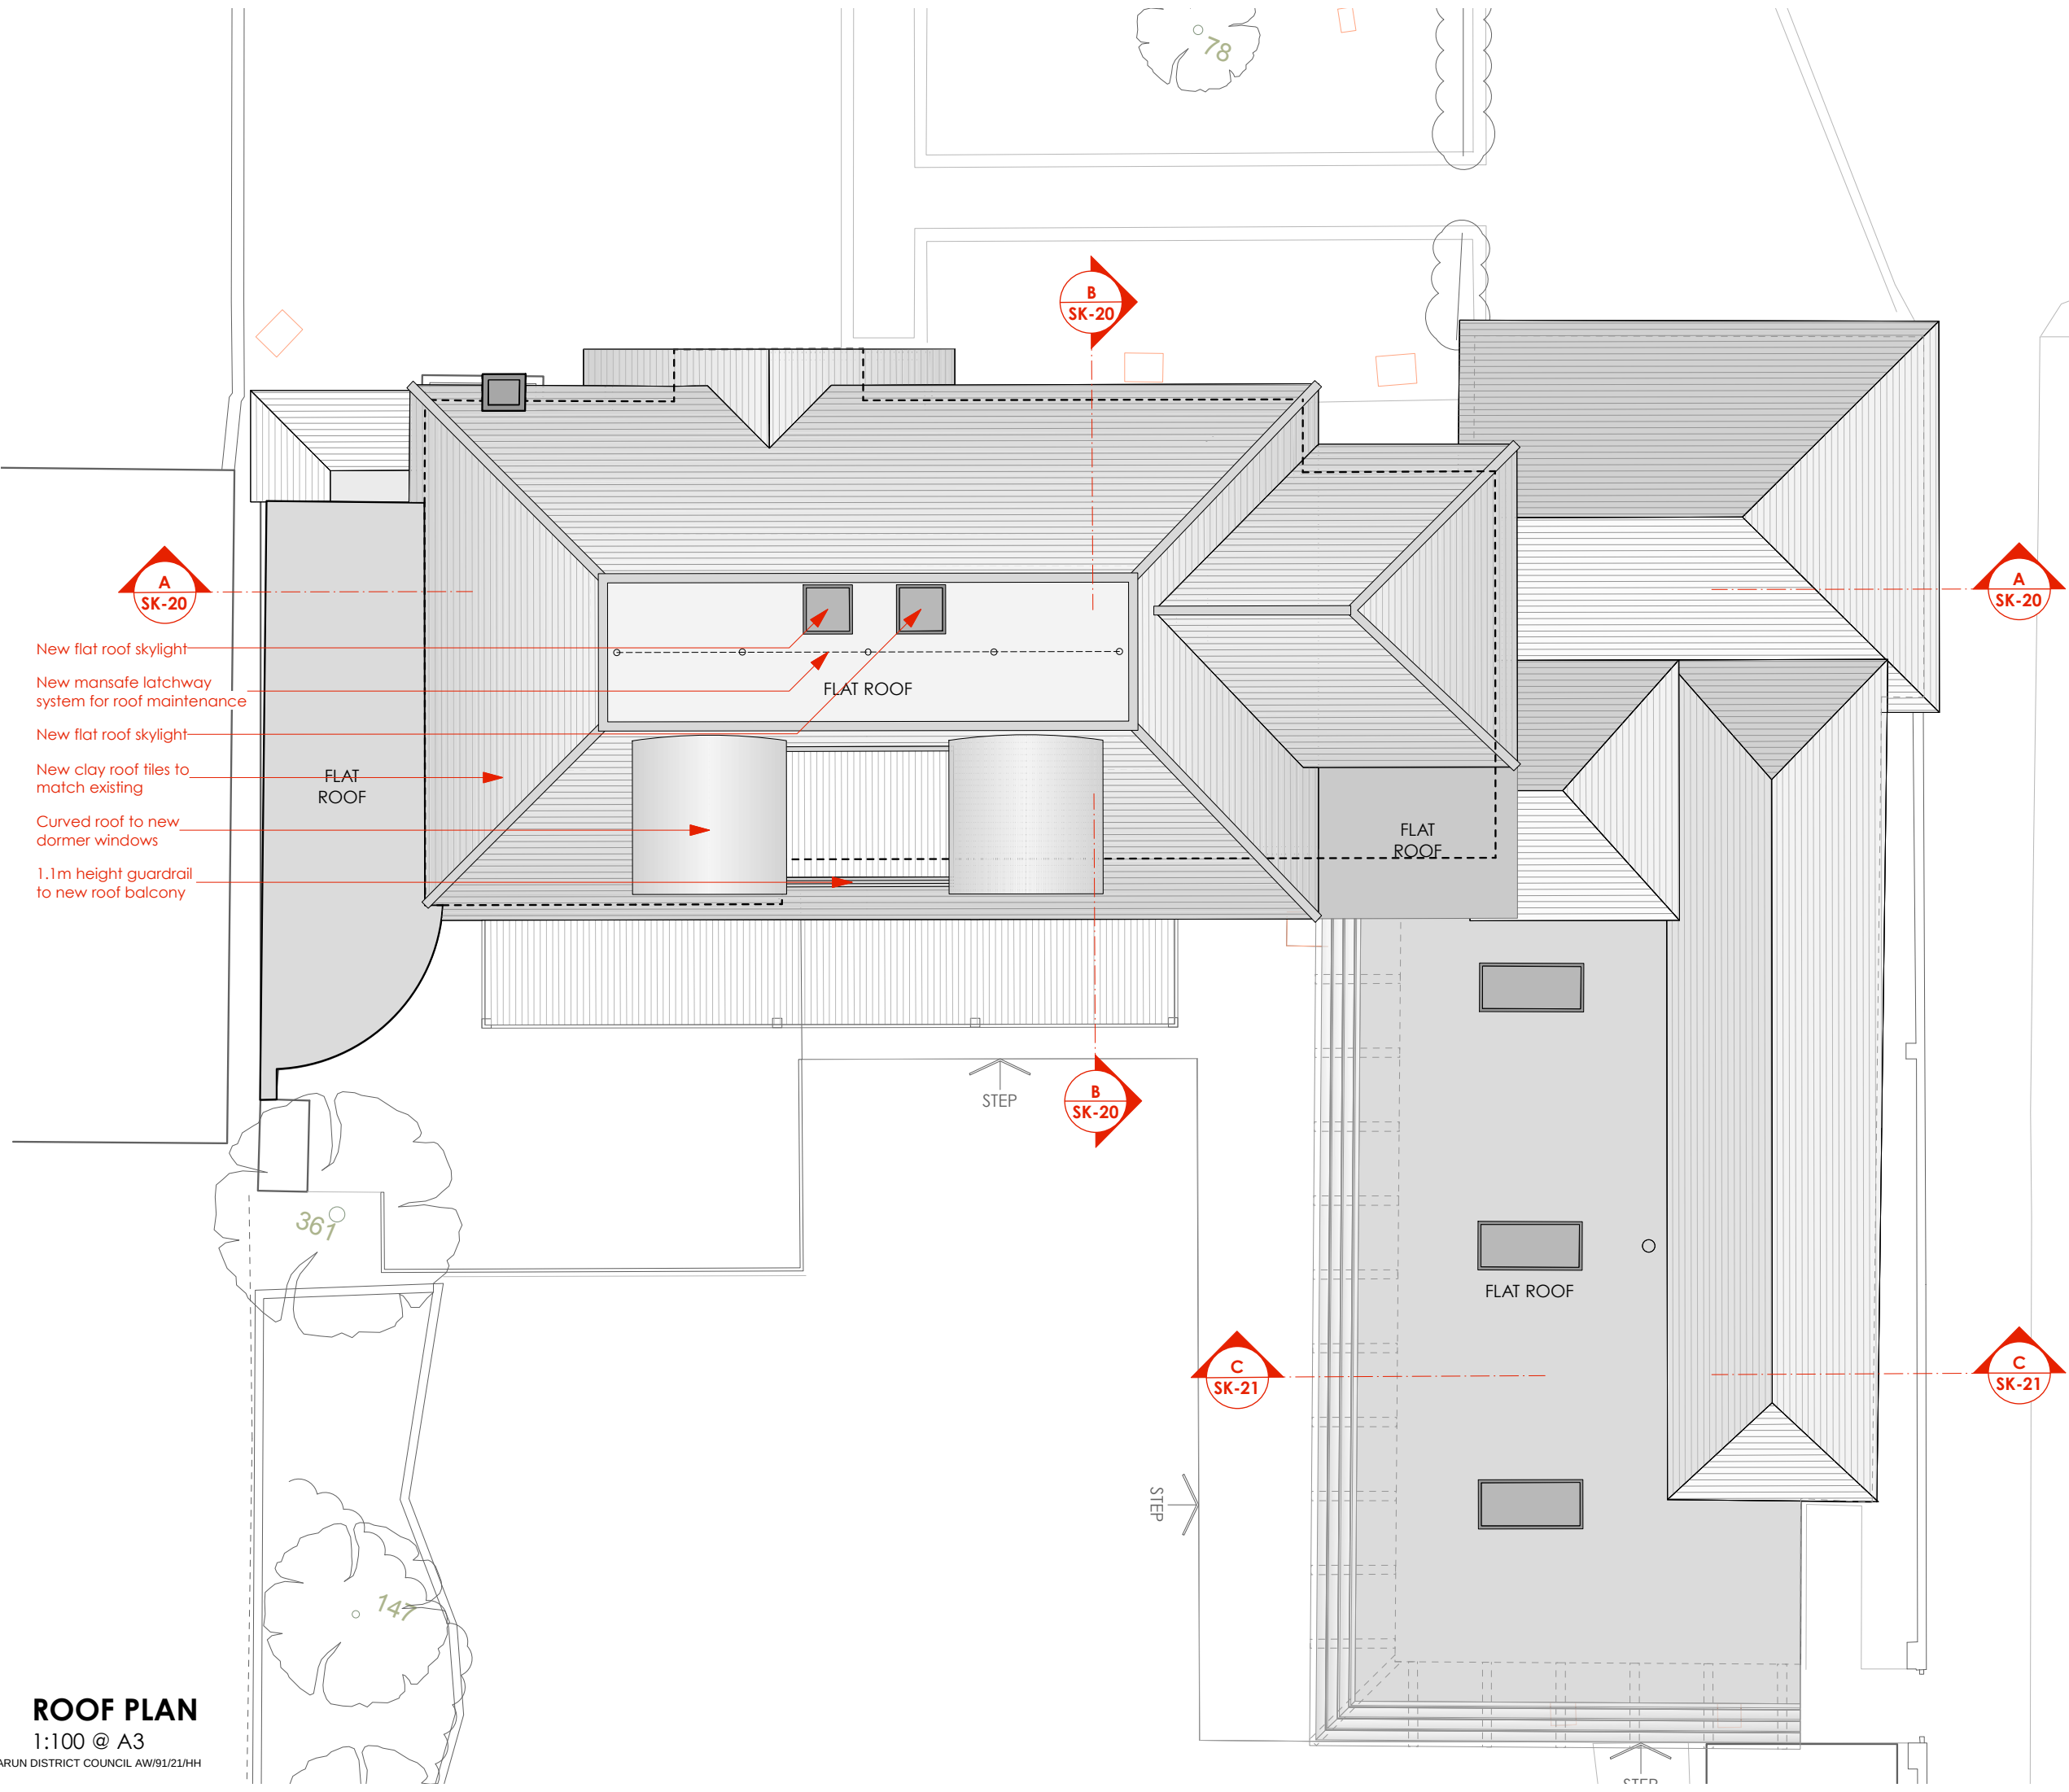

ROOF PLAN
1:100 @ A3
ARUN DISTRICT COUNCIL AW/91/21/HH

0m 1m 2m 3m 5m
Scale 1:100

PLANNING

NOTE: All drawings copyright Crane & Associates.
REV. DATE INIT. REVISION

CRANE&ASSOCIATES
architecture • interiors • graphics
1 Dawes Court High Street Esher Surrey KT10 9QD
Tel: 01372 470524 Fax: 01372 470525
email admin@craneassociates.com
website www.craneassociates.com

JOB
2 The Byeway,
Aldwick Estate Bay

DRAWING
Proposed Roof Plan

DATE	SCALE	DRAWN
JAN 2021	1:100 @ A3	PR

DRAWING NO	REVISION
2007.6-SK-14	*