



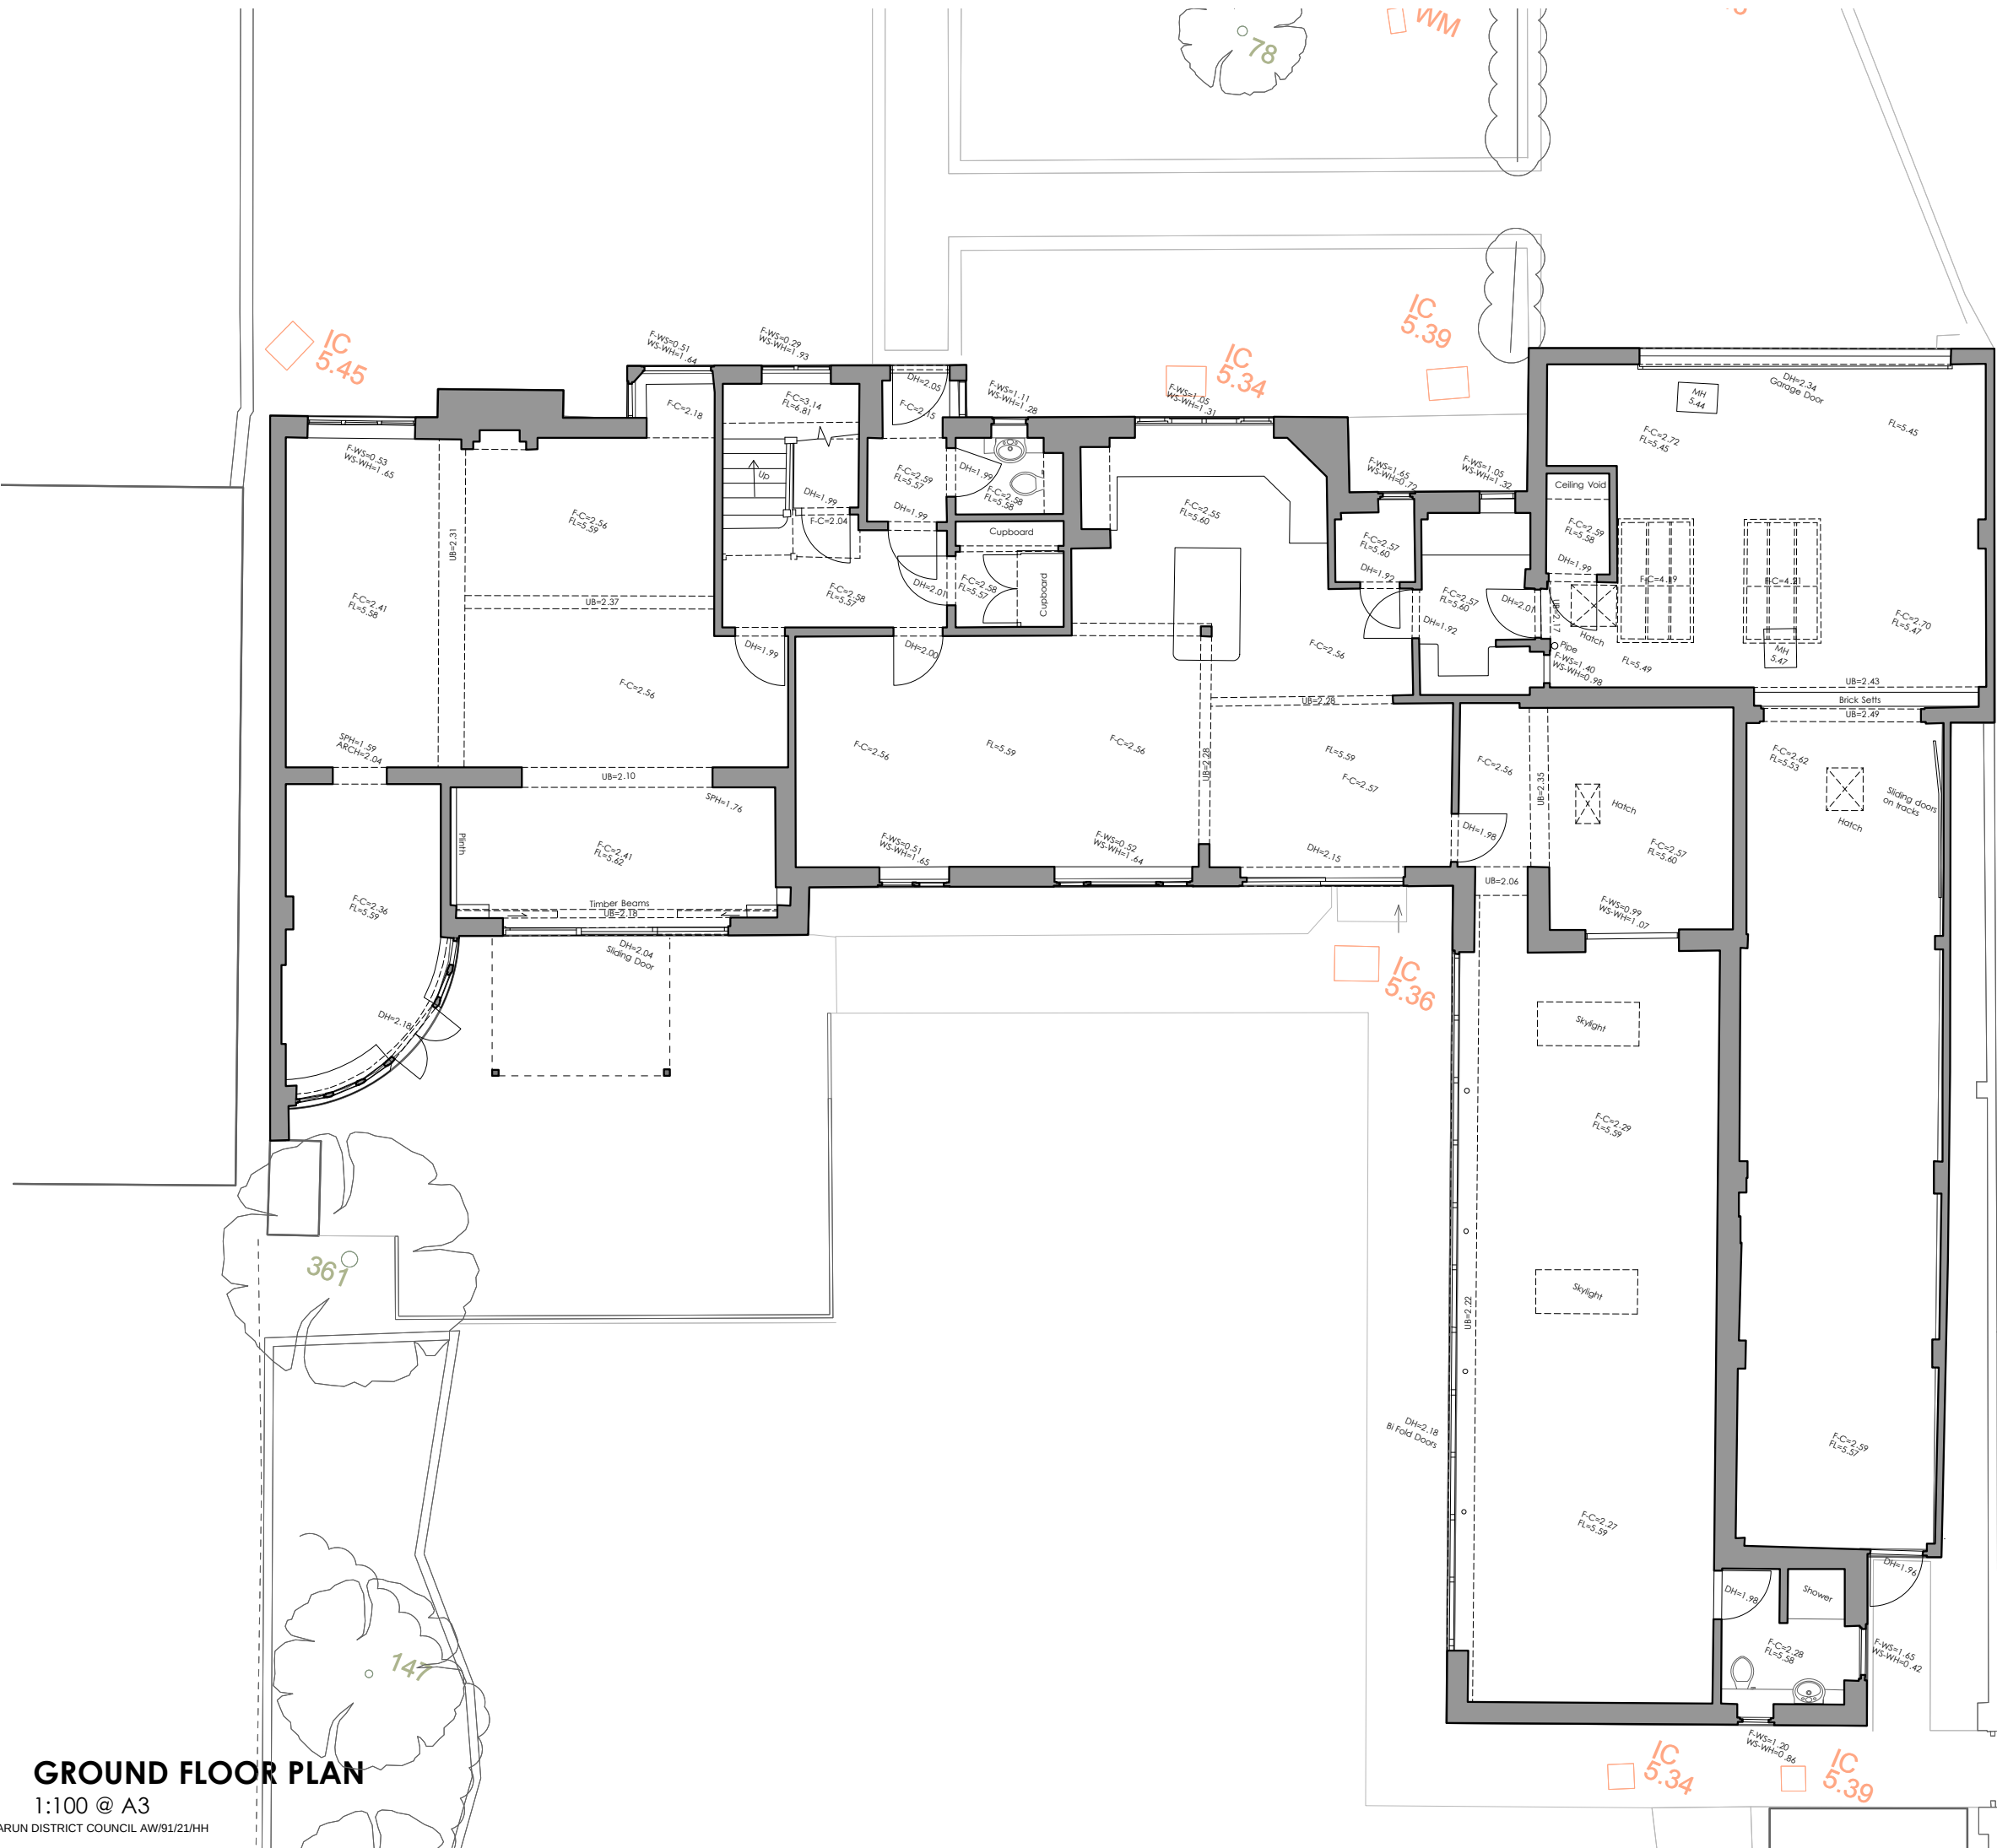

GROUND FLOOR PLAN
1:100 @ A3
ARUN DISTRICT COUNCIL AW/91/21/HH

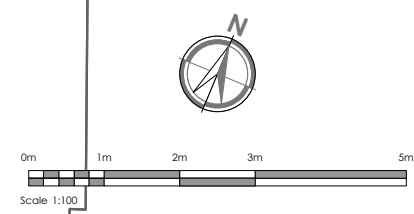

EXISTING

NOTE: All drawings copyright Crane & Associates.			
REV.	DATE	INIT.	REVISION
CRANE&ASSOCIATES			
architecture • interiors • graphics 1 Dawes Court High Street Esher Surrey KT10 9QD Tel: 01372 470524 Fax: 01372 470525 email admin@craneassociates.com website www.craneassociates.com			
JOB			
2 The Byeway, Aldwick Bay Estate			
DRAWING			
Existing Ground Floor Plan			
DATE	SCALE	DRAWN	
JAN 2021	1:100 @ A3	PR	
DRAWING NO		REVISION	
2007.6-EX-01		*	