



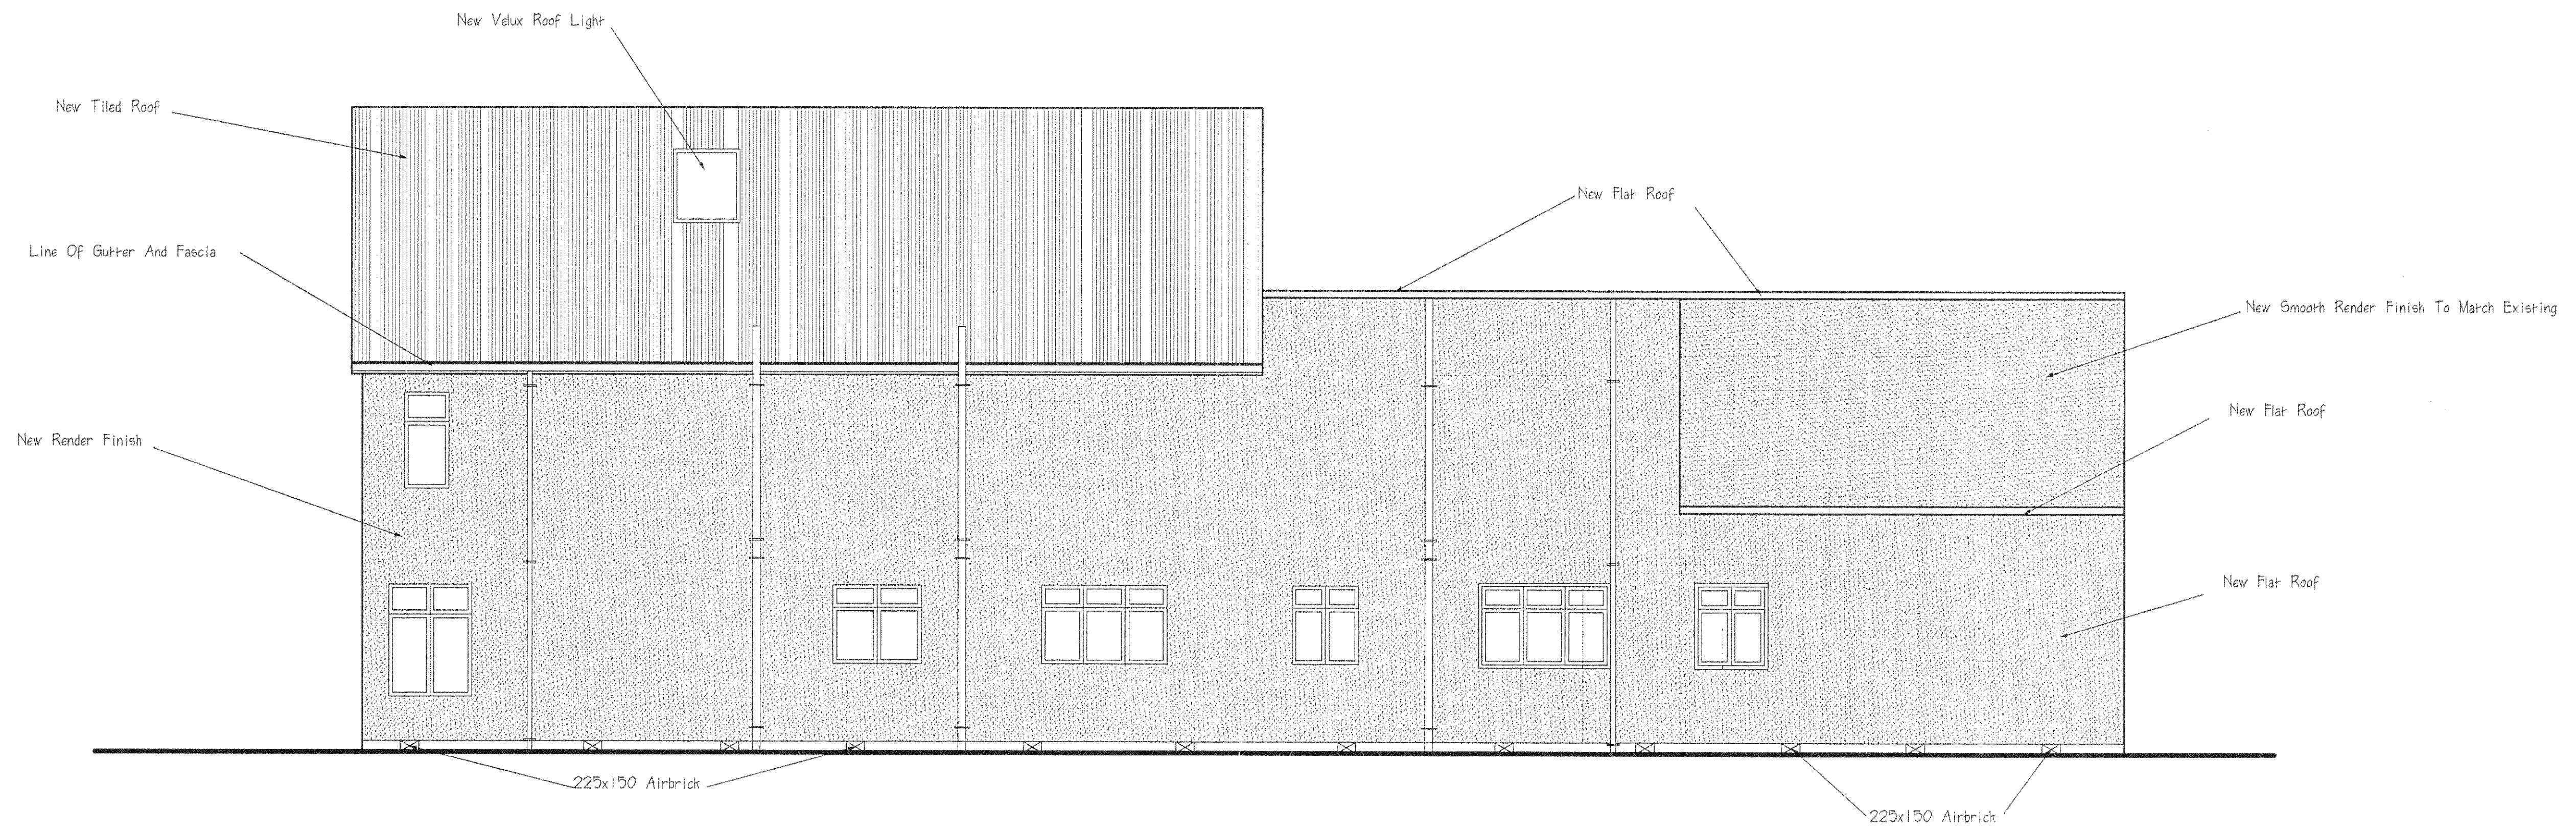

Proposed Side Elevation

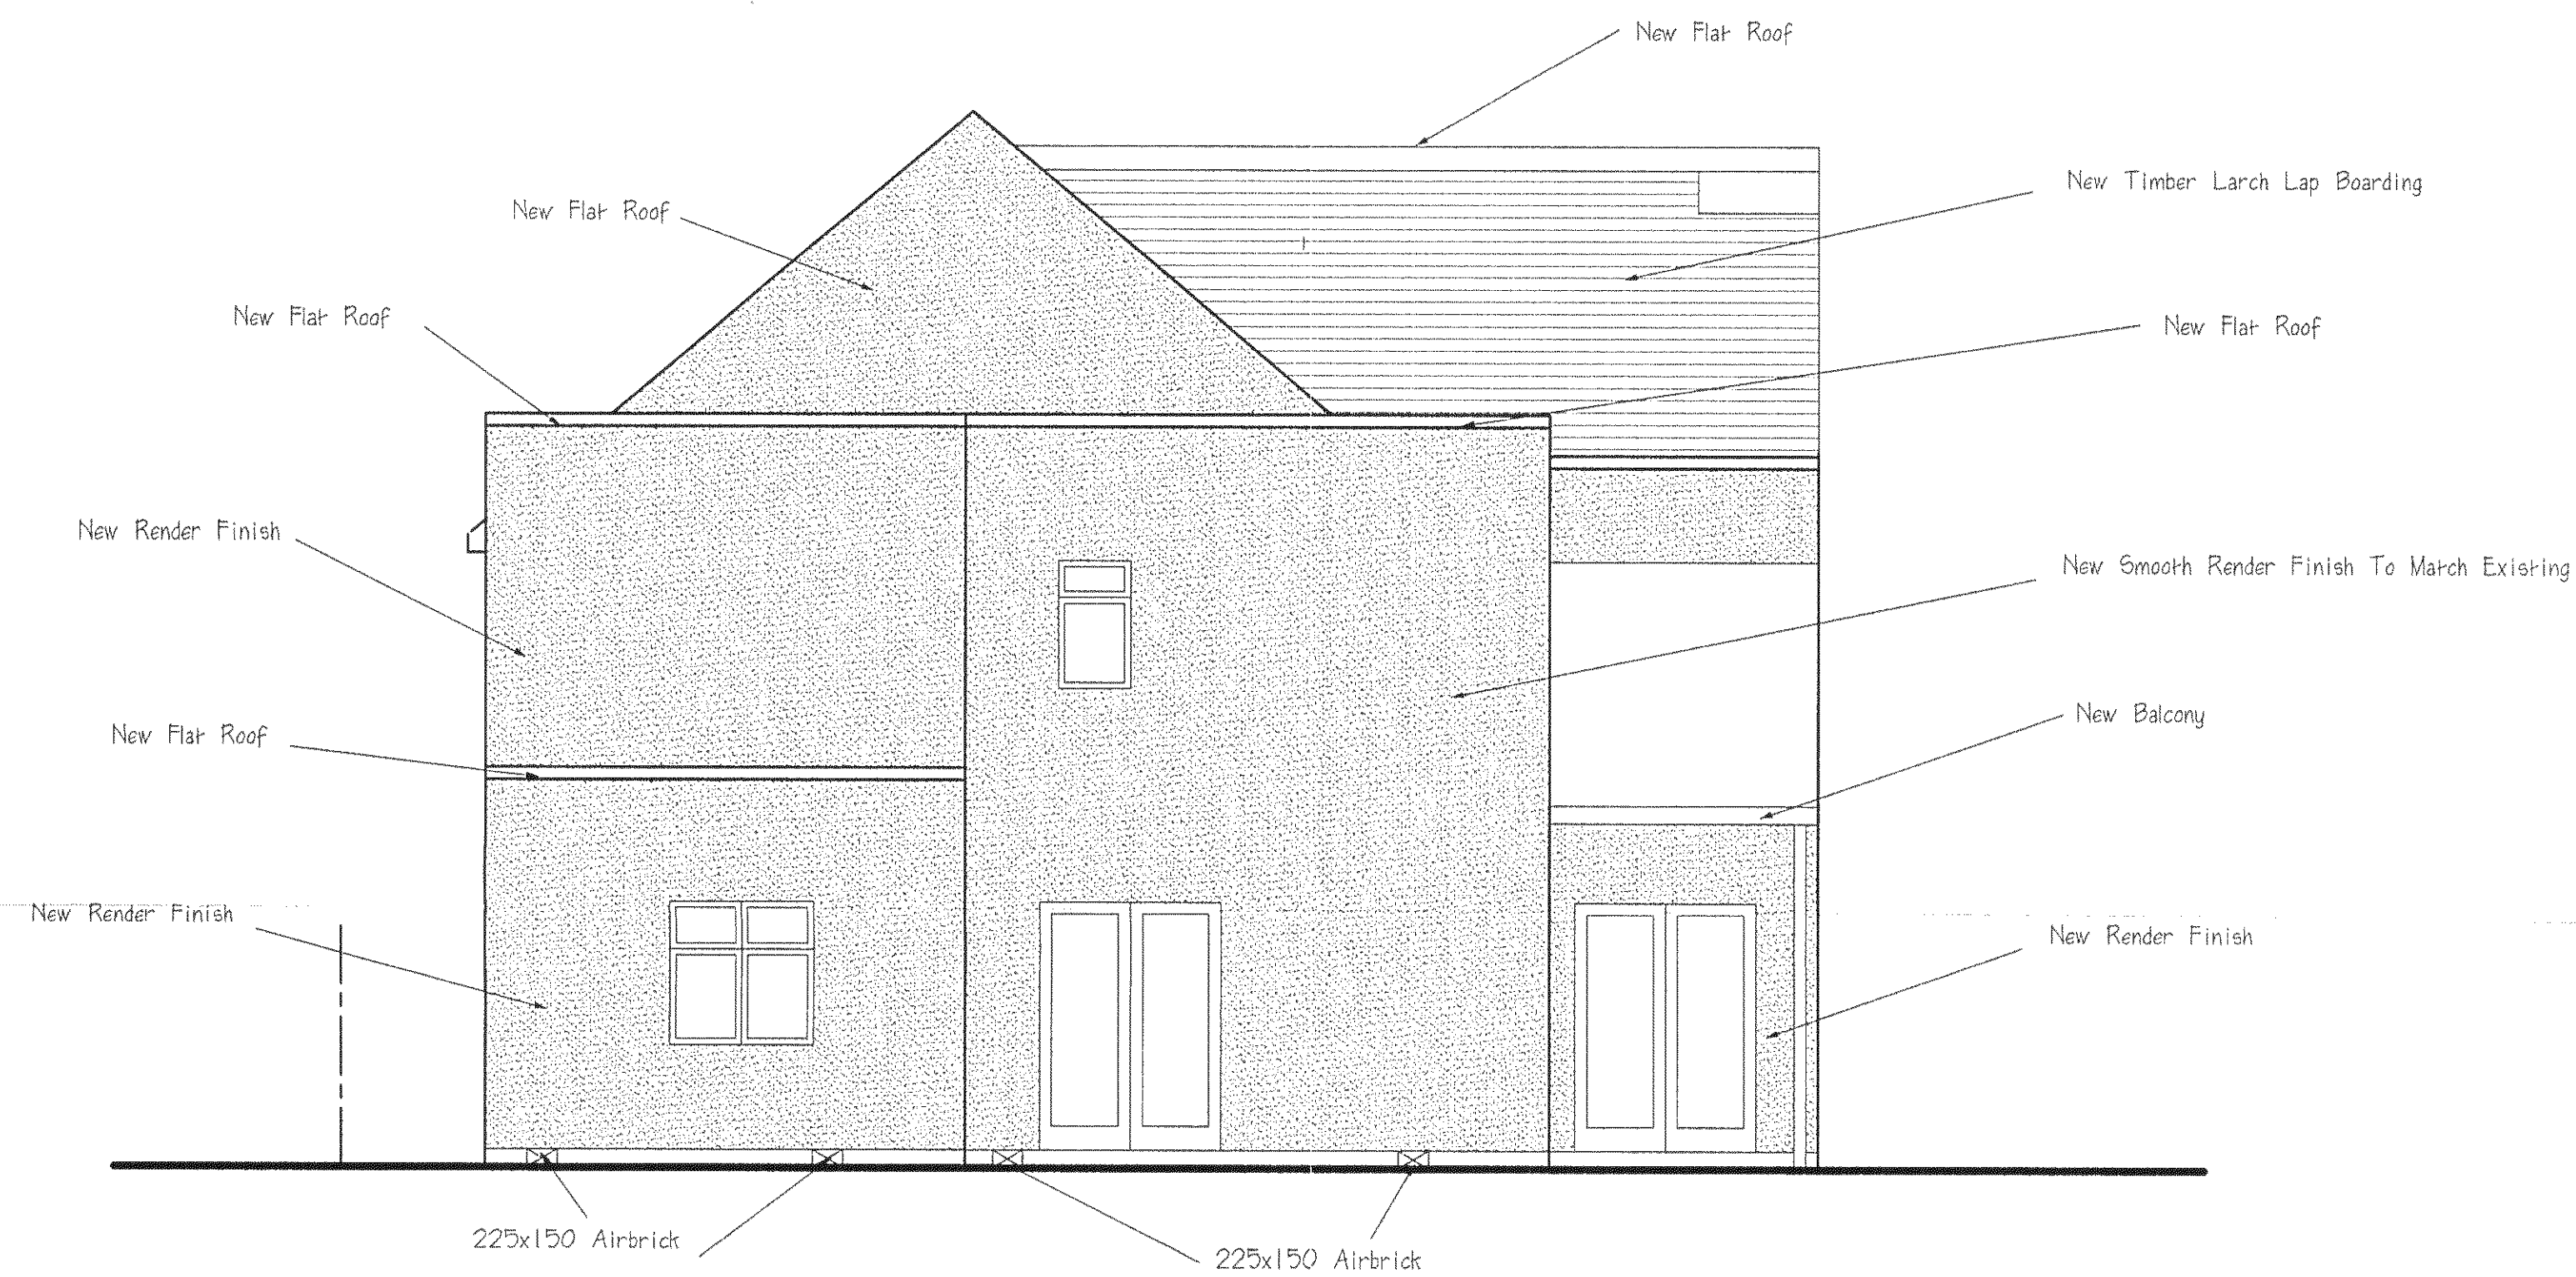

Proposed Rear Elevation

project:	Proposed Elevations		
address:	3 Selsey Avenue Bognor Regis West Sussex		
client:			
date:	November 2012		
drg. no.:	4454/8 A		
scale:	1:50		
revisions			
A	Timber Cladding Changed To Smooth Render To Ground And First Floor Extensions		April 2013

HUTTON ENTERPRISES

ARCHITECTURAL & SURVEYING
CONSULTANTS
tel: 01277 - 233041
07836 - 277167