


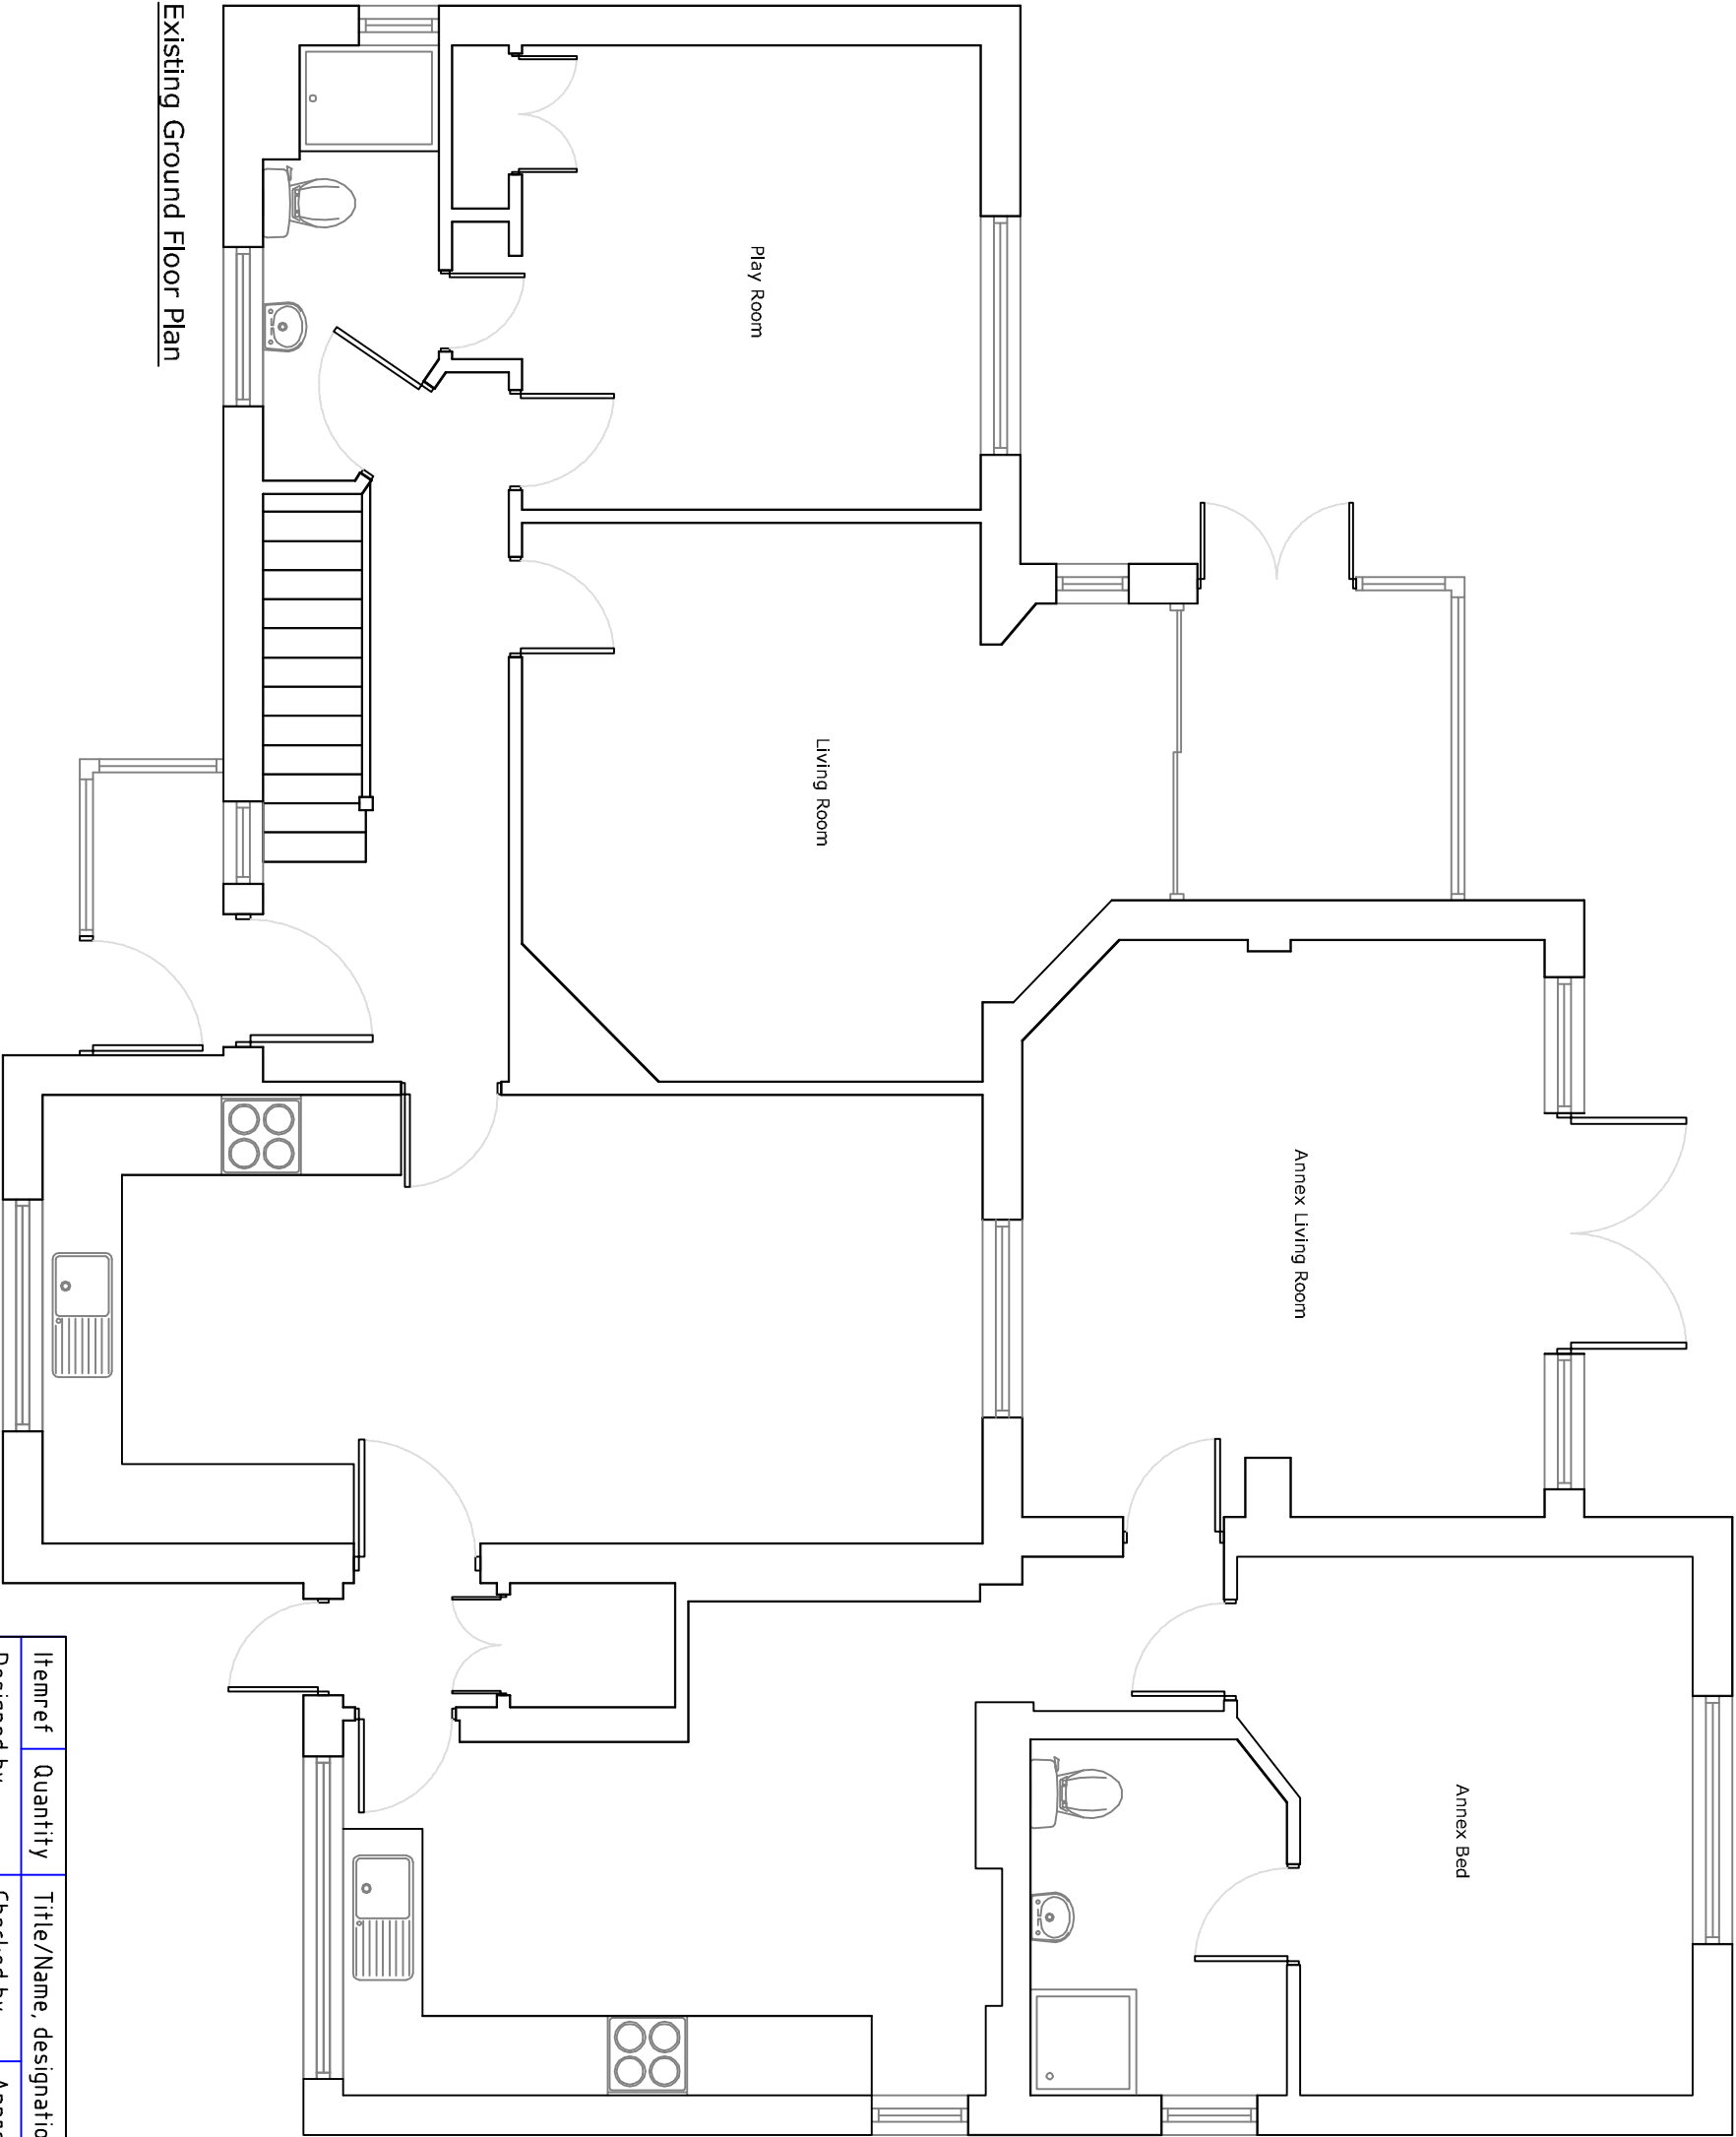

Existing Ground Floor Plan

Item ref	Quantity	Title/Name, designation, material, dimension etc			Article No./Reference	
Designed by jd		Checked by	Approved by - date	File name	Date March 2014	Scale nts

111 Aldwick Road

Proposed Alterations

01

Edition0

Sheet