


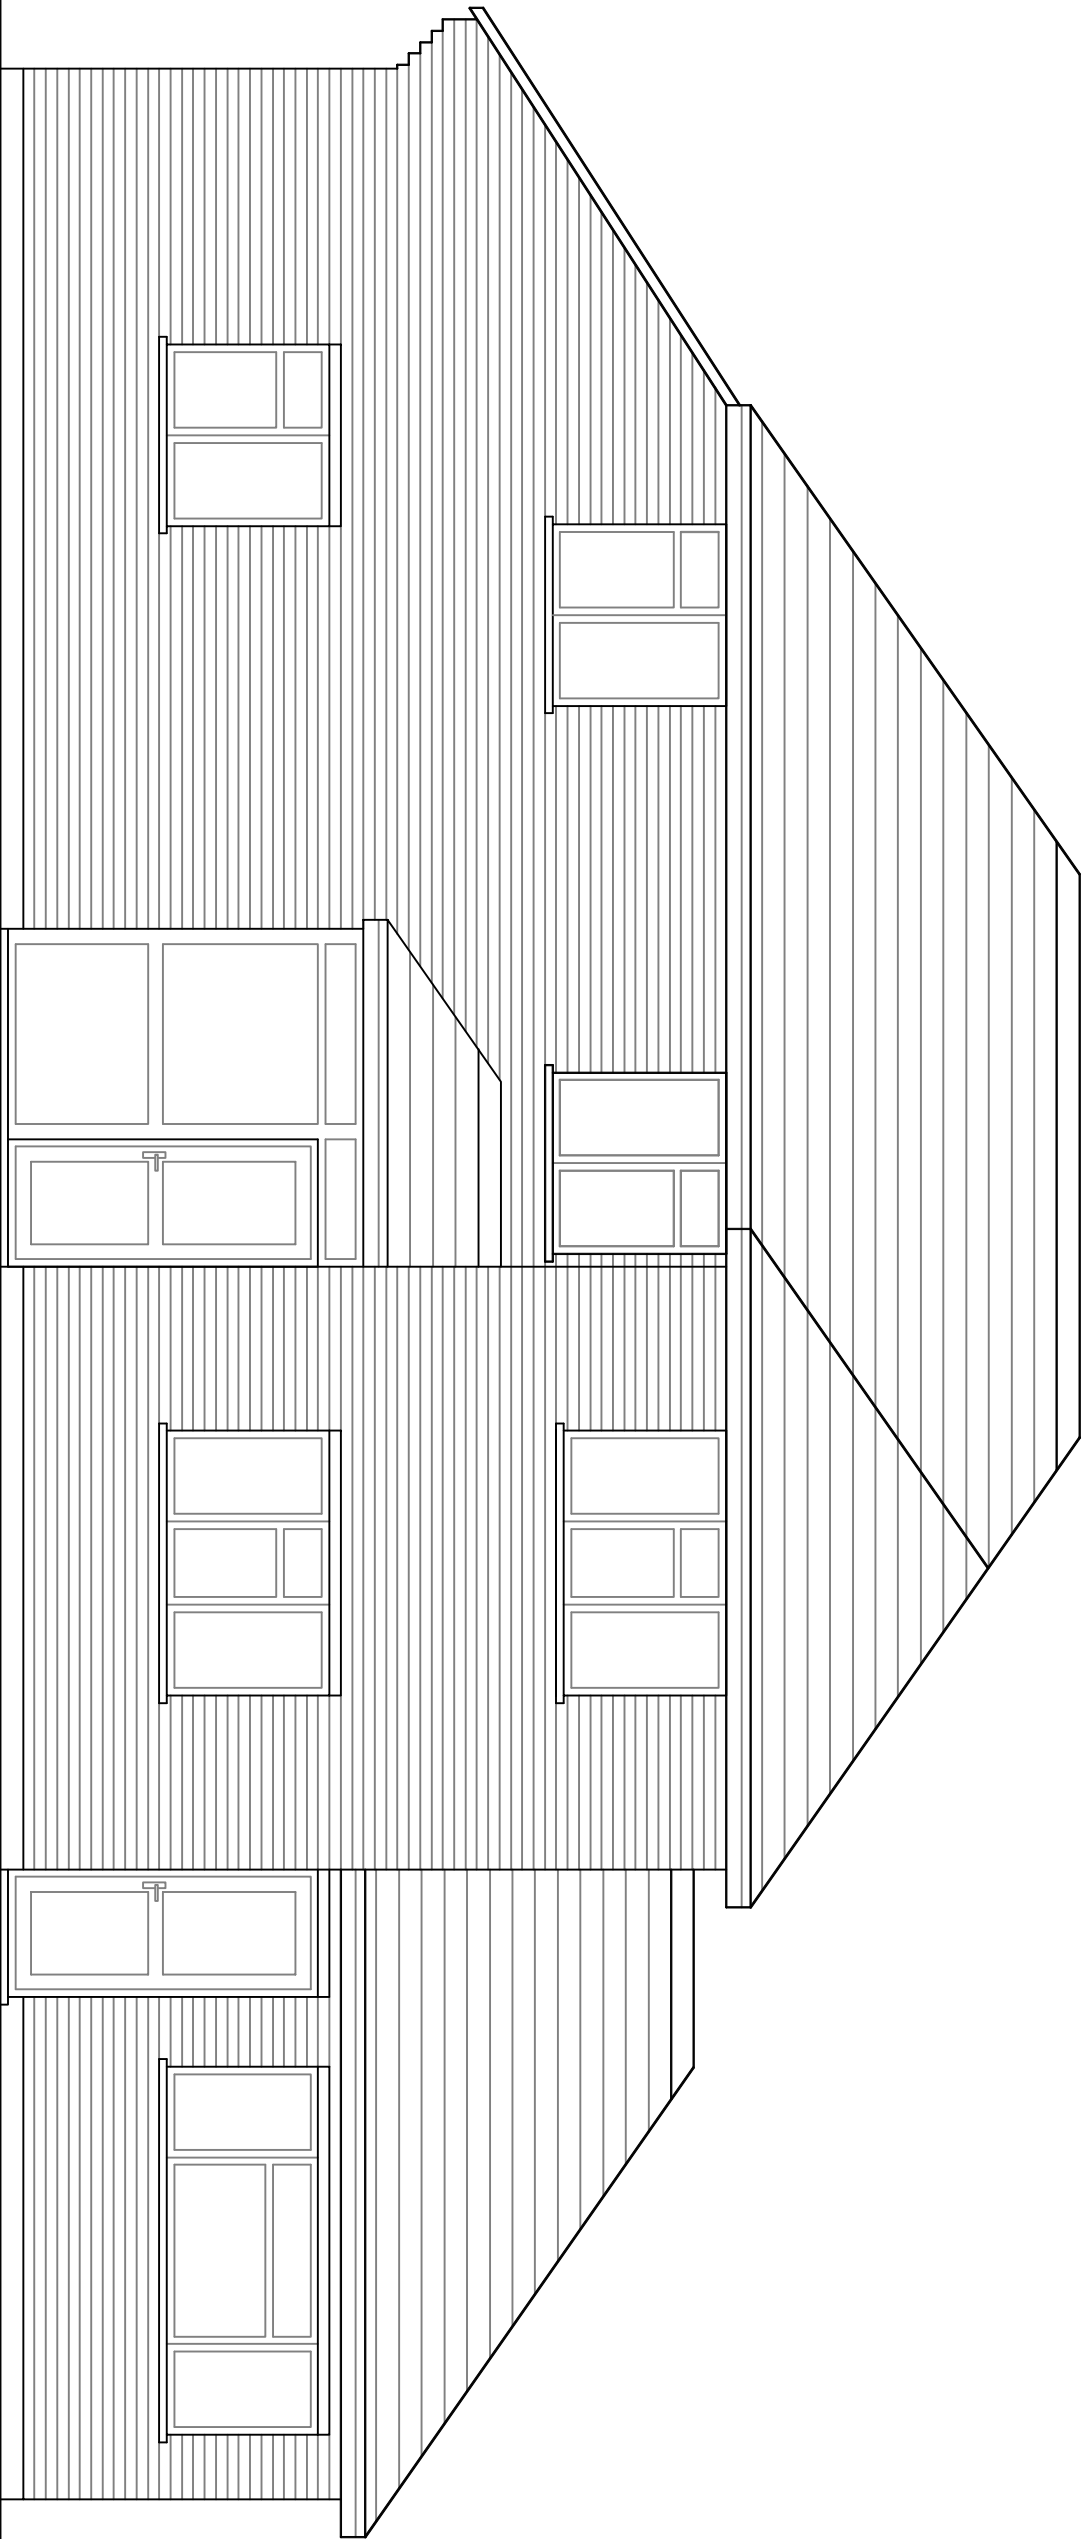

Existing North Elevation

Itemref	Quantity	Title/Name, designation, material, dimension etc			Article No./Reference	
Designed by jd		Checked by	Approved by - date	File name	Date March 2014	Scale 1:50

111 Aldwick Road		Proposed Alterations	
03		Edition 0	Sheet