



© VICTORIA HOLLAND ARCHITECTURE LTD 2020

GENERAL NOTES

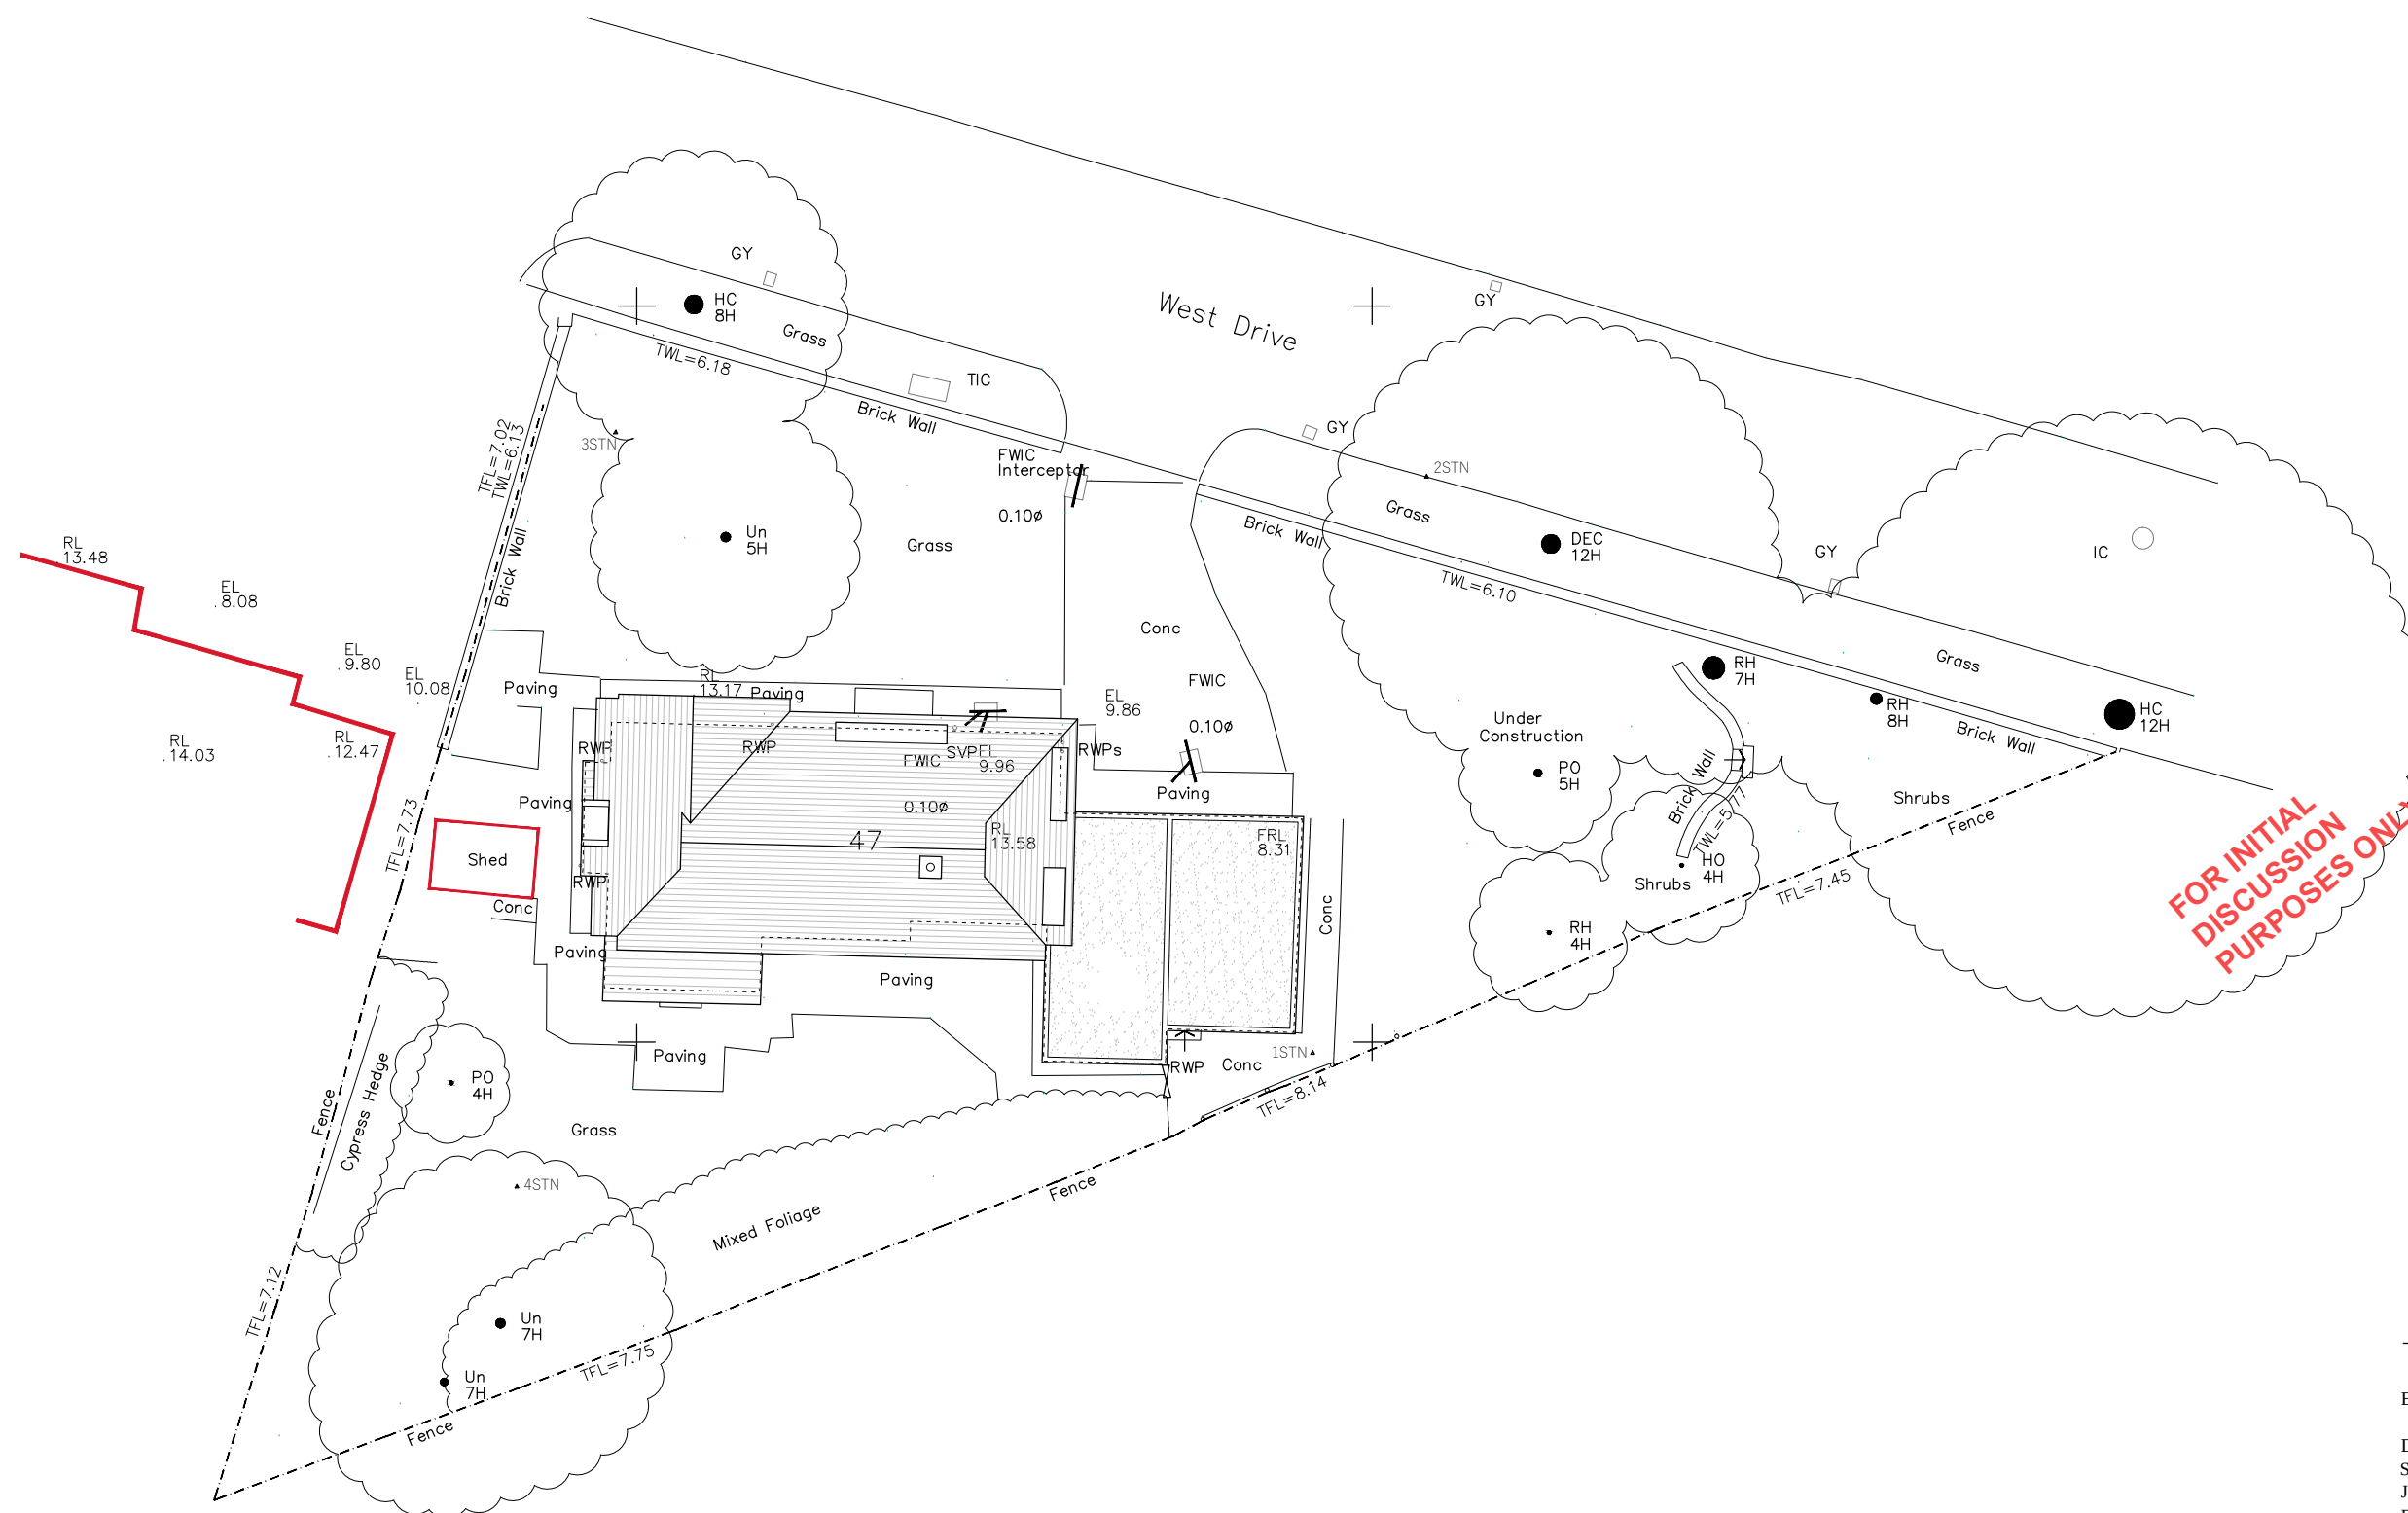

SITE PLAN
SCALE 1:200

 

SCALE IN METERS, 1:200

CHERRY TREES N.O 47
WEST DRIVE, ALDWICK,
BOGNOR REGIS,
WEST SUSSEX, PO21 4LZ

PLANNING

EXISTING SITE PLAN

DATE. MARCH 2020

SCALE. 1:200

JOB No. 1082

DRWG No. 101 Rev.

VICTORIA
HOLLAND
ARCHITECTURE

Victoria Holland RIBA
71 Peppering High Barn · Burpham
Arundel · West Sussex · BN18 9RN
Tel 01903 882923