

This drawing has been prepared for the purpose of gaining planning permission only and does not purport to be a working or contractual drawing and should not be used for any building or contractual purposes. This drawing has been prepared based on survey drawings and information prepared by others. All dimensions and levels on all drawings must be checked and verified on site before commencement of works



© VICTORIA HOLLAND ARCHITECTURE LTD 2020

GENERAL NOTES


KEY




EXISTING

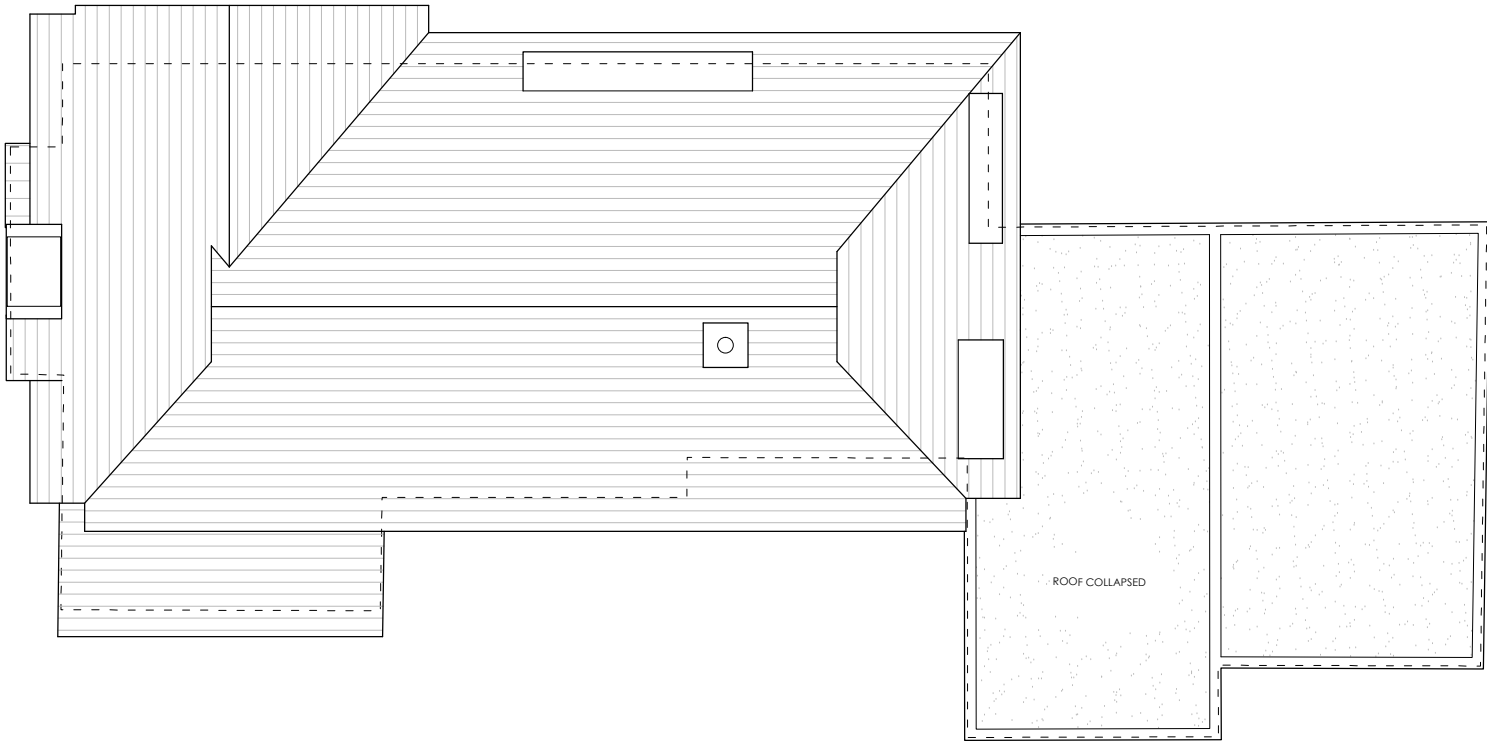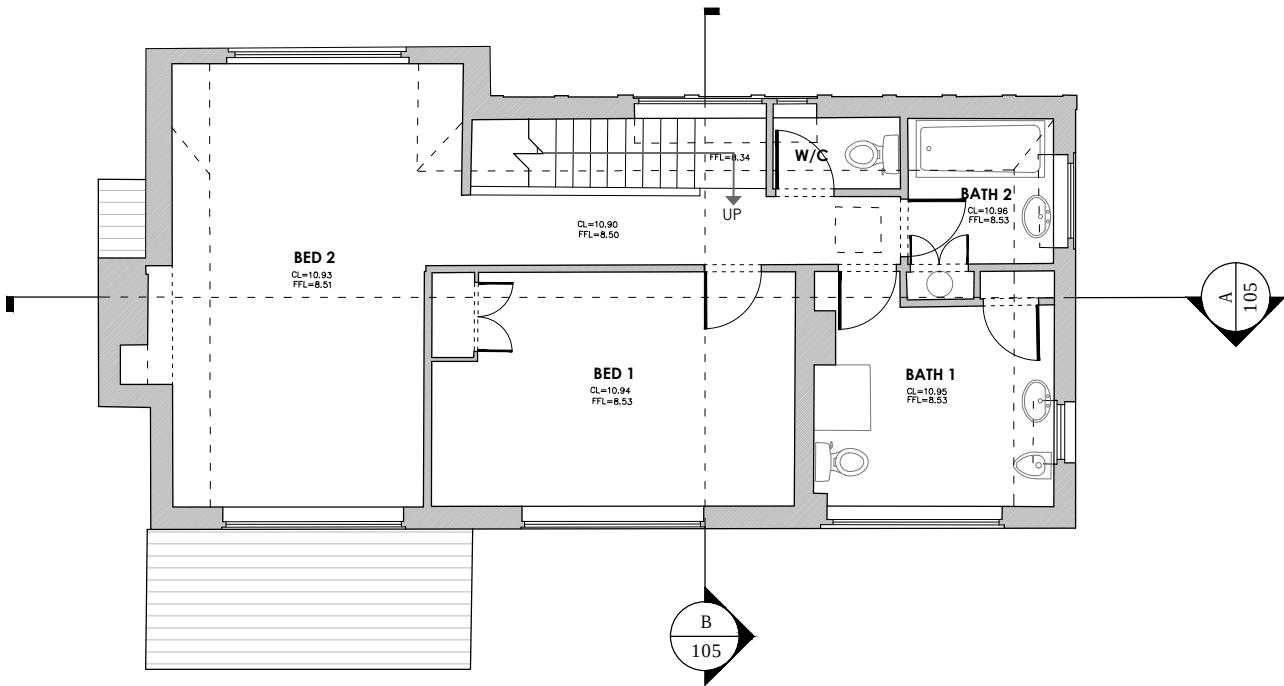

EXISTING FIRST FLOOR FLOOR PLAN
SCALE 1:100

 

EXISTING ROOF PLAN
SCALE 1:100

 

CHERRY TREES N.O 47
WEST DRIVE, ALDWICK,
BOGNOR REGIS,
WEST SUSSEX, PO21 4LZ

PLANNING

EXISTING FIRST FLOOR & ROOF PLAN

DATE. MARCH 2020
SCALE. 1:100
JOB No. 1082
DRWG No. 103 Rev.



Victoria Holland RIBA
71 Peppering High Barn · Burpham
Arundel · West Sussex · BN18 9RN
Tel 01903 882923