


PROPOSED FLOOR PLAN

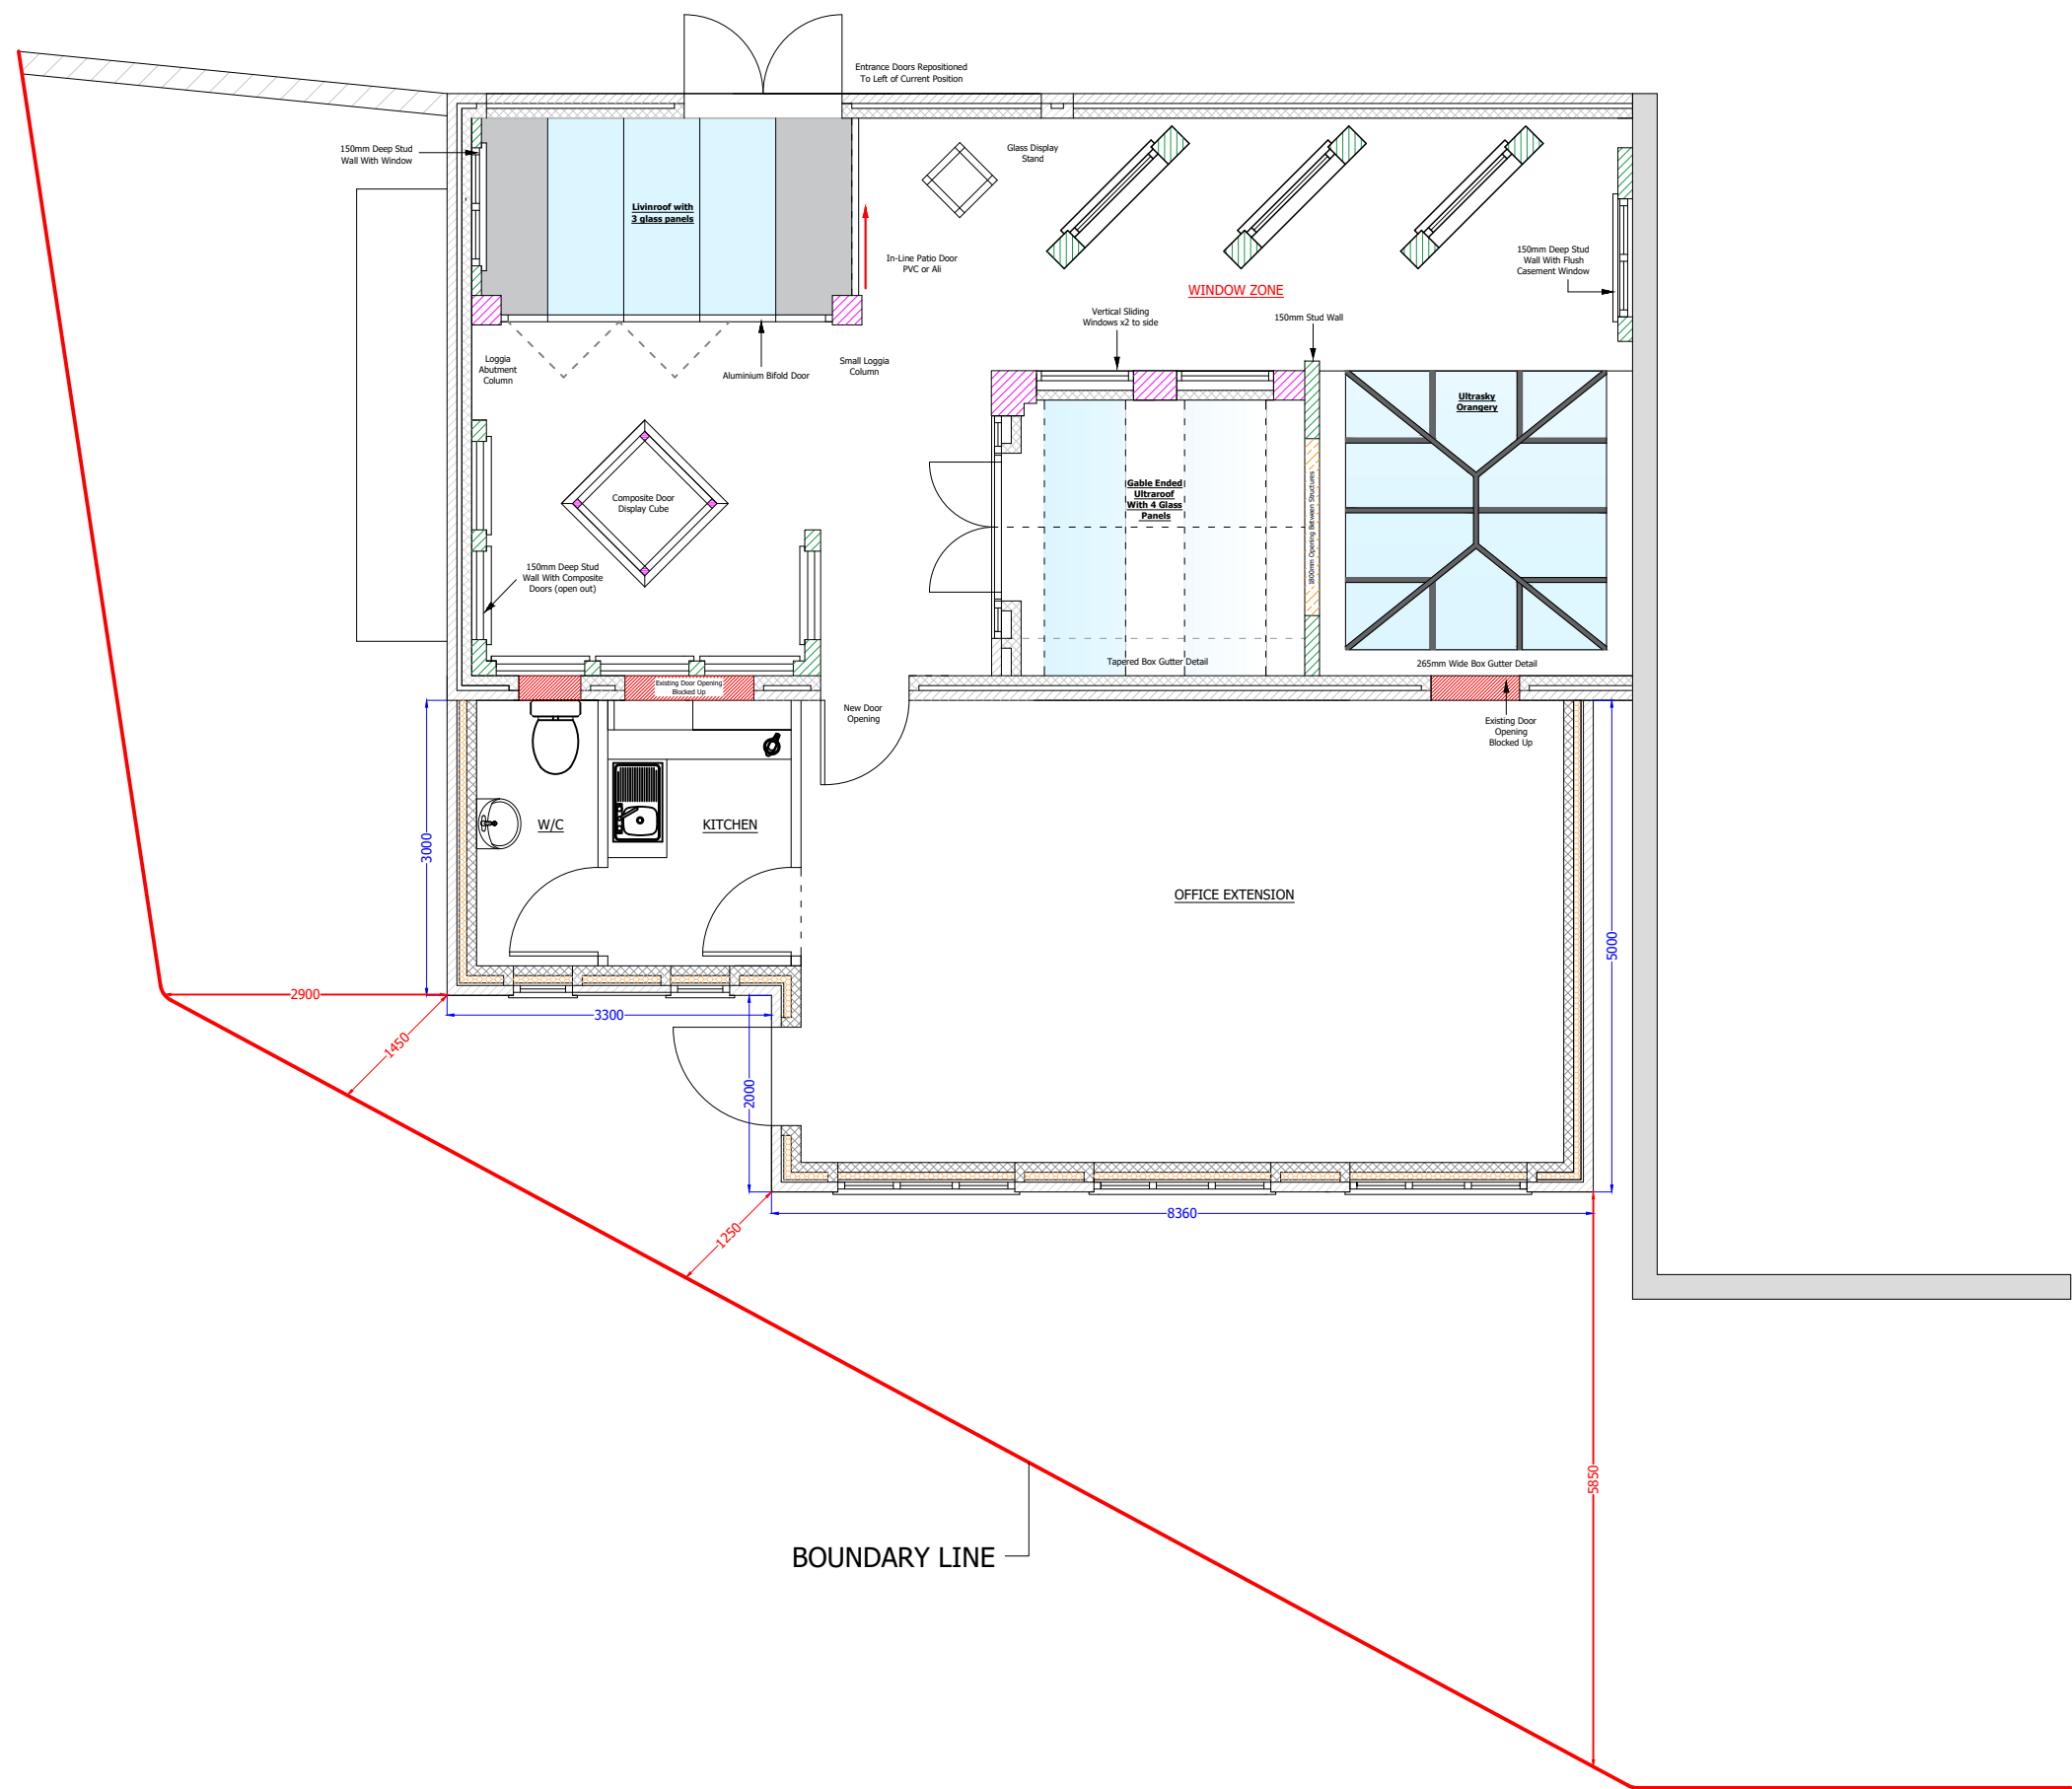

NOTES:	
PROPOSED EXTENSION & NEW SHOP FRONT AT 1 AVISFORD TERRACE	
PROPOSED FLOOR PLAN & BOUNDARIES	
Britannia Windows 1 Avisford Terrace Rose Green Road Bognor Regis PO21 3HB	
Contract No:	
Drawn by: PDS	
Surveyed by: PDS	
Scale: 1:75 @A3	Date: 15/04/2020
Drawing No: 07.A	