


PROPOSED FLOOR PLAN

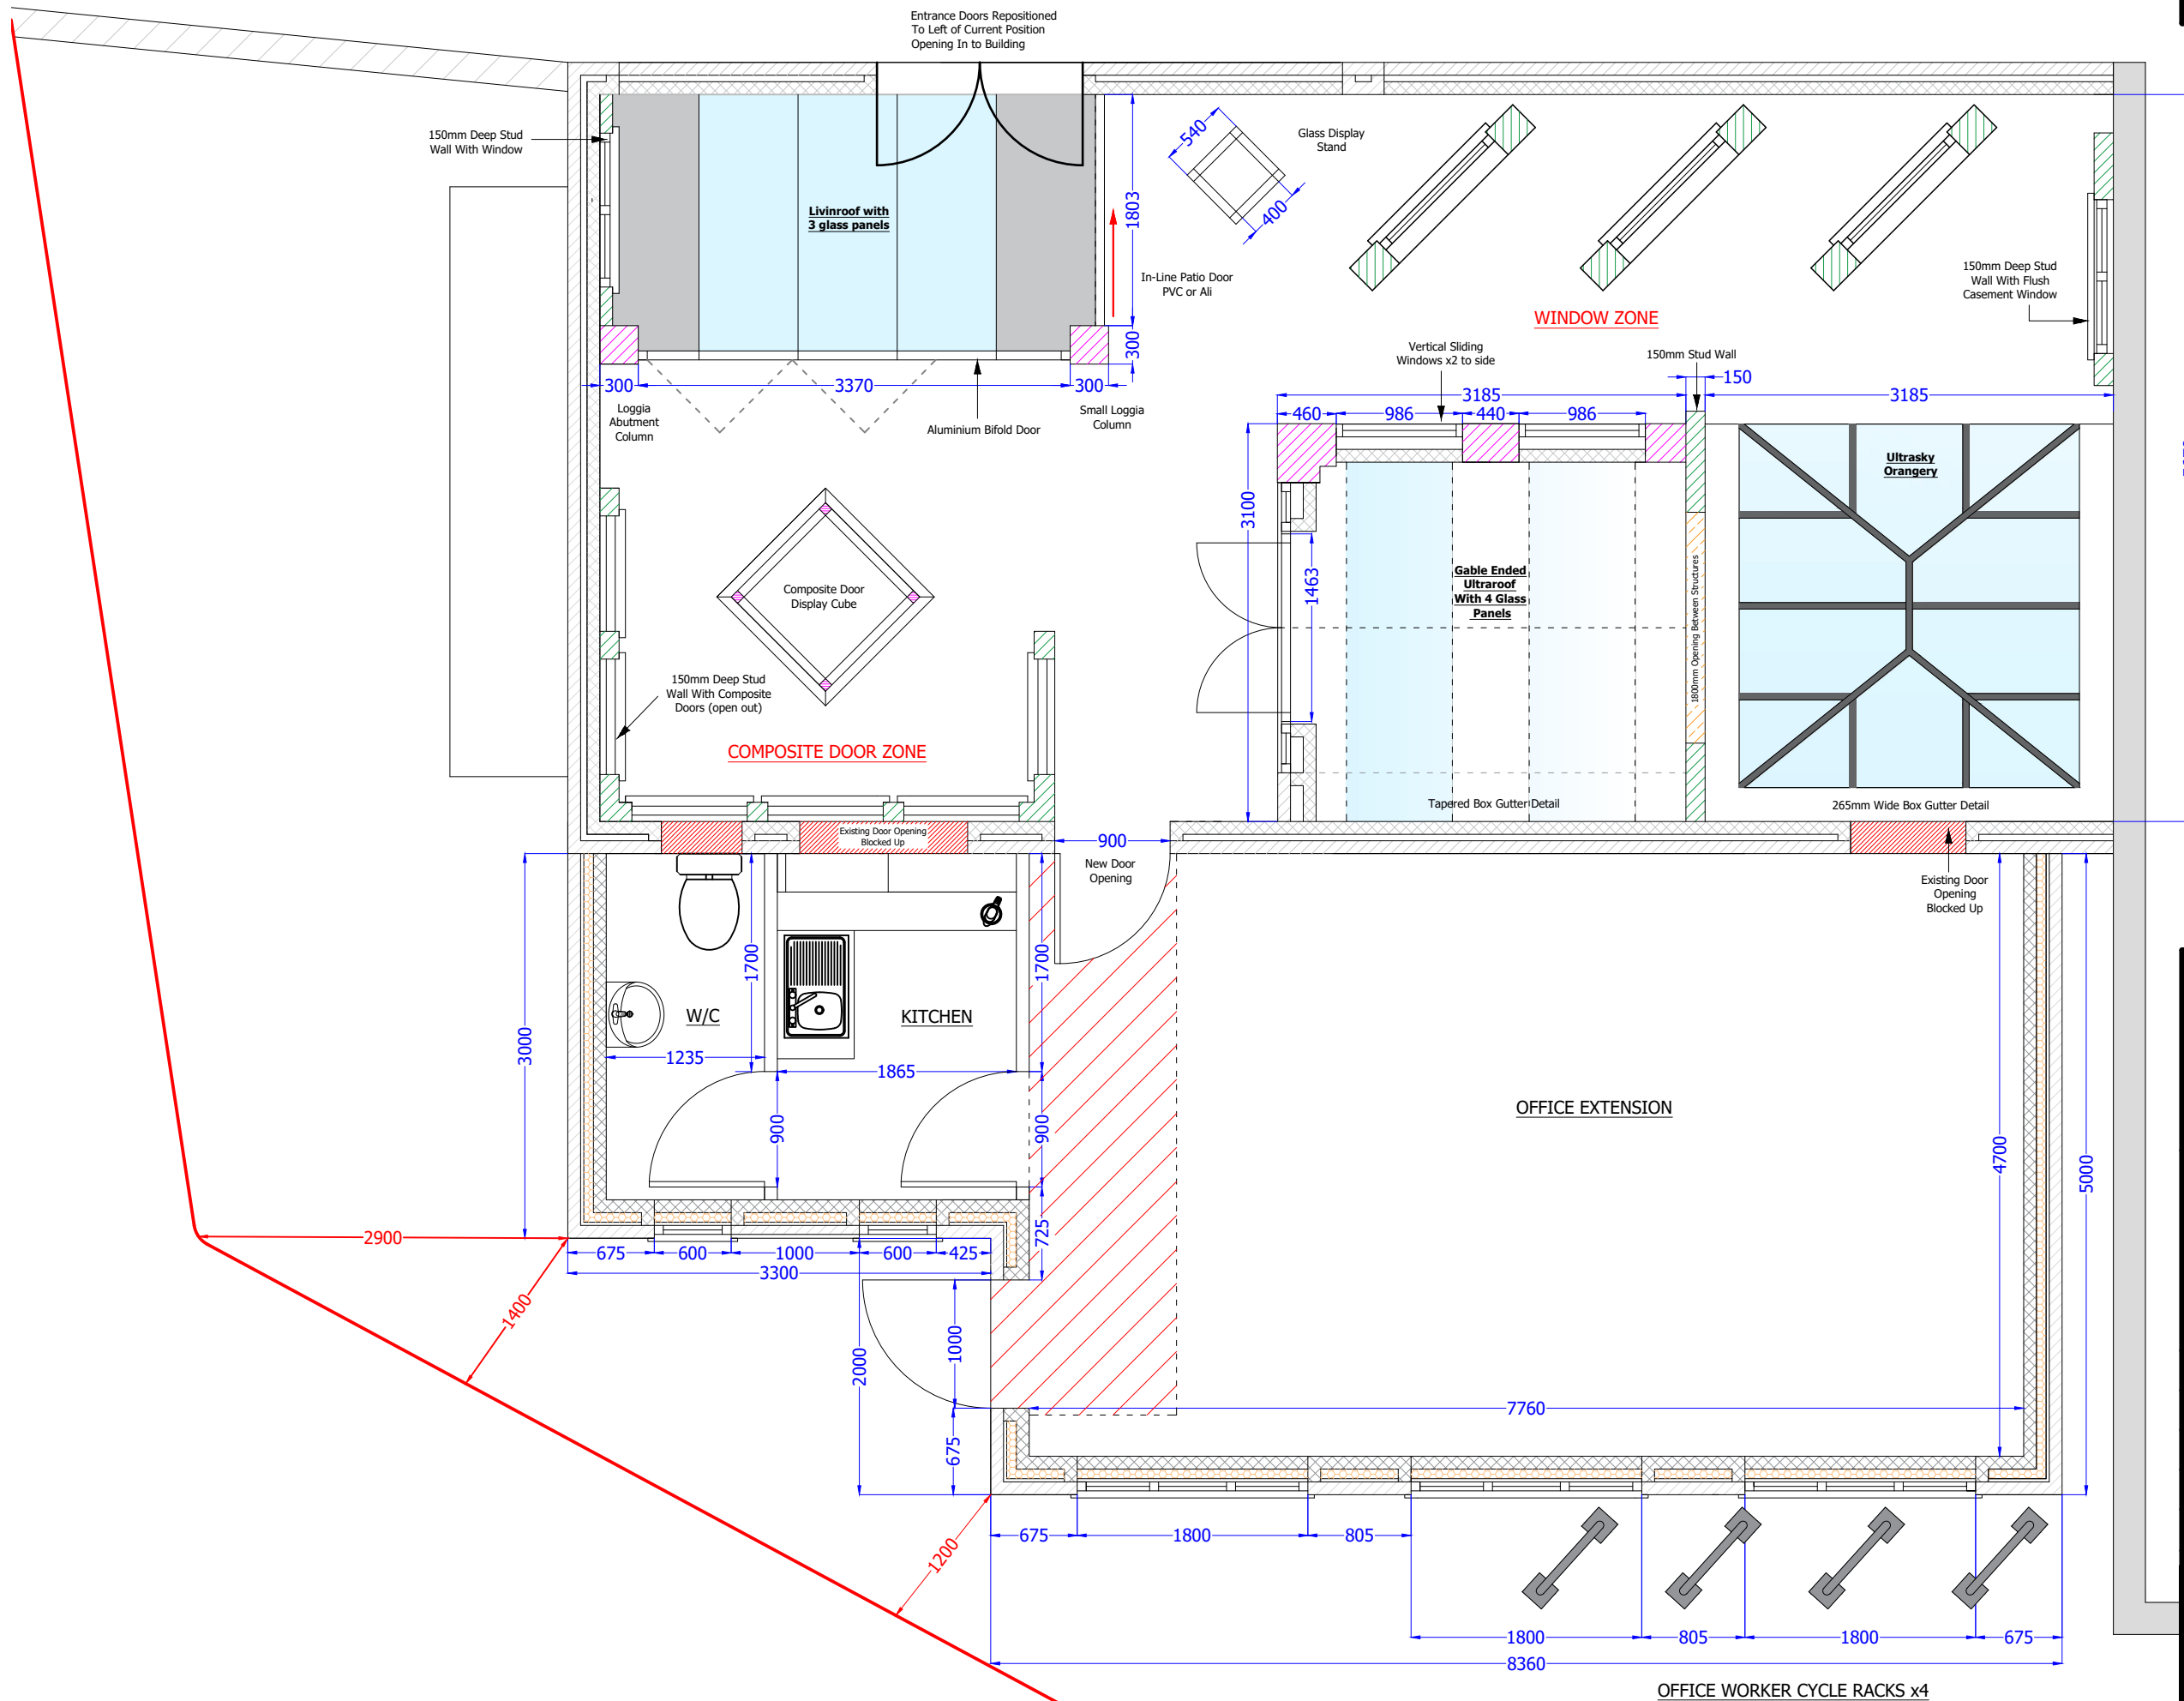

NOTES:

PROPOSED EXTENSION & NEW SHOP FRONT AT 1 AVISFORD TERRACE

PROPOSED FLOOR PLAN

Britannia Windows
1 Avisford Terrace
Rose Green Road
Bognor Regis
PO21 3HB

Contract No:

Drawn by: PDS

Surveyed by: PDS

Scale: 1:50 @A3 Date: 09/06/2020

Drawing No: 03.A Revision 2