
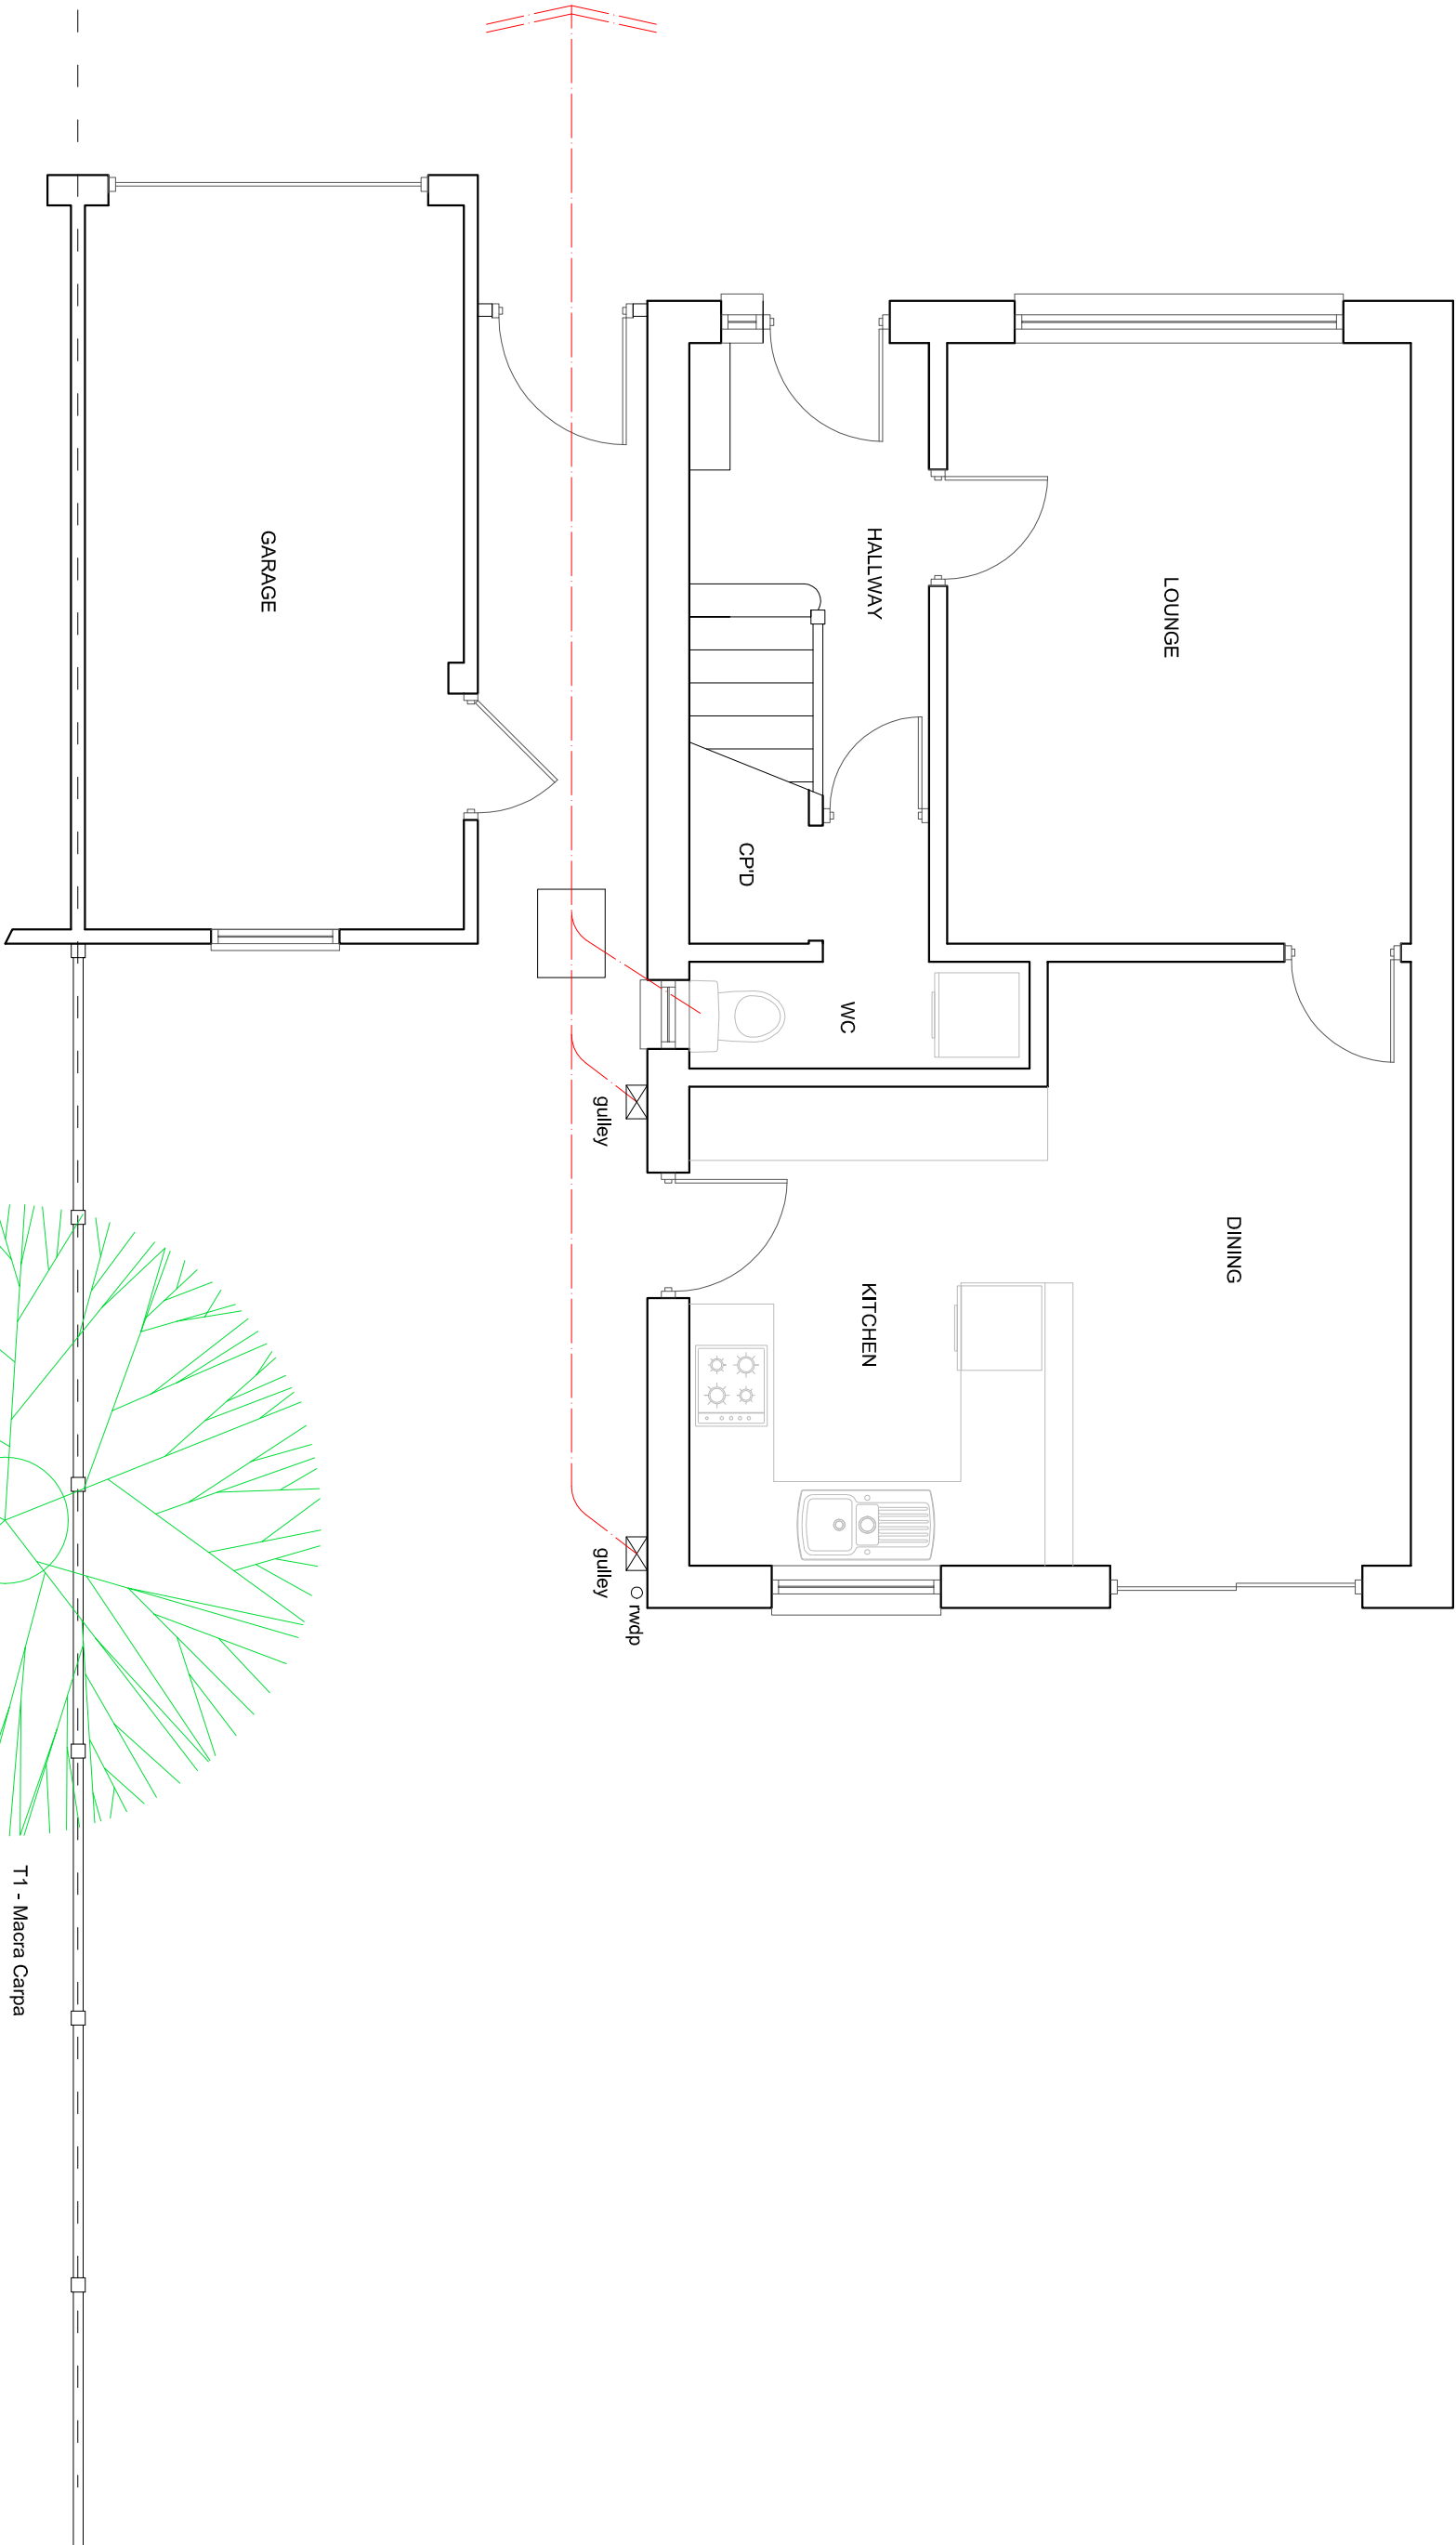


EXISTING GROUND FLOOR PLAN

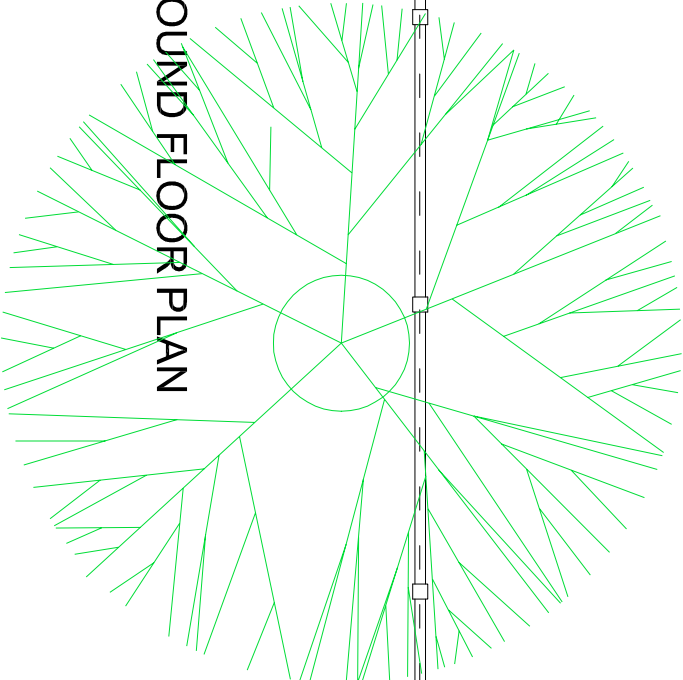

T1 - Macra Carpa

Scale 1:50 on A3

SUSSEX BUILDING CONSULTANCY LIMITED

4 LEECROFT, ALDWICK FIELDS,
BOGNOR REGIS, WEST SUSSEX.

SCALE - 1/50 REV - DATE - 07/03/2021



partner
LABC

3 NORTHCOTE ROAD
BOGNOR REGIS
PO21 5LZ
TEL/FAX - (01243) 861379