


Provide means of escape window to the lounge area and the first floor bedrooms if not already available.

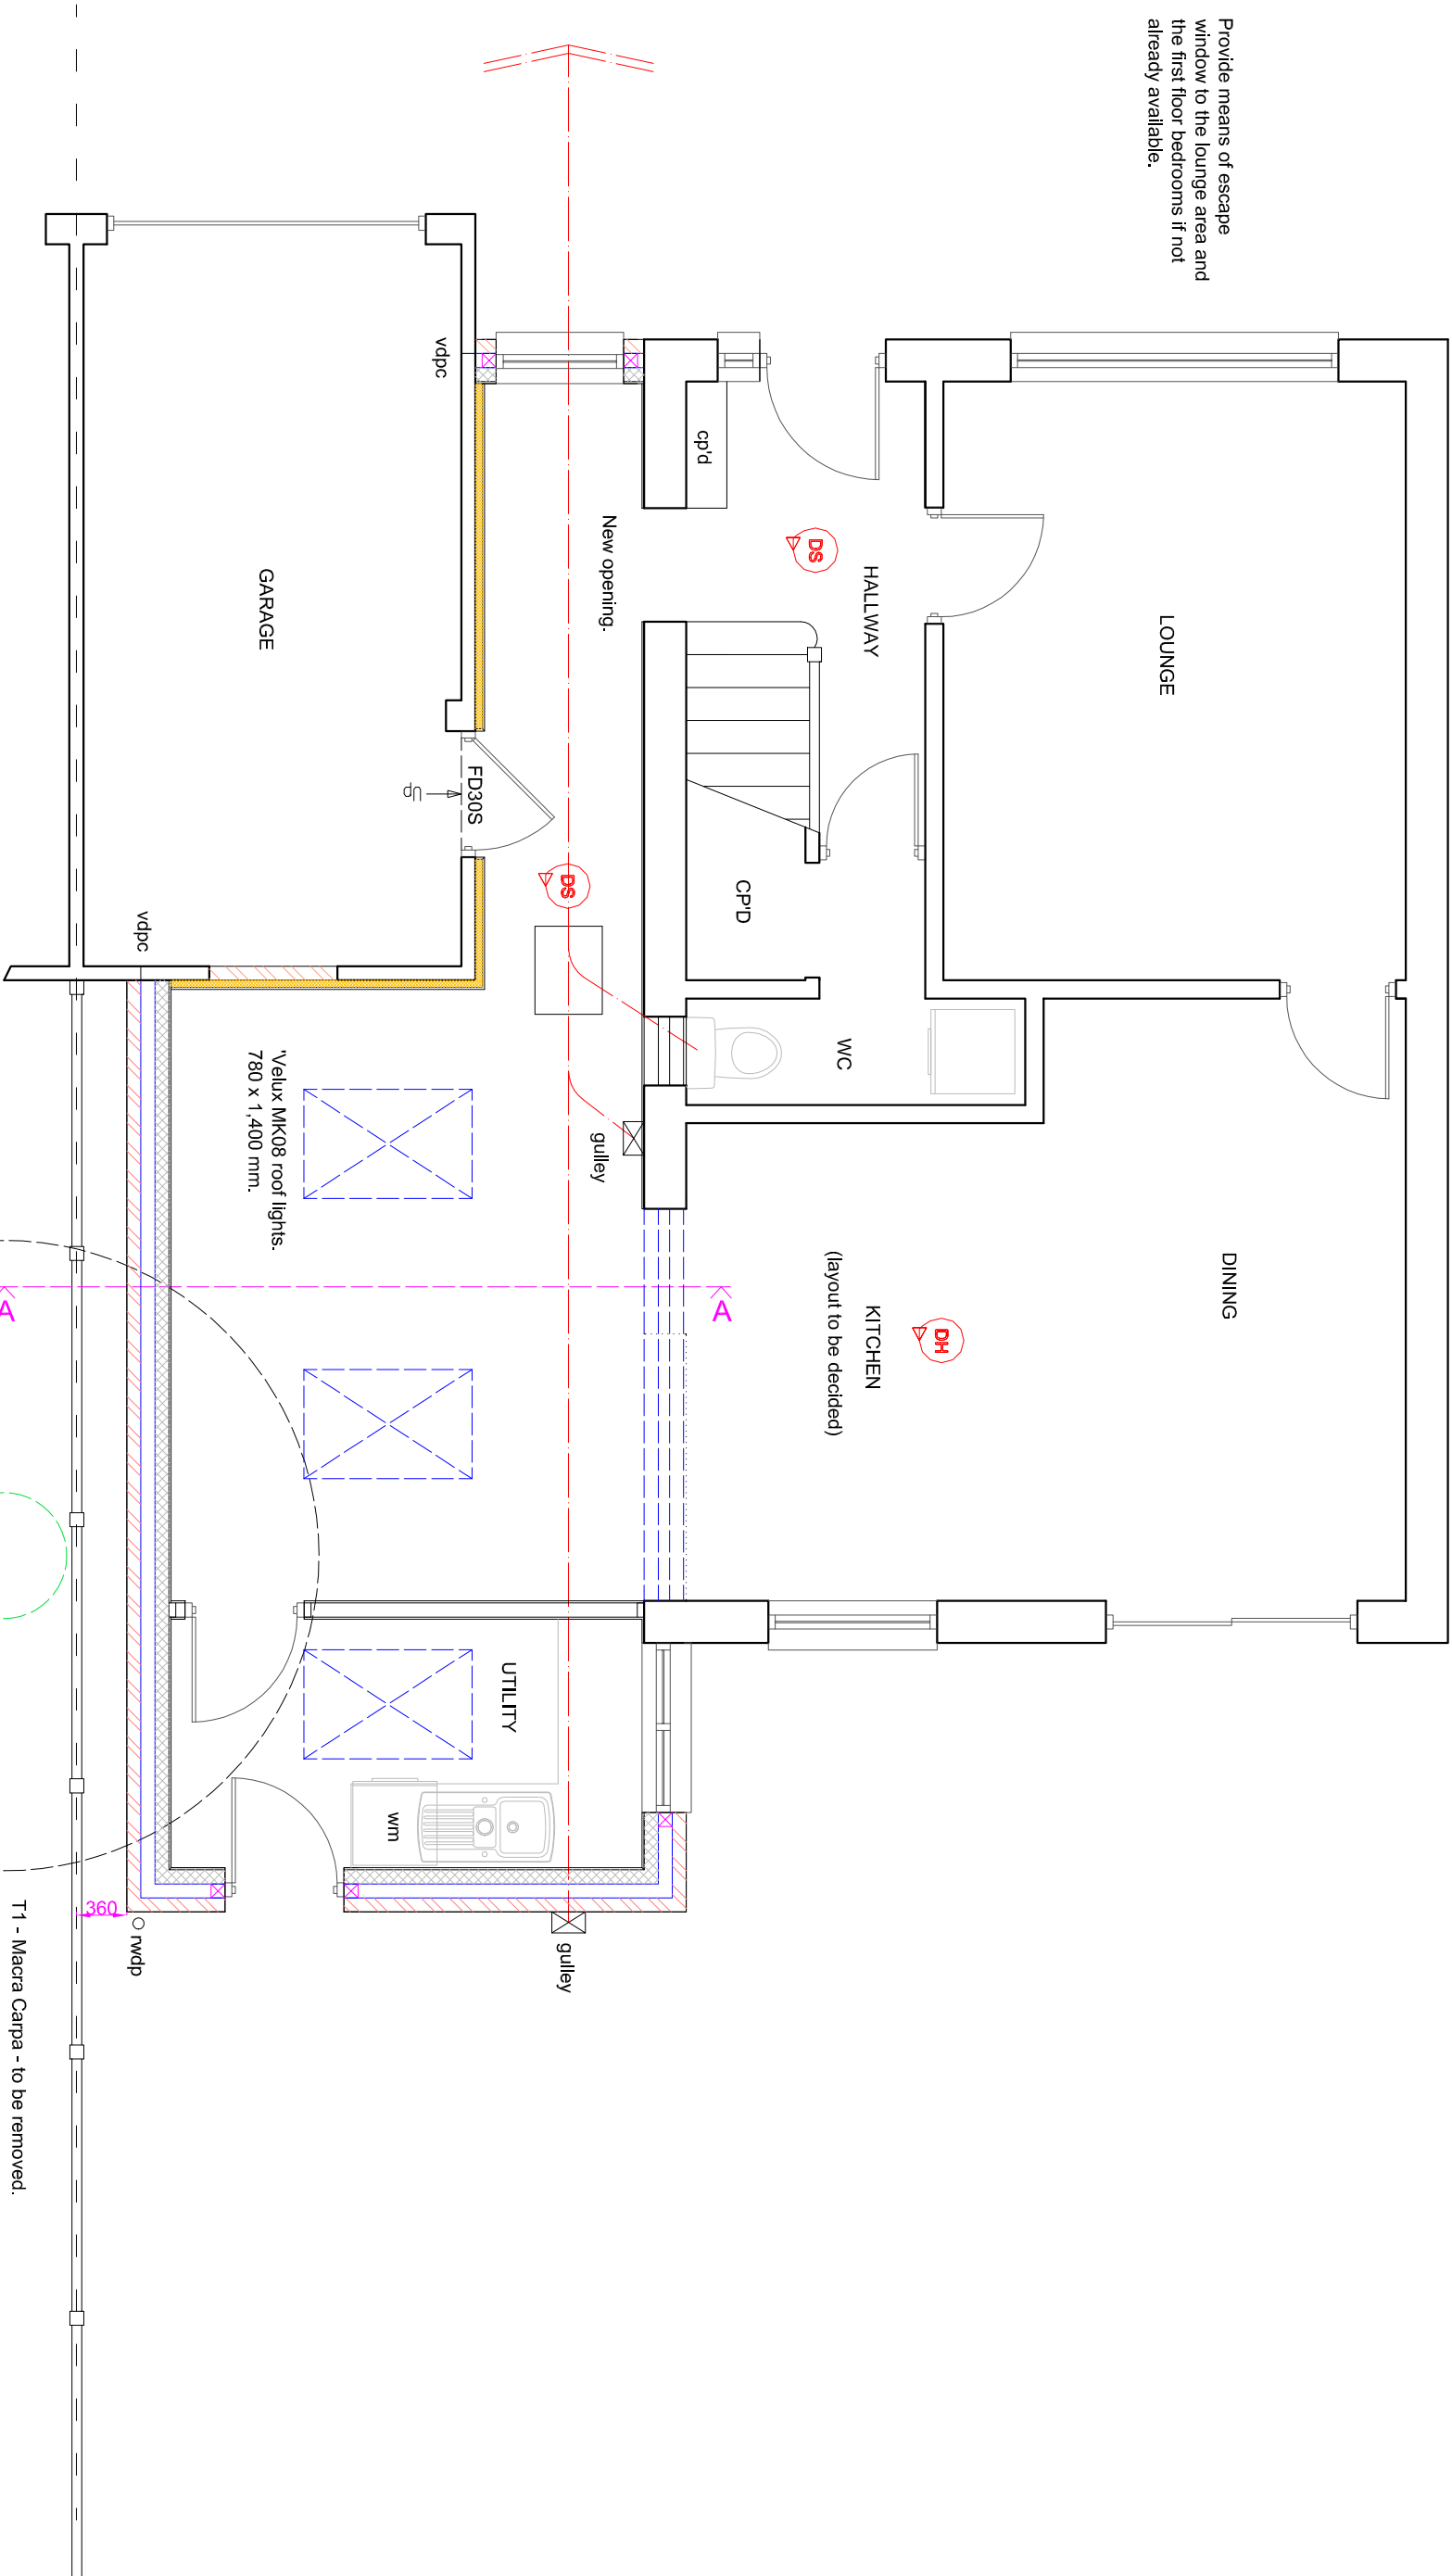

EXISTING GROUND FLOOR PLAN

Scale 1:50 on A3

T1 - Macra Carpa - to be removed.

SUSSEX BUILDING CONSULTANCY LIMITED

4 LEECROFT, ALDWICK FIELDS,
BOGNOR REGIS, WEST SUSSEX.

SCALE - 1/50 REV - A DATE - 15/03/2021



LABC
partner
3 NORTHGATE ROAD
BOGNOR REGIS
PO21 5LZ
TEL/FAX - (01243) 861379