



Elevation of new boundary treatment
Scale 1:100 @ A3

 


Detail
Scale 1:10 @ A3

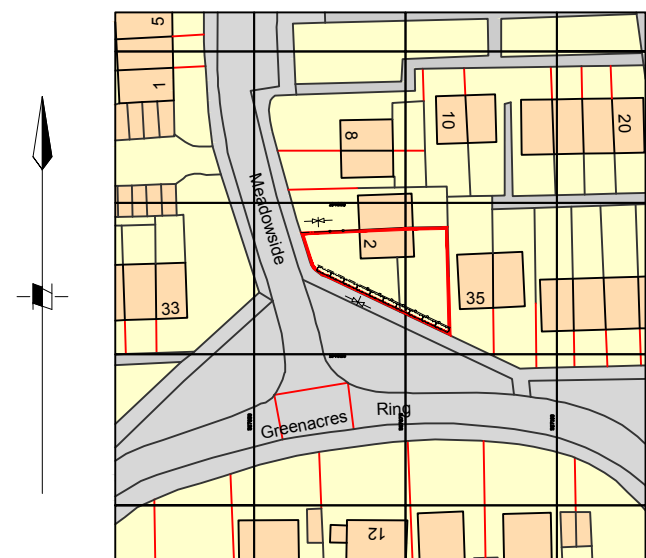

Ordnance Survey, (c) Crown Copyright 2016. All rights reserved. Licence number 100022432

Location Plan
Scale 1:1250 @ A3

Retrospective permission sought
for 1.83m high hit+miss boarded
timber fence reducing to 1m high.

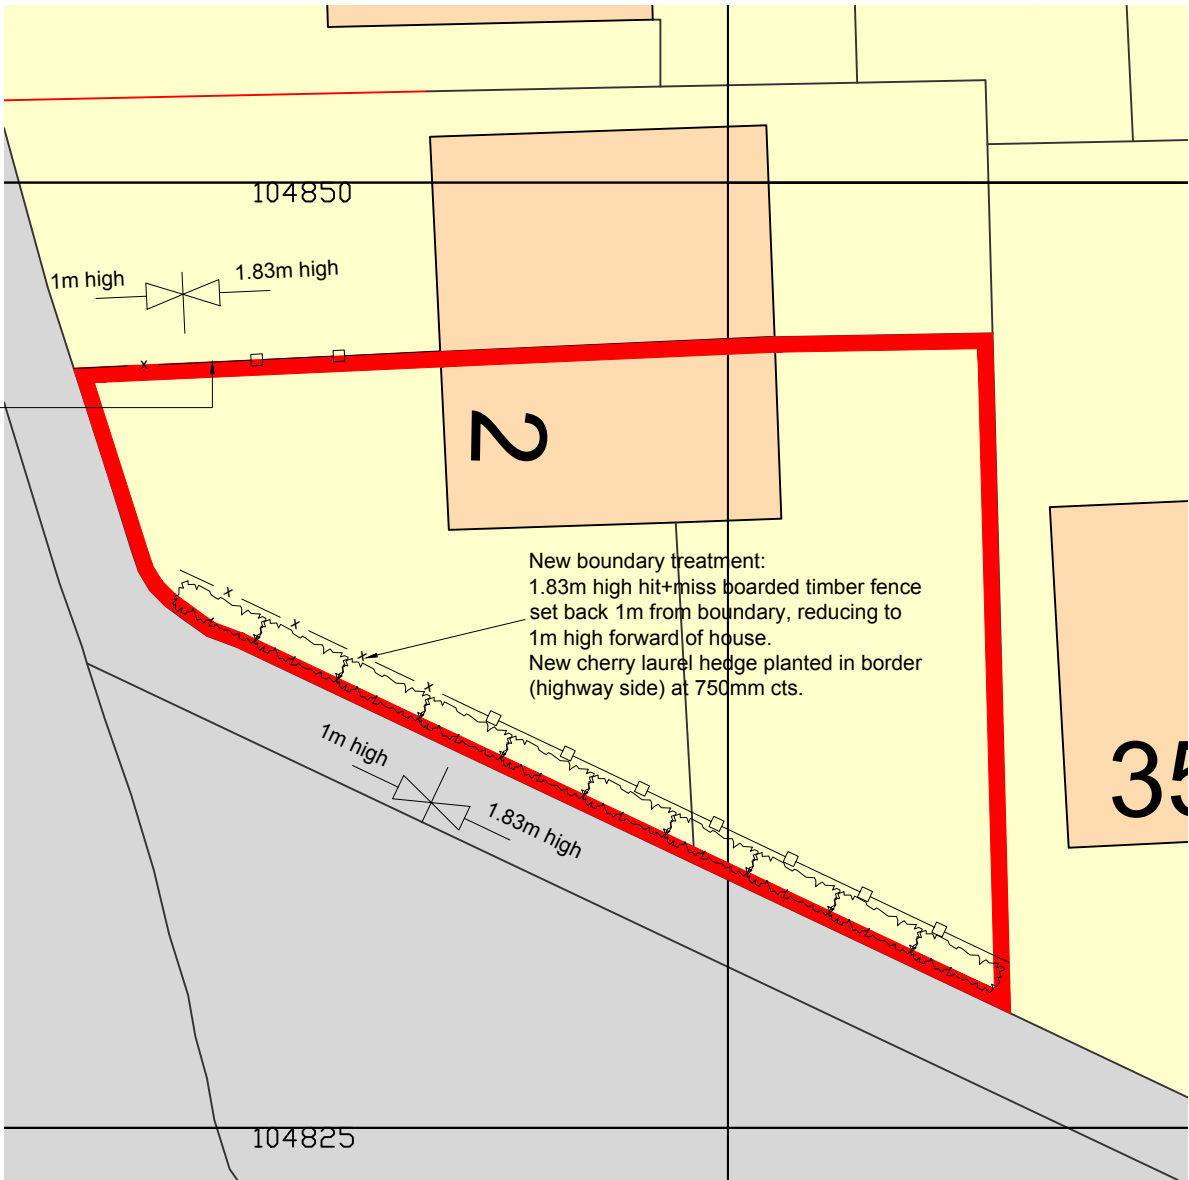

Site Plan
Scale 1:200 @ A3

Rev B. 16.05.17 Fence details amended.
Rev A. 18.05.16 Fence details added.

client	project	drawing	date	drawn	drawing no	revision
Mr & Mrs Hornsby	2 Meadowside, Angmering West Sussex, BN16 4BN	New Boundary Treatment	Feb 16	pd	0209 / 100	B
No dimensions to be scaled from drawing except for planning purposes. The contractor should check all dimensions on site.			scale	CAD file name:		
			1:100, 1:200, 1:1250			

Peter Davey Ltd
construction consultants
49 Park Drive
Rustington
West Sussex BN16 3DY
Tel: 01903 773105
Mob: 07941 402217
Email: peterdavey67@btinternet.com