



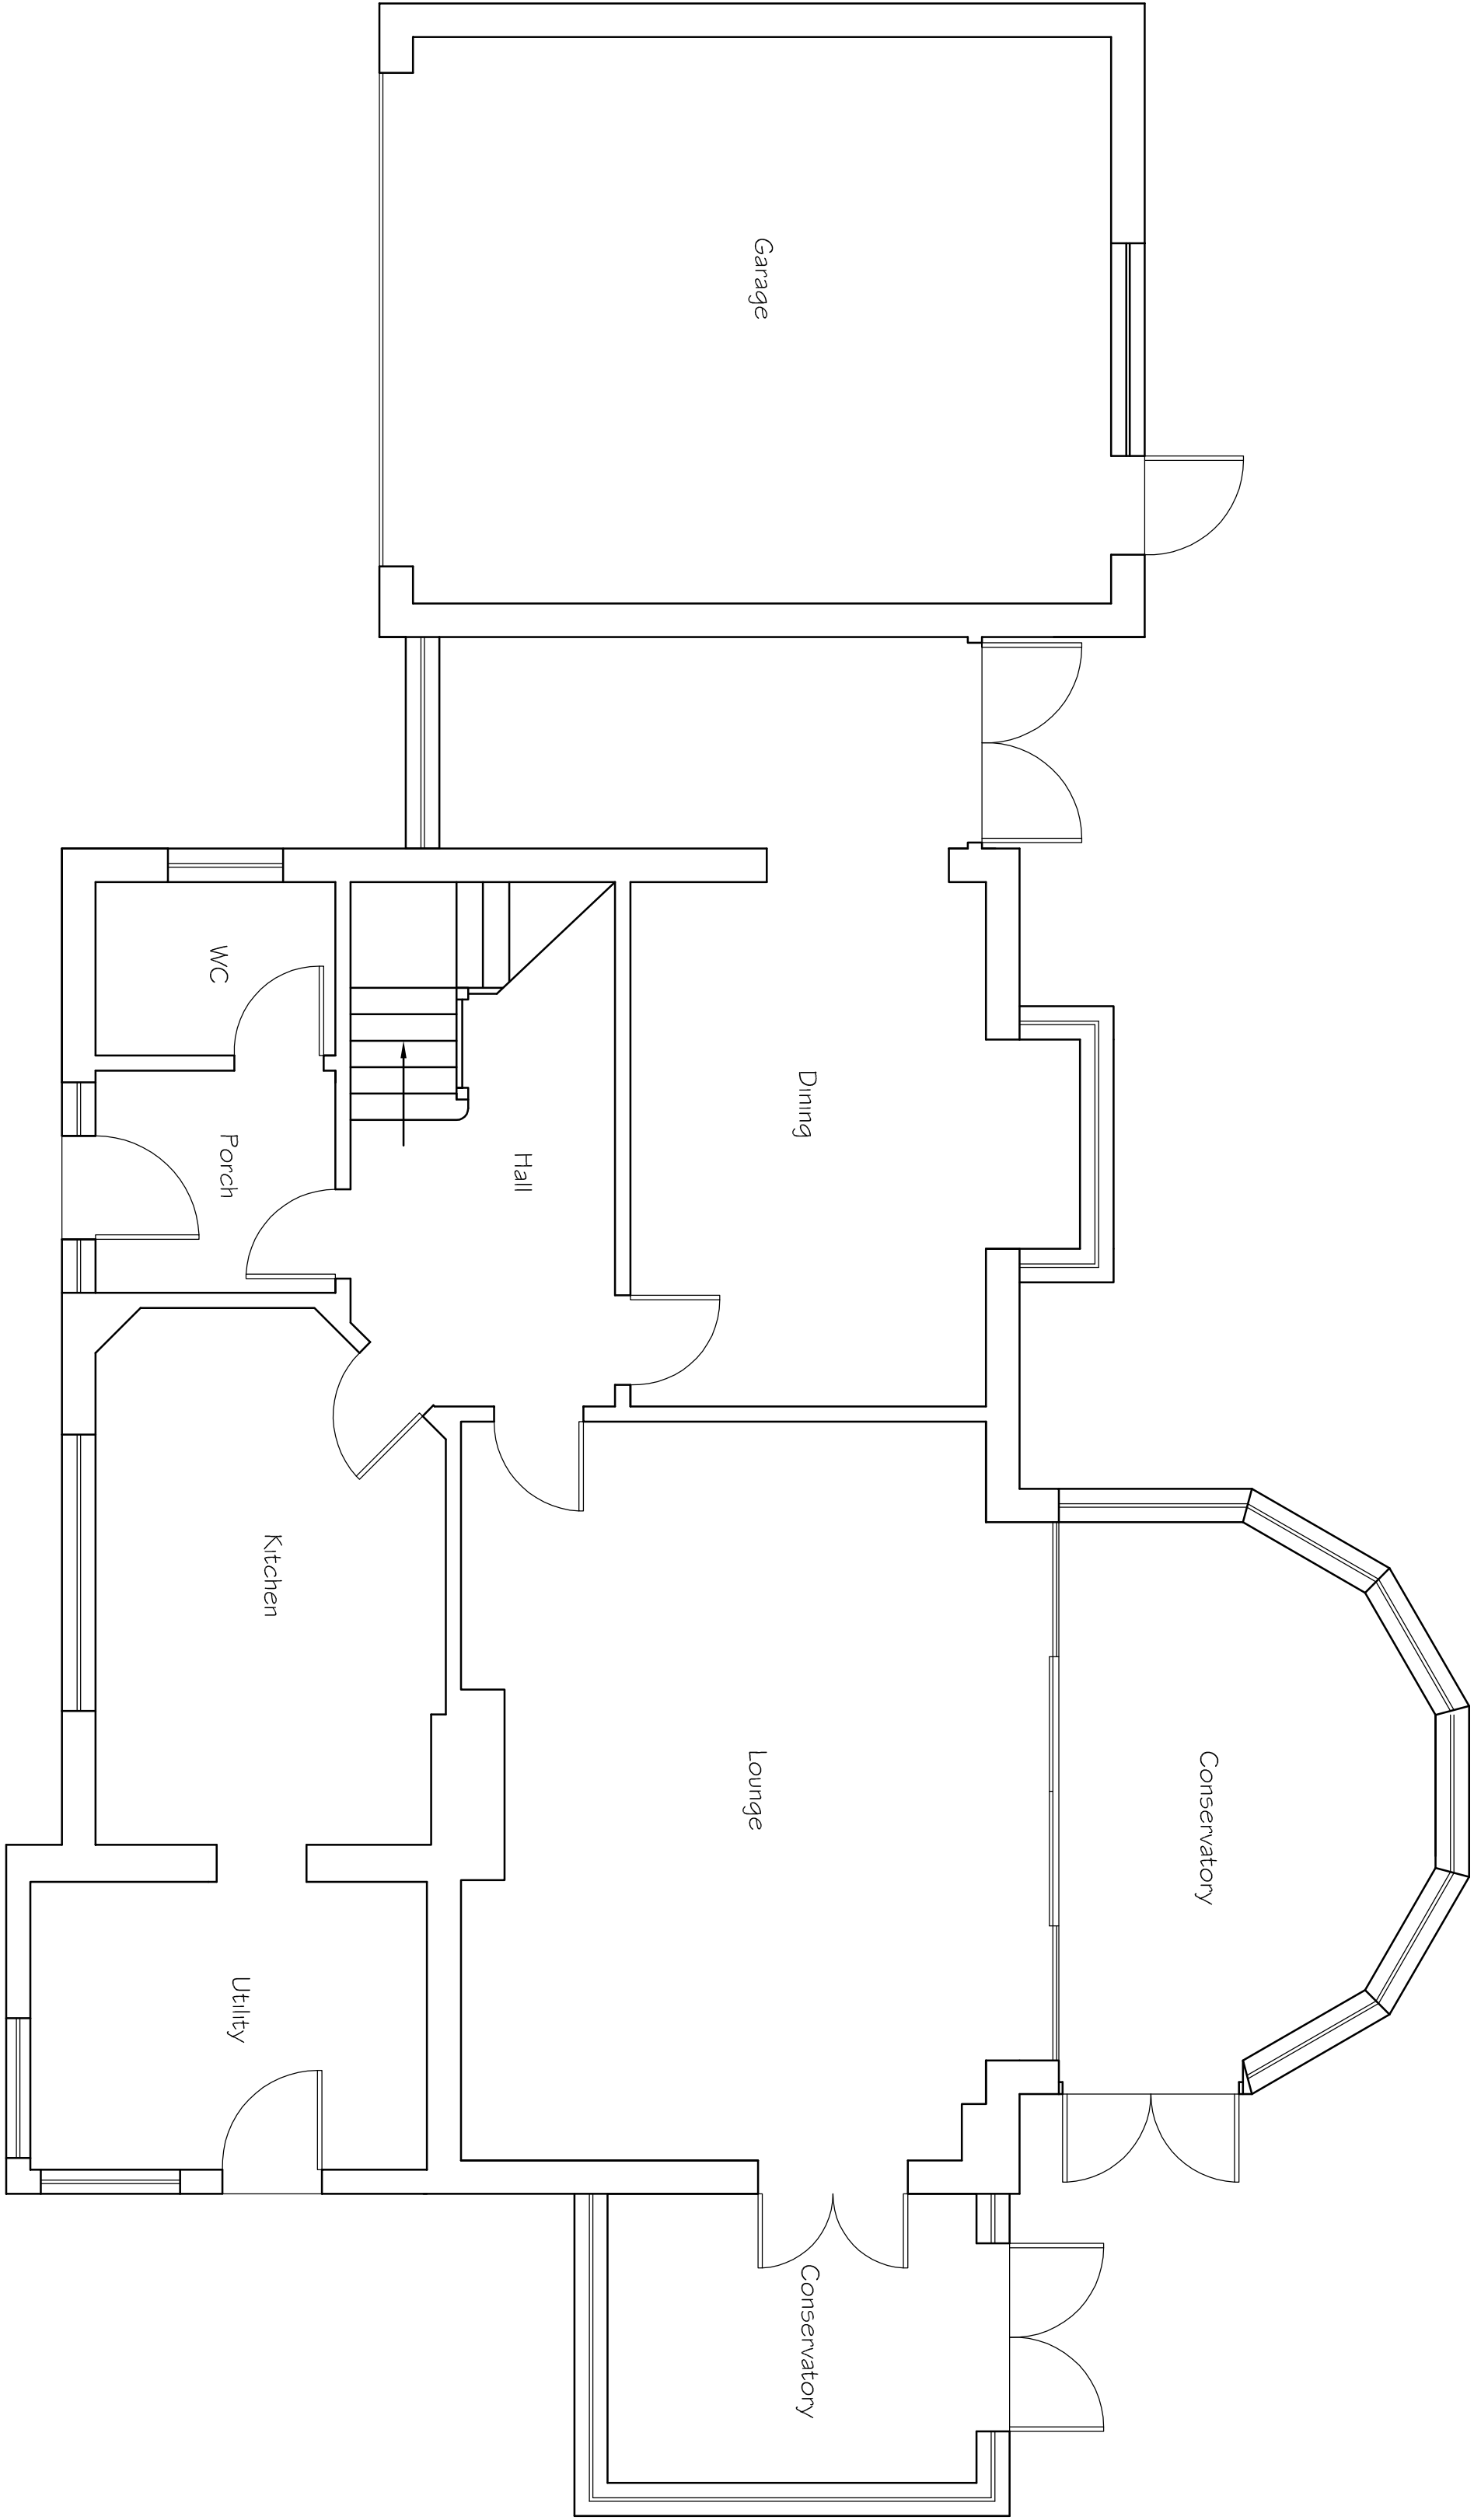

Existing Ground Floor Plan

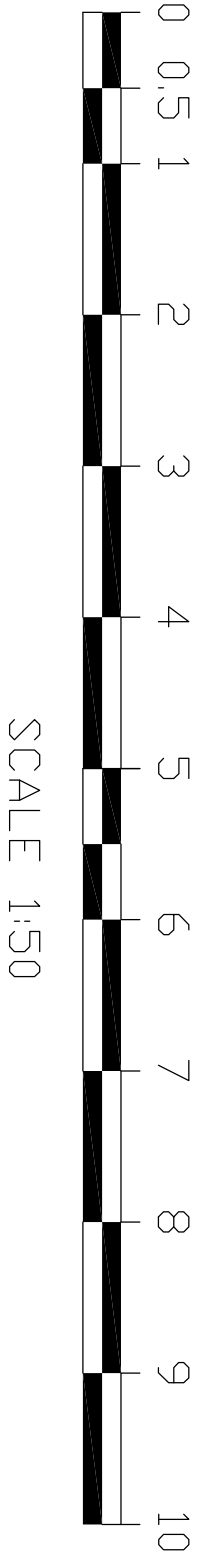

Tony Rogers Building Consultants	
Address: 40 Dawn Crescent, Upper Beeding West Sussex, BN24 3WH	
Telephone: 01903 815225 Fax: 01903 815225	
Rev:	Date:
Revision Description:	
Client: Mrs L Cheney	
Address: Rose Cottage Ham Manor Way Angmering West Sussex BN16 4JQ	
Project: Proposed single storey side extension	
Scale:	1:50 1:100
Paper Size A1	
Date: May 2018	
Drawing No: 18/1304/01	
Drawn By: AMR	Revision: