



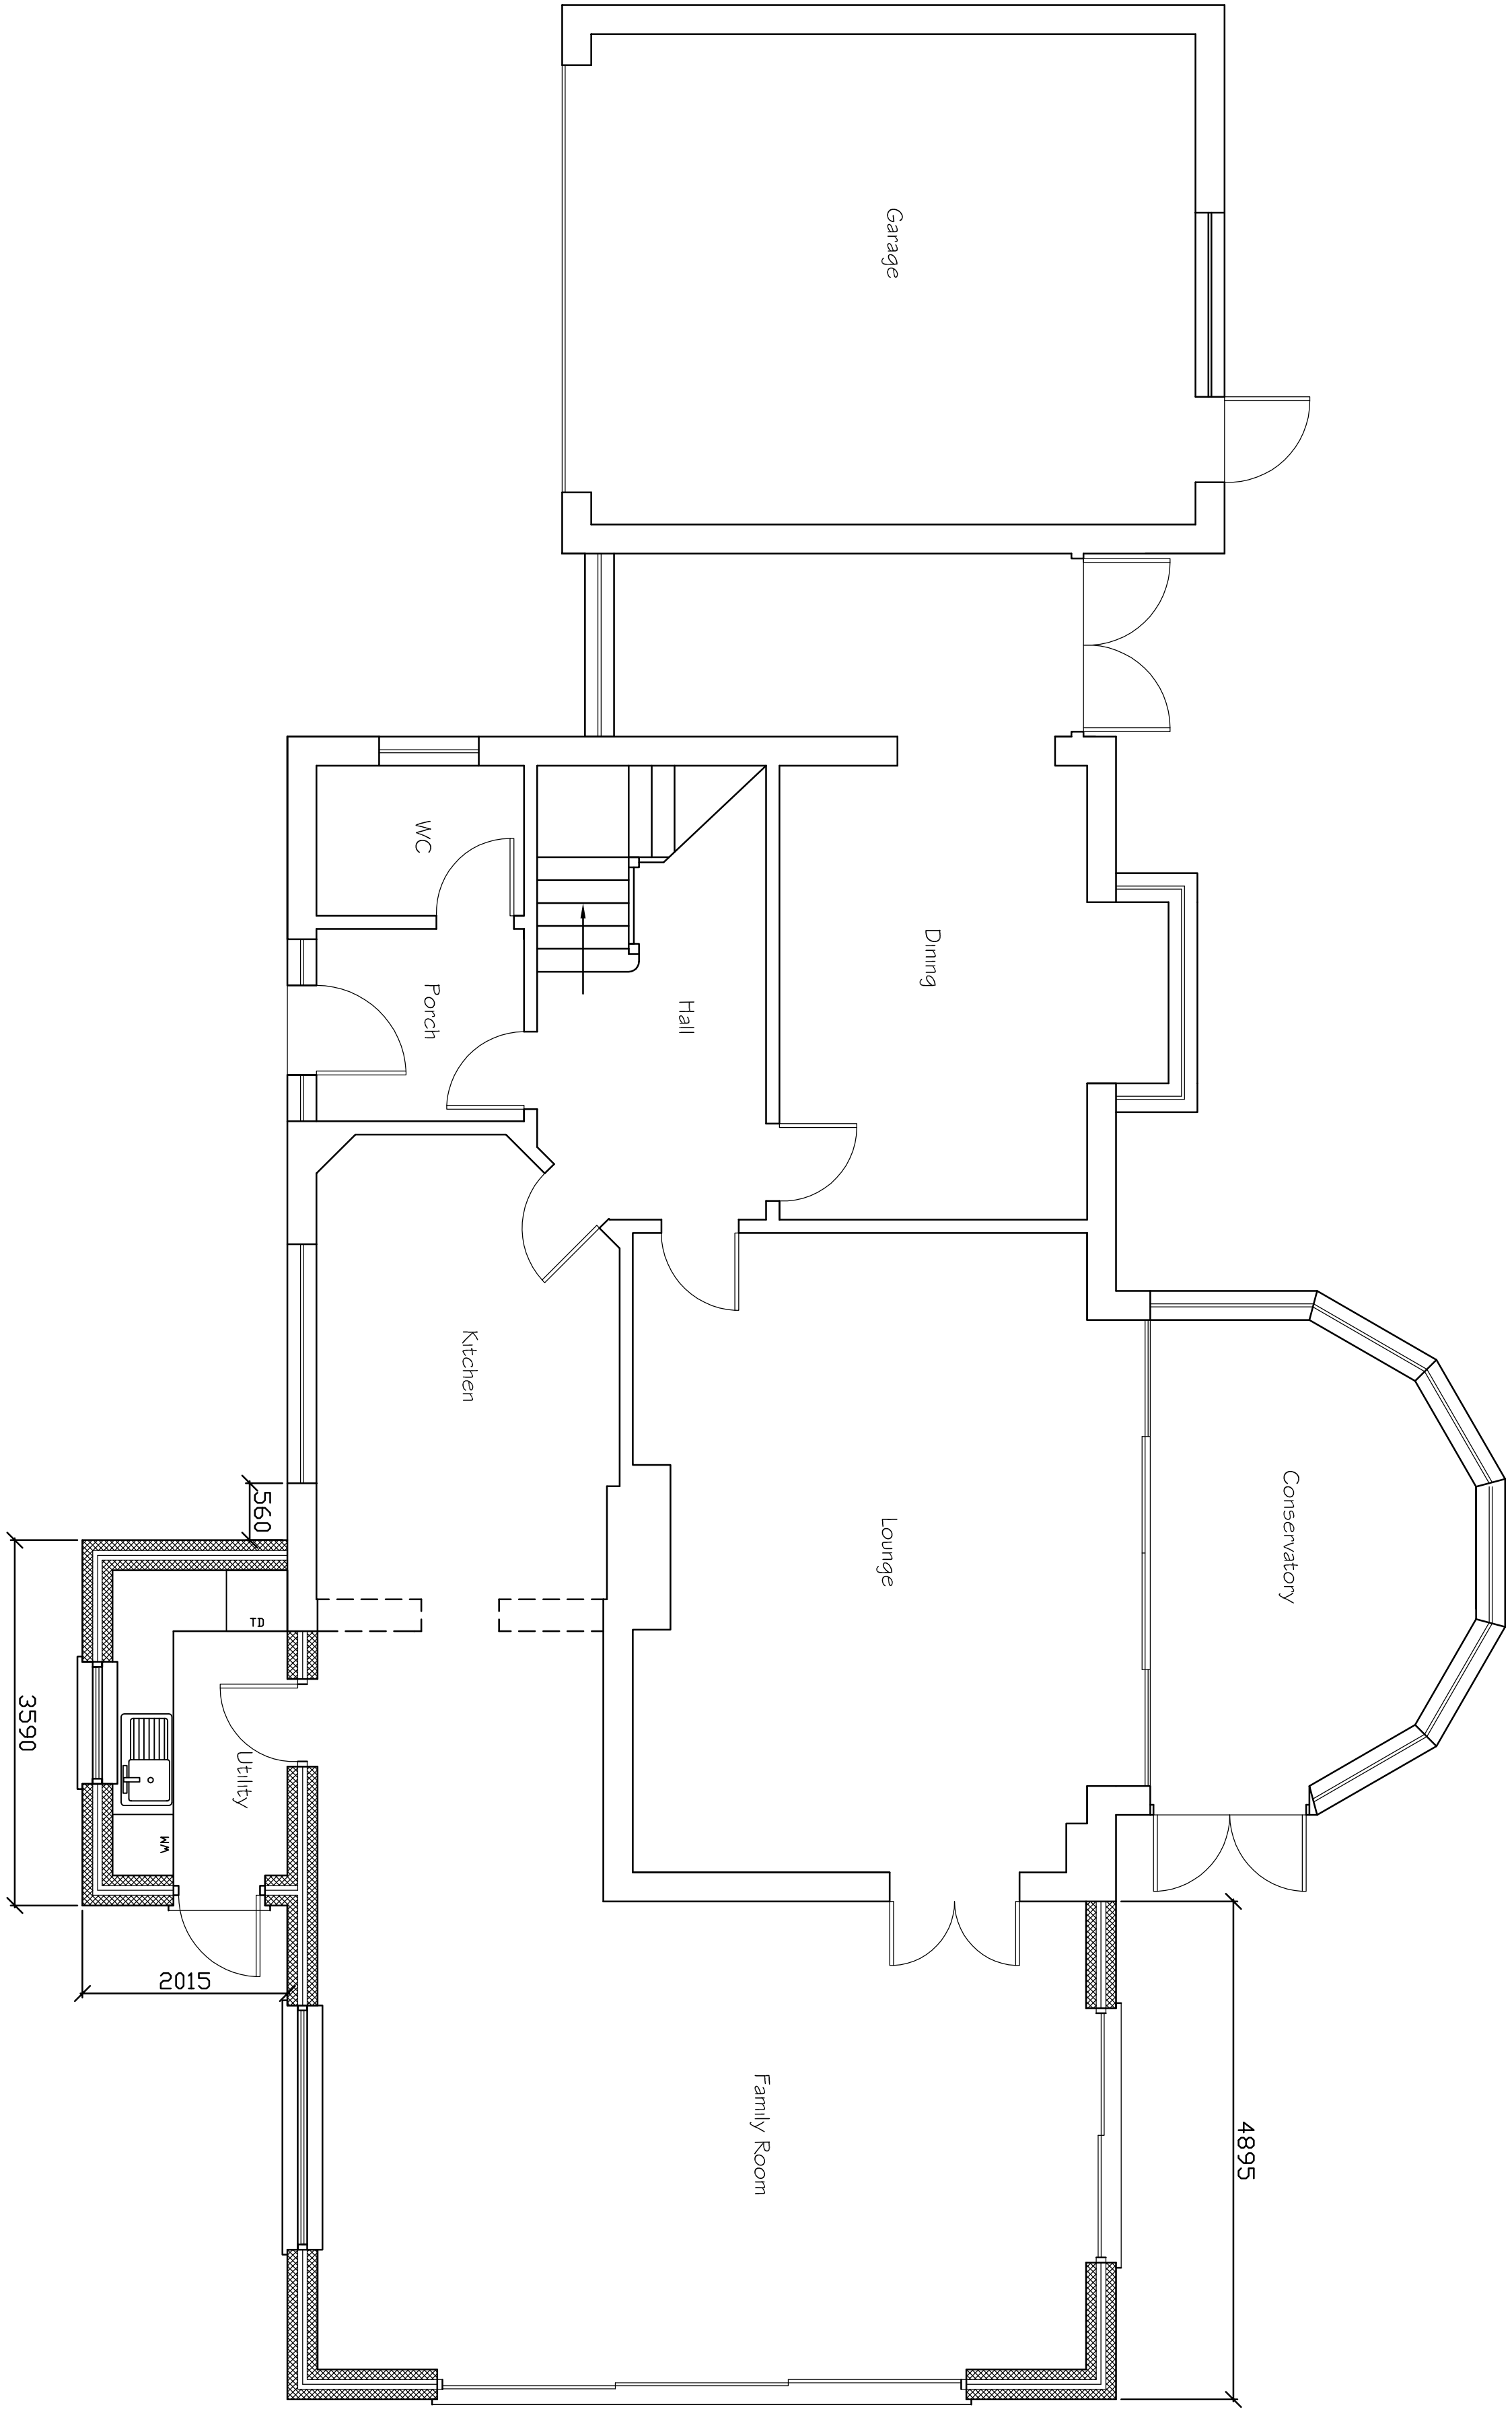

Proposed Ground Floor Plan

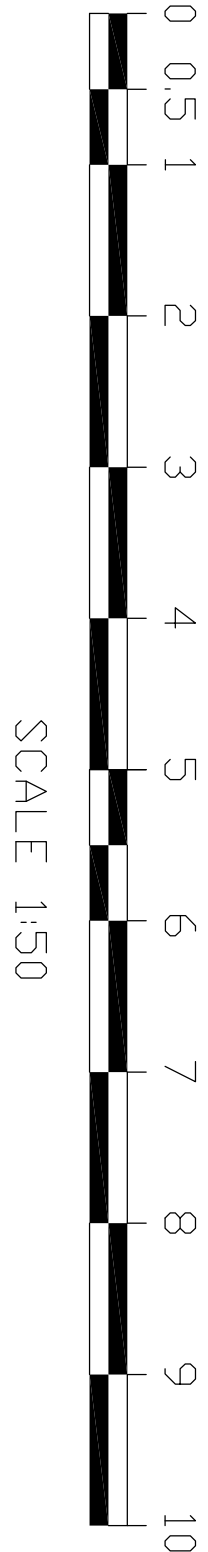

Tony Rogers Building Consultants Address: 40 Dawn Crescent, Upper Beeding West Sussex, BN44 3WH Telephone: 01903 815225 Fax: 01903 815225	
Rev:	Revision Description:
Date:	
Client: Mrs L Cheney	
Address: Rose Cottage Ham Manor Way Angmering West Sussex BN16 4JQ	
Project: Proposed single storey side extension	
Scale:	1:50 1:100
Paper Size	A1
Date: May 2018	
Drawing No: 18/1304/03	
Drawn By: AMR	Revision: