


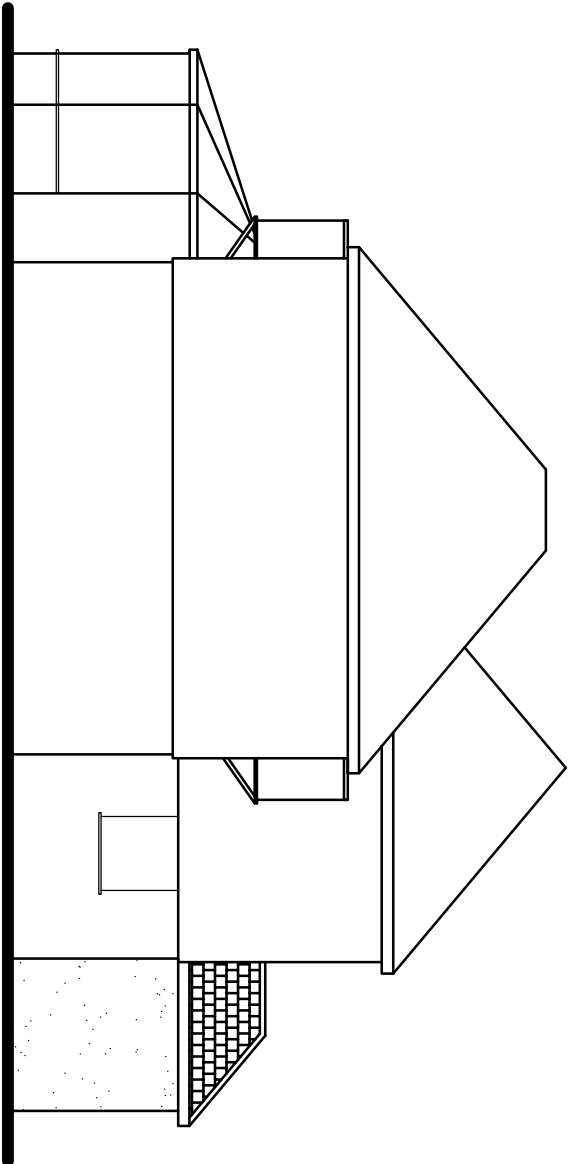


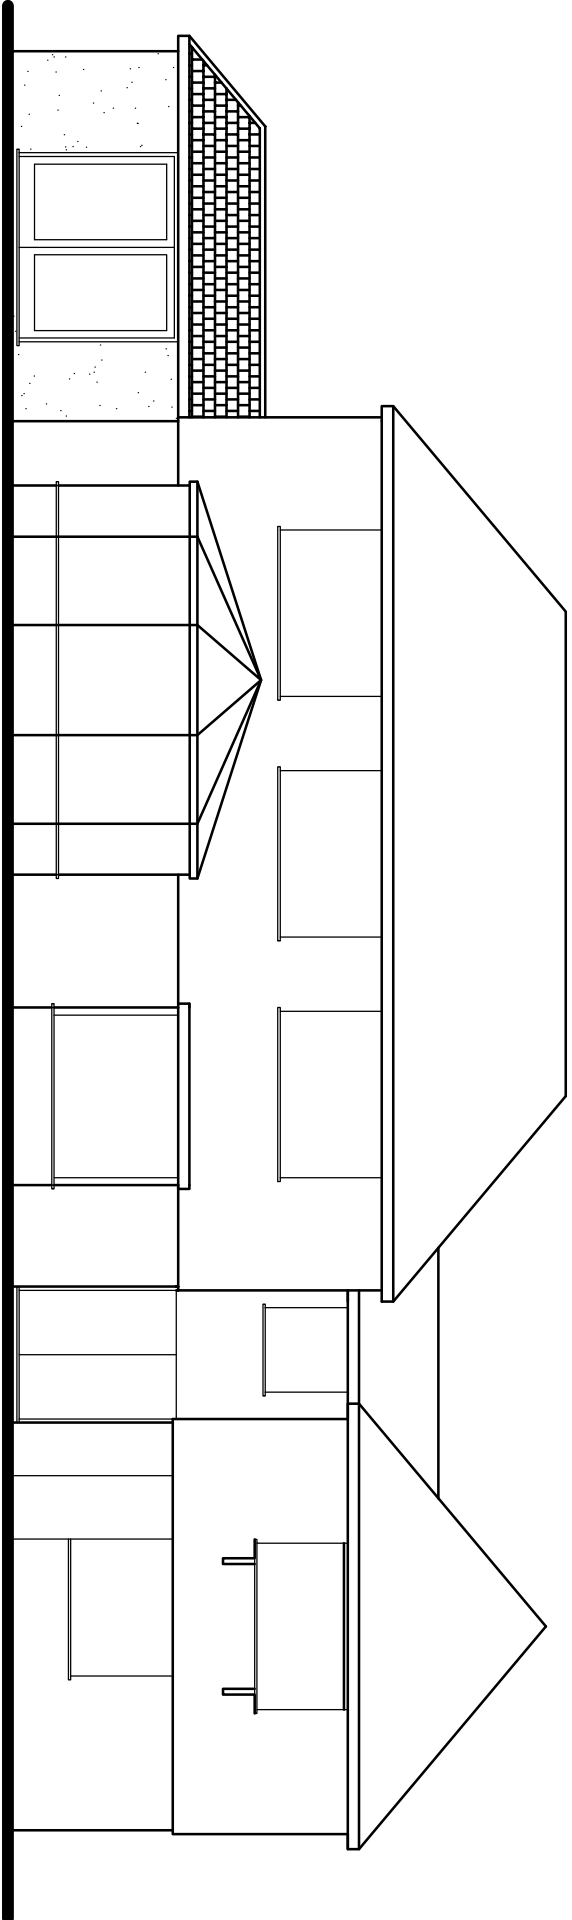


Proposed Side Elevation

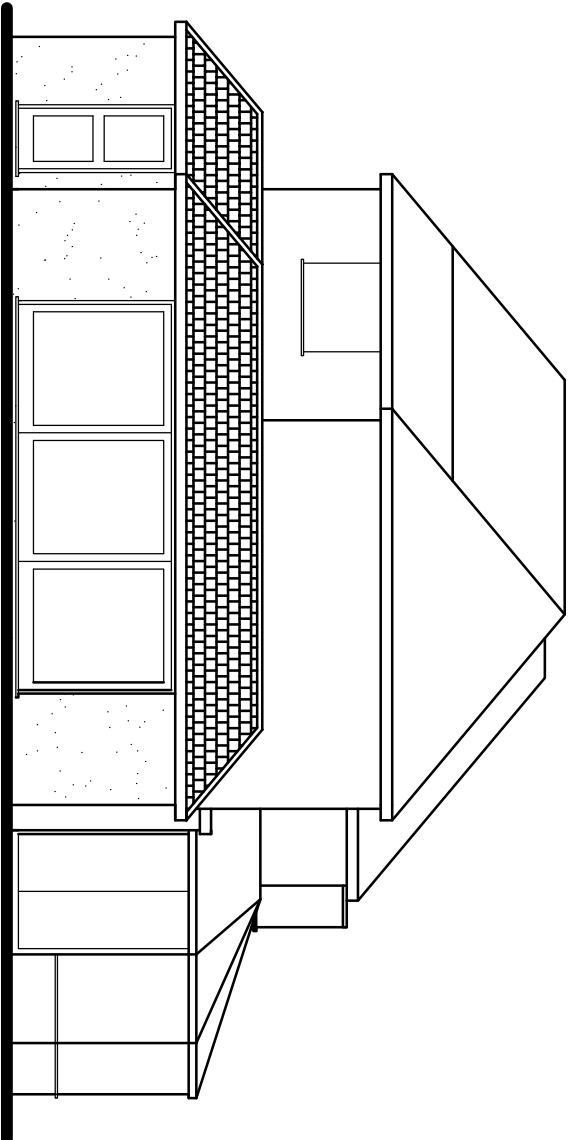

Proposed Rear Elevation

 

Proposed Side Elevation

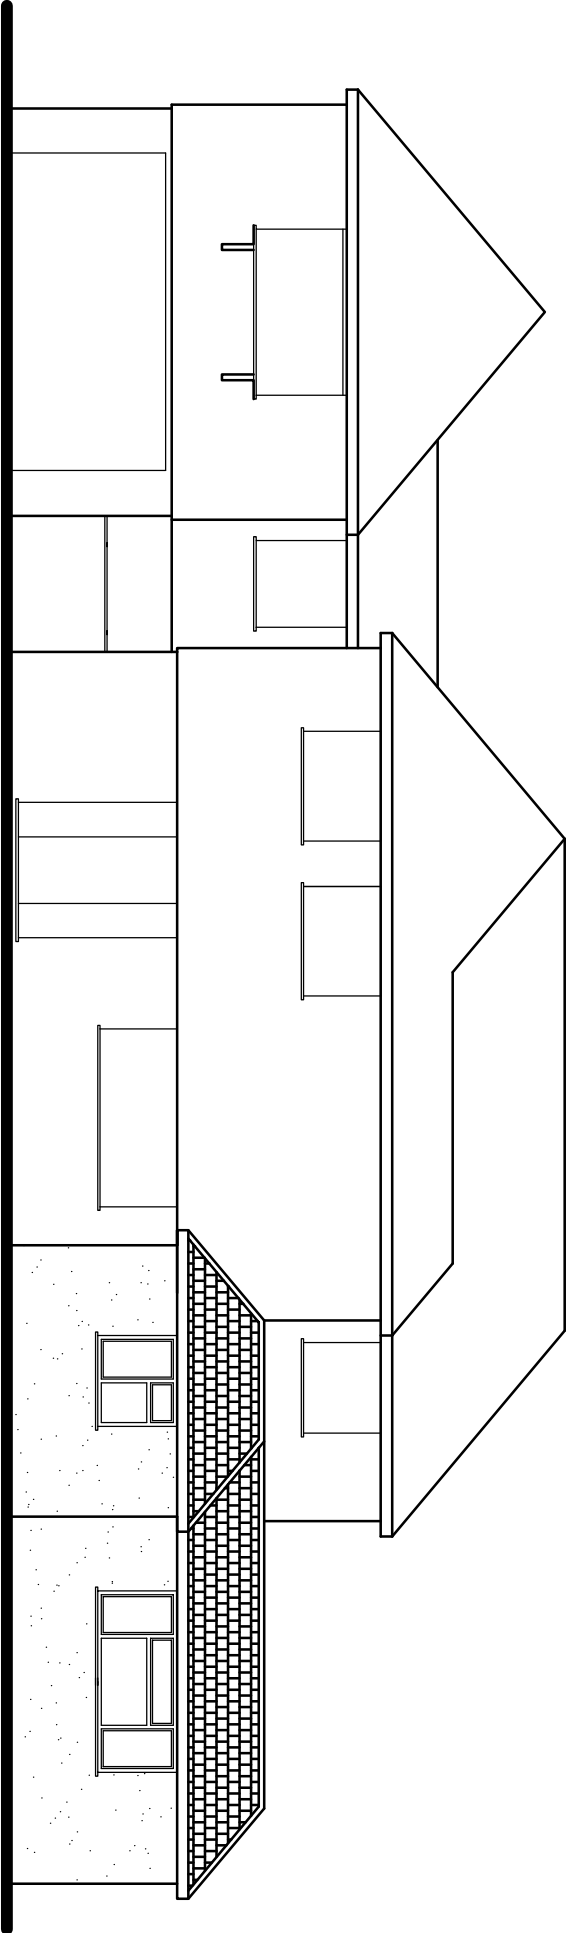

Proposed Front Elevation

Tony Rogers
Building Consultants

Address: 40 Dawn Crescent, Upper Beeding
West Sussex, BN14 3WH
Telephone: 01903 815225 Fax: 01903 815225

Rev.	Date	Revision Description:

Client: Mrs L Chaney

Address: Rose Cottage
Ham Manor Way
Anmering
West Sussex BN16 4JQ

Project: Proposed single storey
side extension

Scale: 1:100
Paper Size A1

Date: May 2018

Drawing No: 18/1304/04

Drawn By: AMR

Revision: