





FRONT ELEVATION STREETSCENE AS PROPOSED

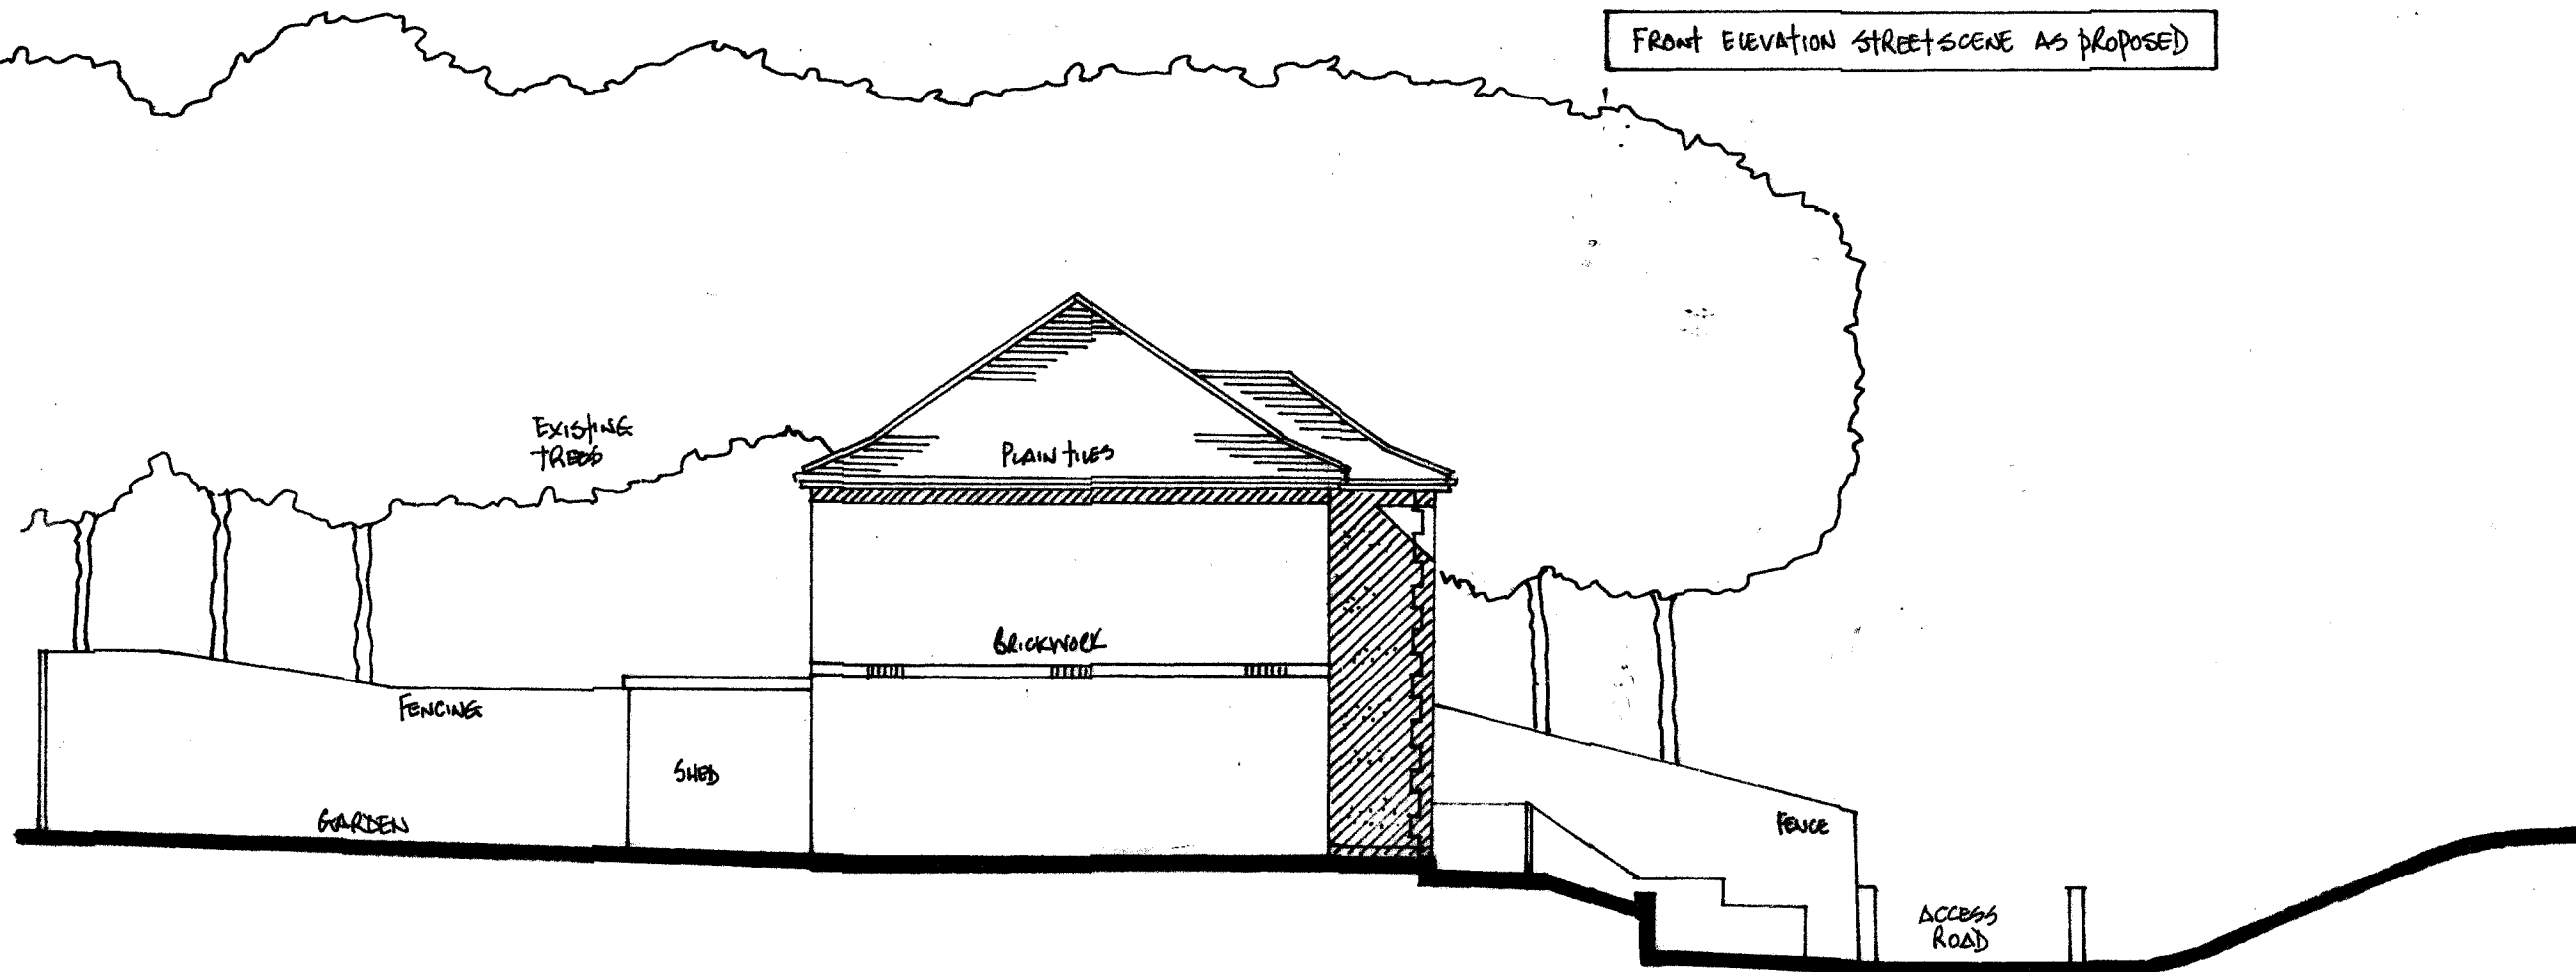

CROSS SECTION THROUGH THE SITE LOOKING TOWARDS EAST

 

Brian Heap Architectural Consultant Tel: 01905 830000 brianheaparchitect@btconnect.com	
Land off West Drive Angmering BN16	
Streetscene and Site cross section	
July 2022	1:100 at A3
Drawing No. 22-20120-02C ARUN DISTRICT COUNCIL A/10/22/PL	