



Existing

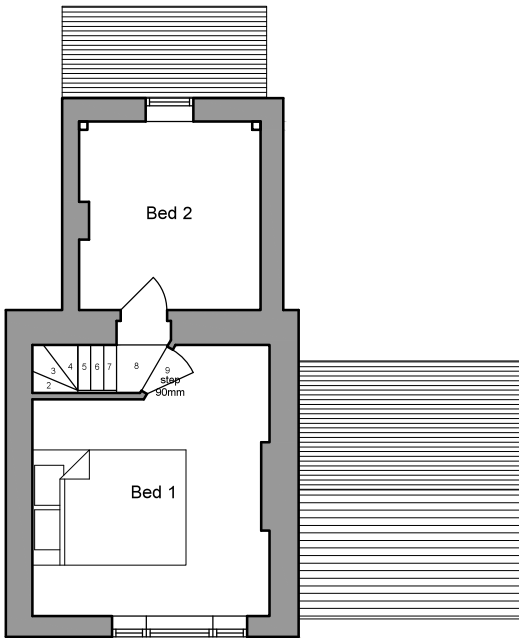


FF PLAN 1:100@A3

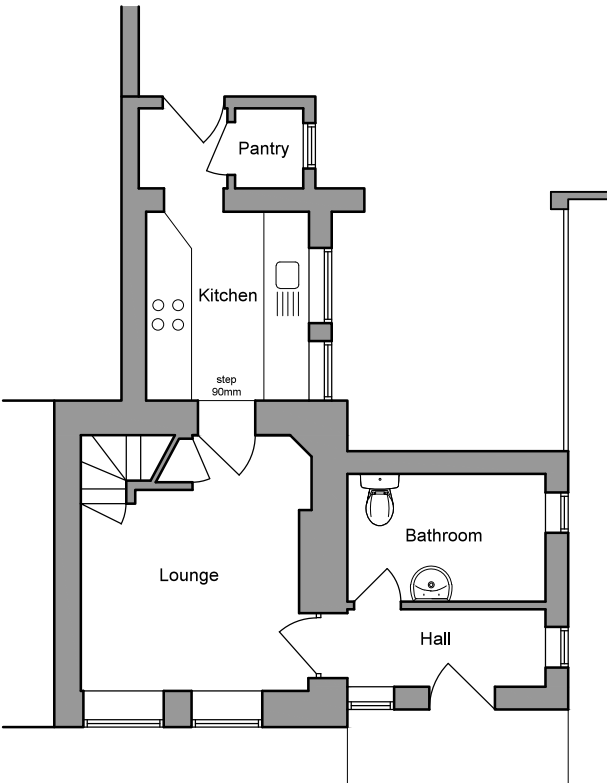


GF PLAN 1:100@A3

Proposed

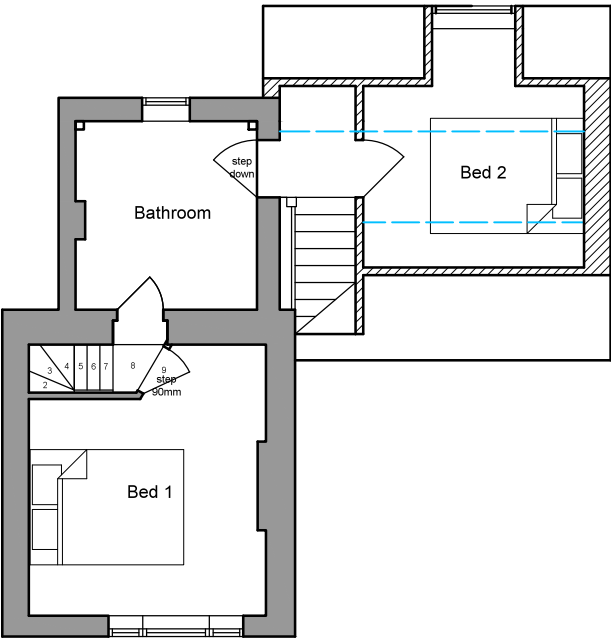

FF PLAN 1:100@A3

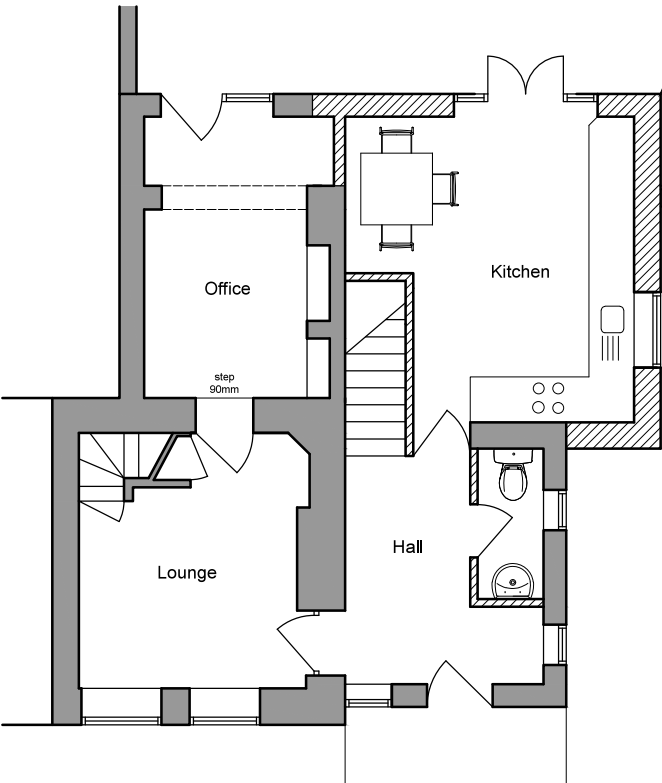

GF PLAN 1:100@A3



© nat-design, all rights reserved. Use figured dimensions only. All dimensions are to be checked on site before any work is carried out. Please contact the Architect immediately regarding any discrepancies discovered on site.

PLANNING ISSUE		
Rev.	Notes	Date
nat design 23 Mill Road Angmering, West Sussex BN16 4HT Tel: 07826 183228 E-mail: info@nat-design.co.uk www.nat-design.co.uk		
Project 6 Longback Cottages Arundel Road Angmering West Sussex BN16 4JT		
Drawing Existing & Proposed Floor Plans		
Drawn By NSE		Scale as shown
Date May 2017		Revision -
Drawing No. 258- DPA 03		