



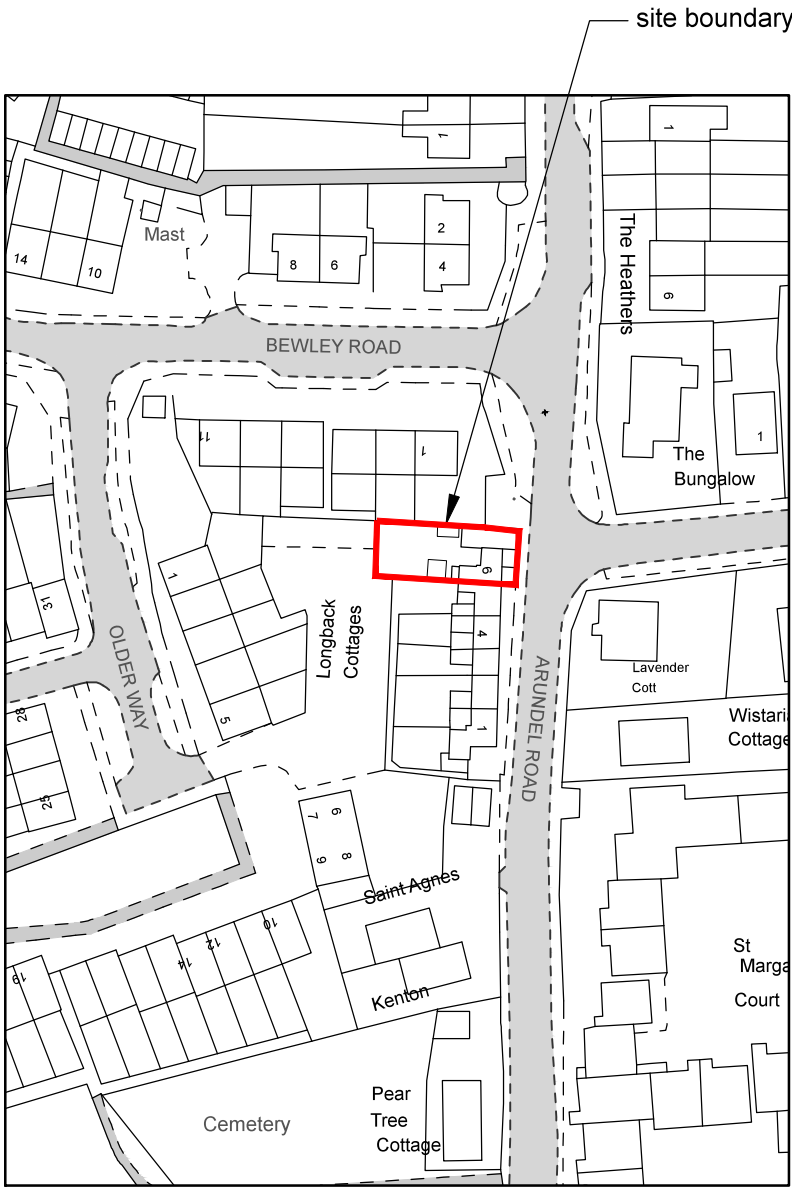

©Crown Copyright. All rights reserved. Licence no. 100019980

LOCATION PLAN
EXISTING


1:1250@A3

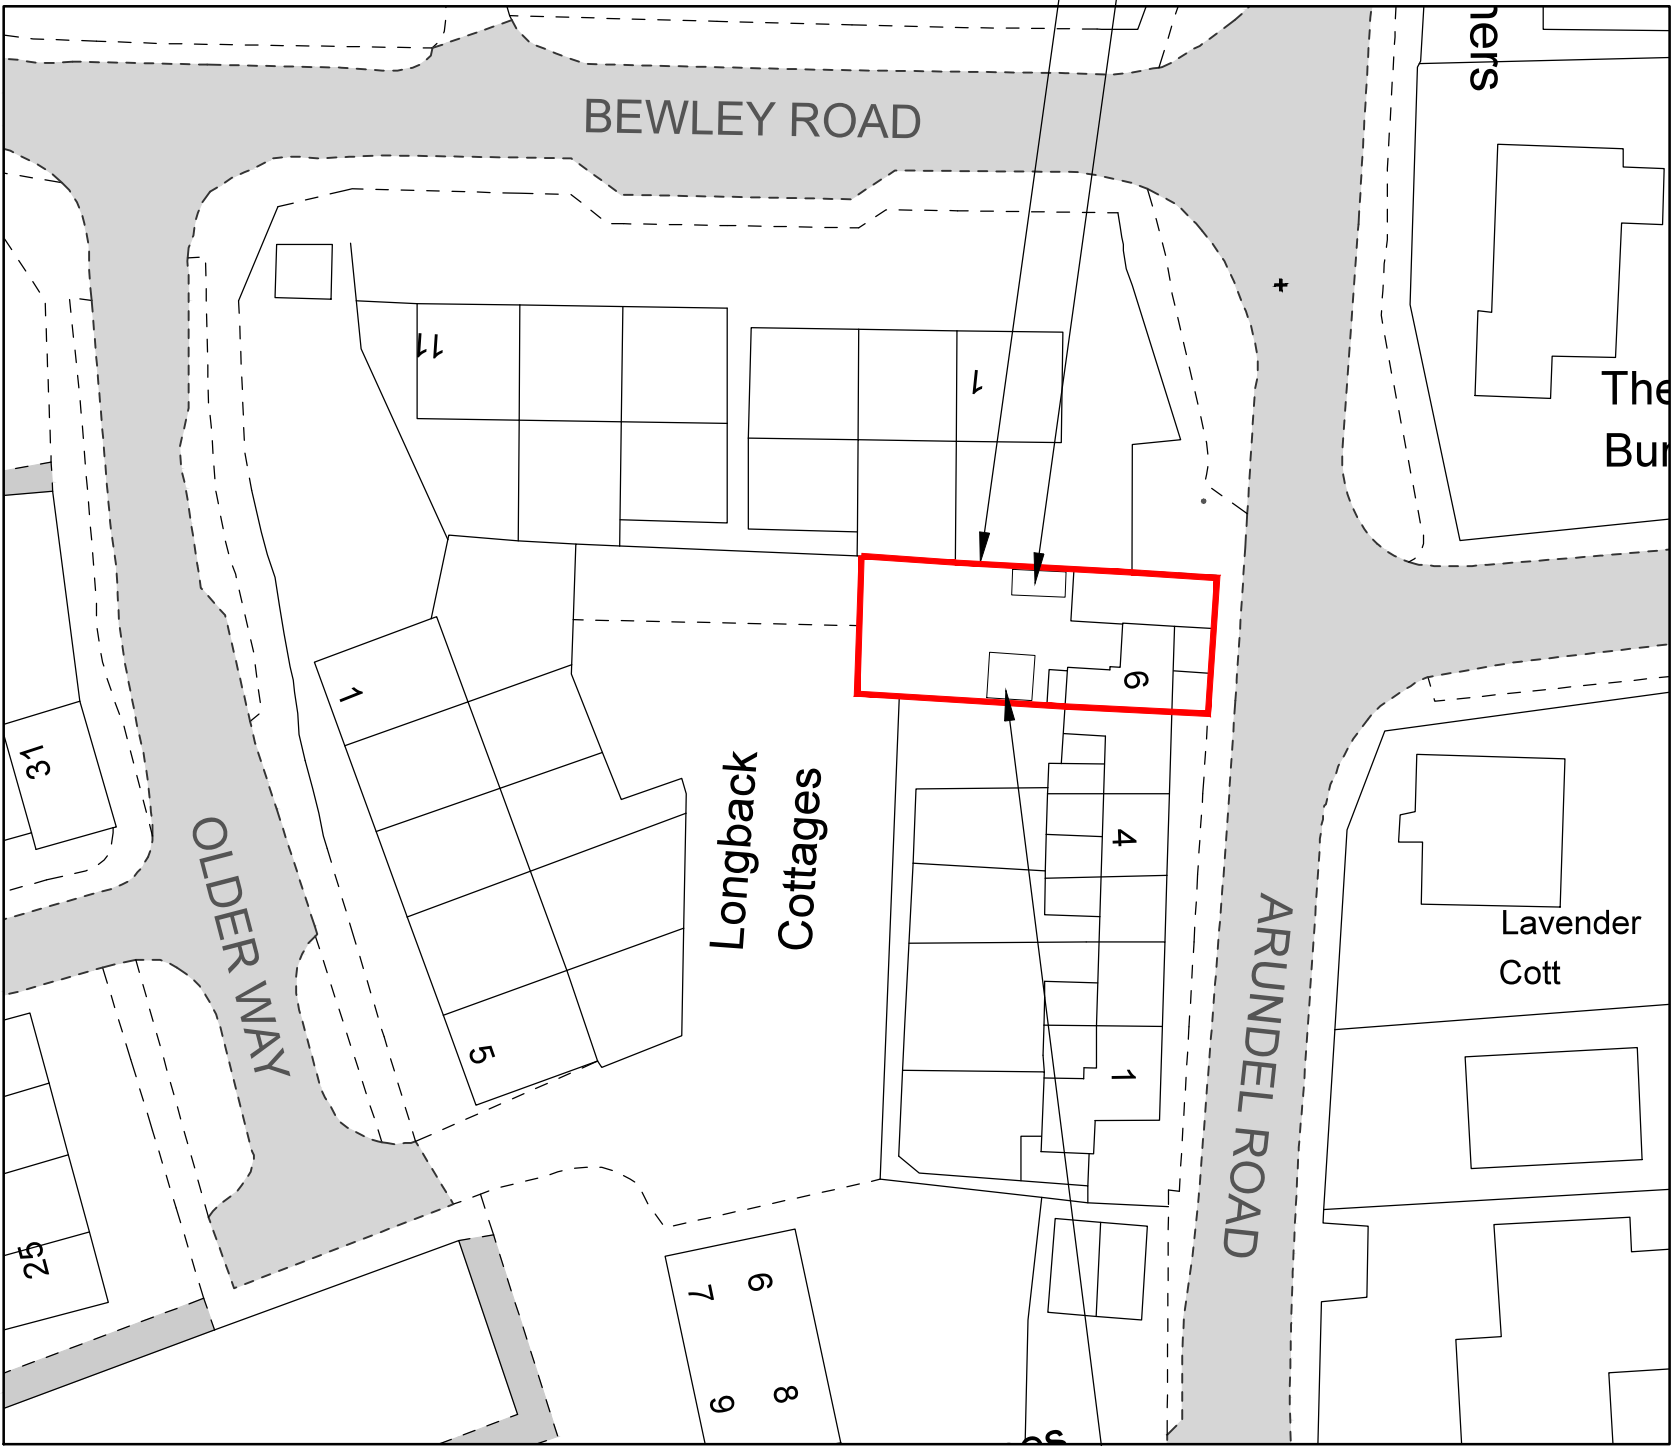

©Crown Copyright. All rights reserved. Licence no. 100019980

SITE PLAN
EXISTING

1:500@A3

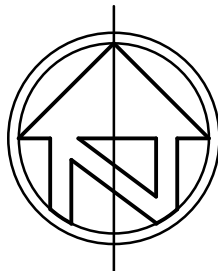

© nat-design, all rights reserved. Use figured dimensions only. All dimensions are to be checked on site before any work is carried out. Please contact the Architect immediately regarding any discrepancies discovered on site.

PLANNING ISSUE		-
Rev.	Notes	Date
 nat design 23 Mill Road Angmering, West Sussex BN16 4HT Tel: 07826 183228 E-mail: info@nat-design.co.uk www.nat-design.co.uk		
Project		
6 Longback Cottages Arundel Road Angmering West Sussex BN16 4JT		
Drawing		
Existing Location & Site Plan		
Drawn By	NSE	Scale as shown
Date	May 2017	Revision -
Drawing No.		258- DPA 01