



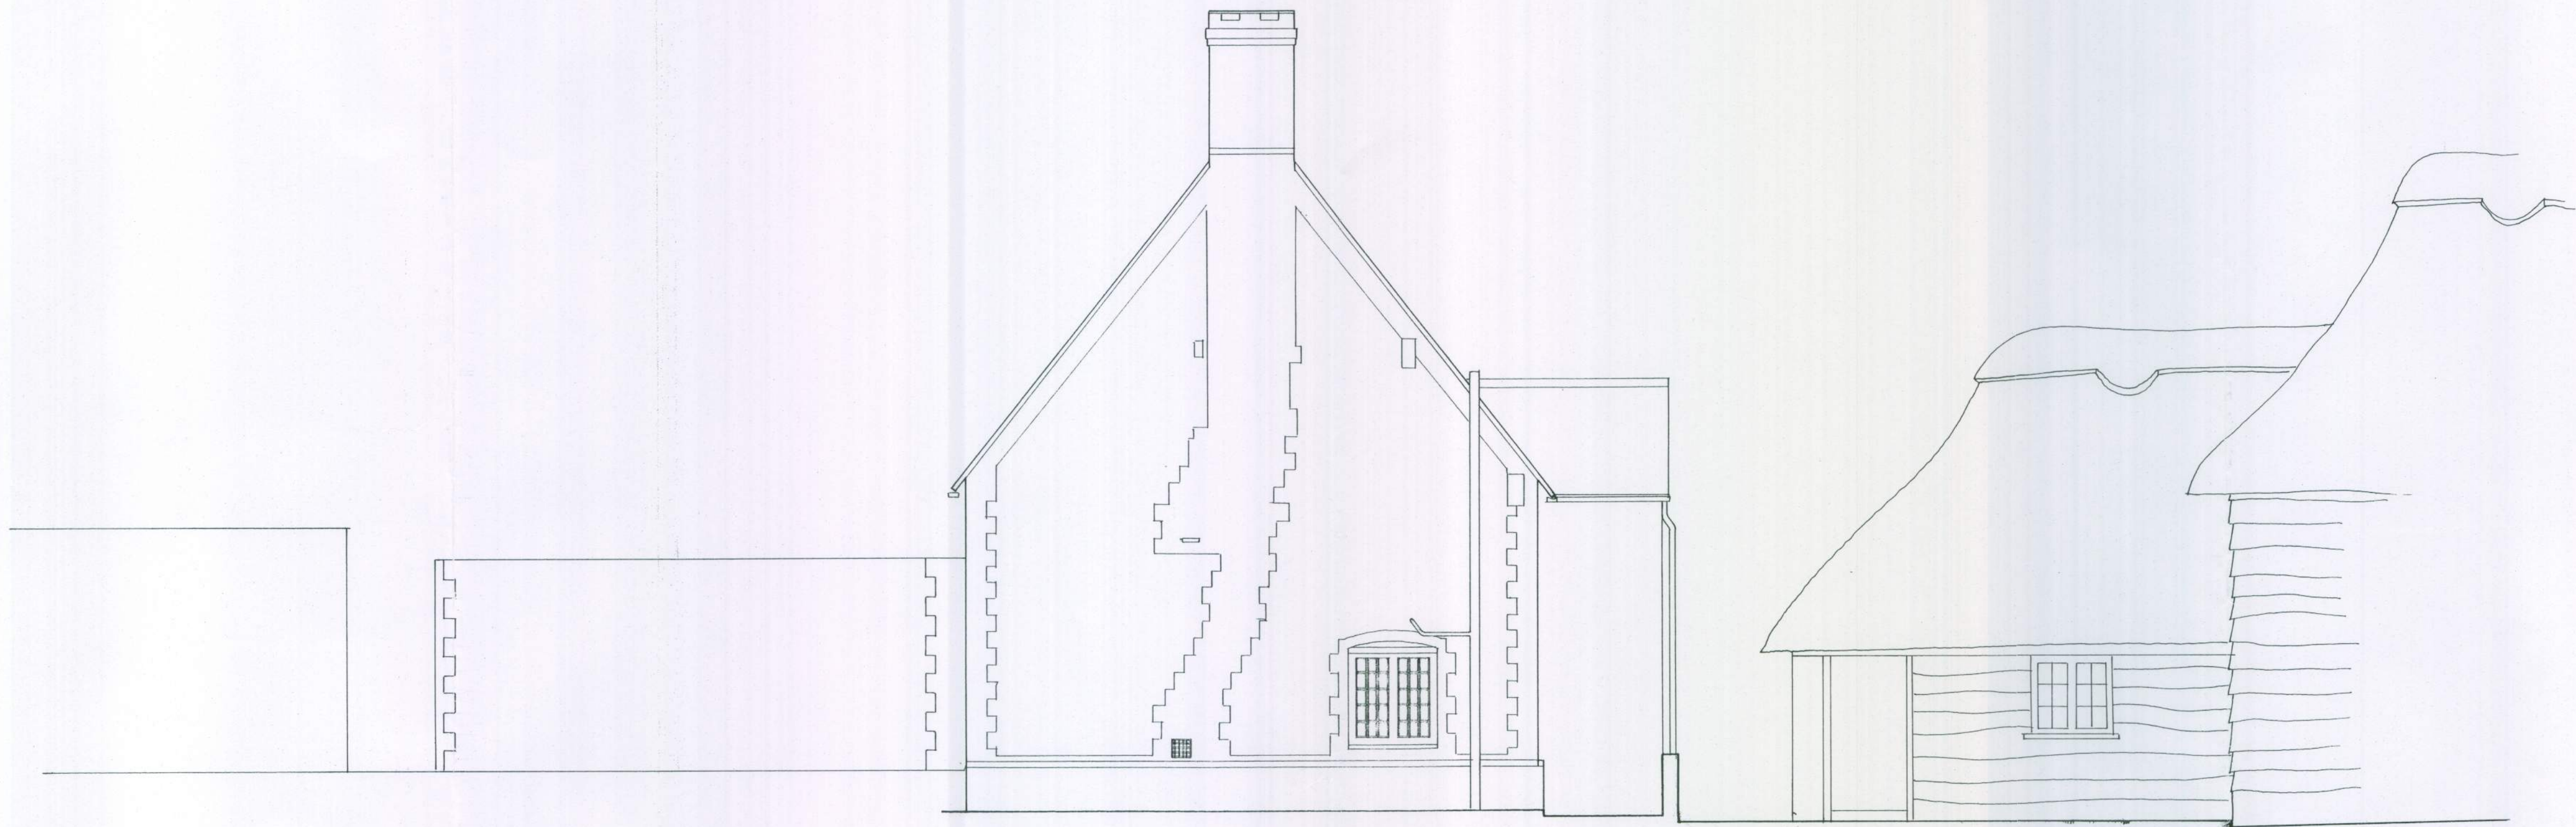

DATUM 12m

02 SOUTH ELEVATION
1:50

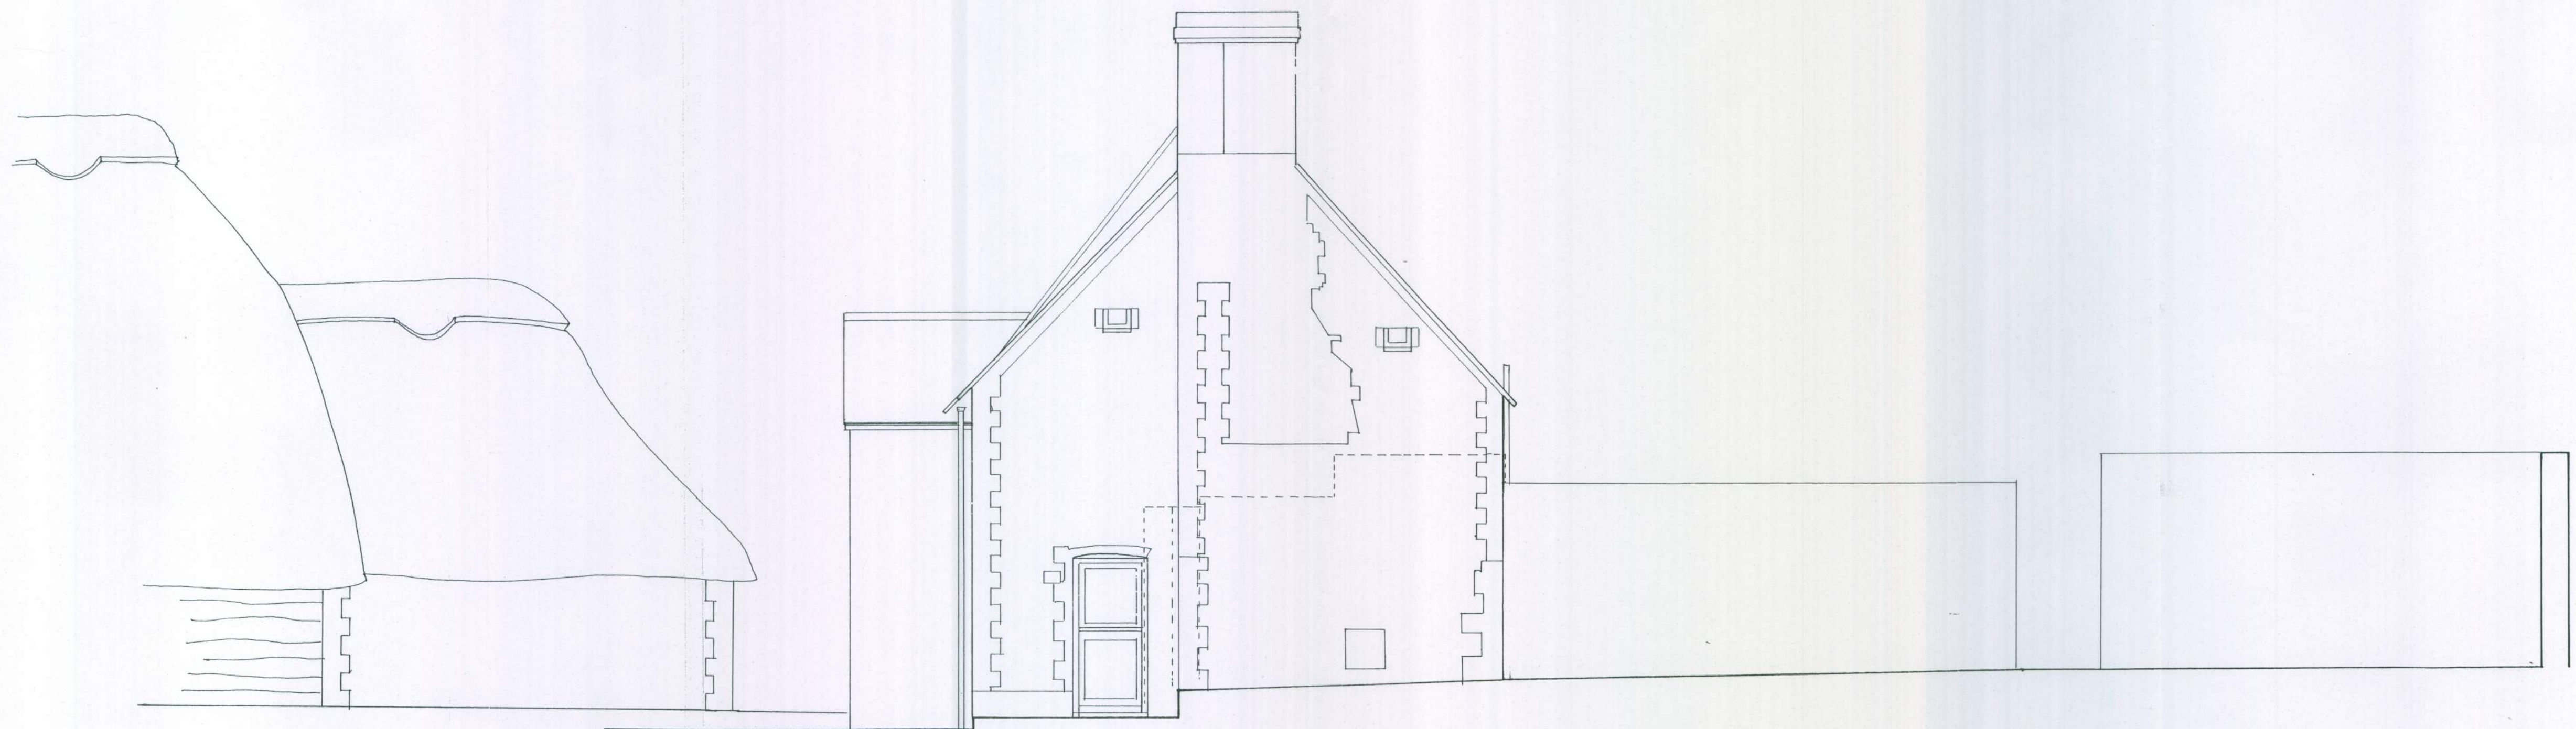

DATUM 12m

01 NORTH ELEVATION
1:50

FOR PLANNING & LISTED BUILDING CONSENT
PIGEON HOUSE, ANGMERING
SCALE: 1:50 @ A1 DRAWN: SEPT 2010 DWG: PGH-PH/505
AS EXISTING: NORTH & SOUTH ELEVATIONS
MALCOLM SIMMONDS ARCHITECTS